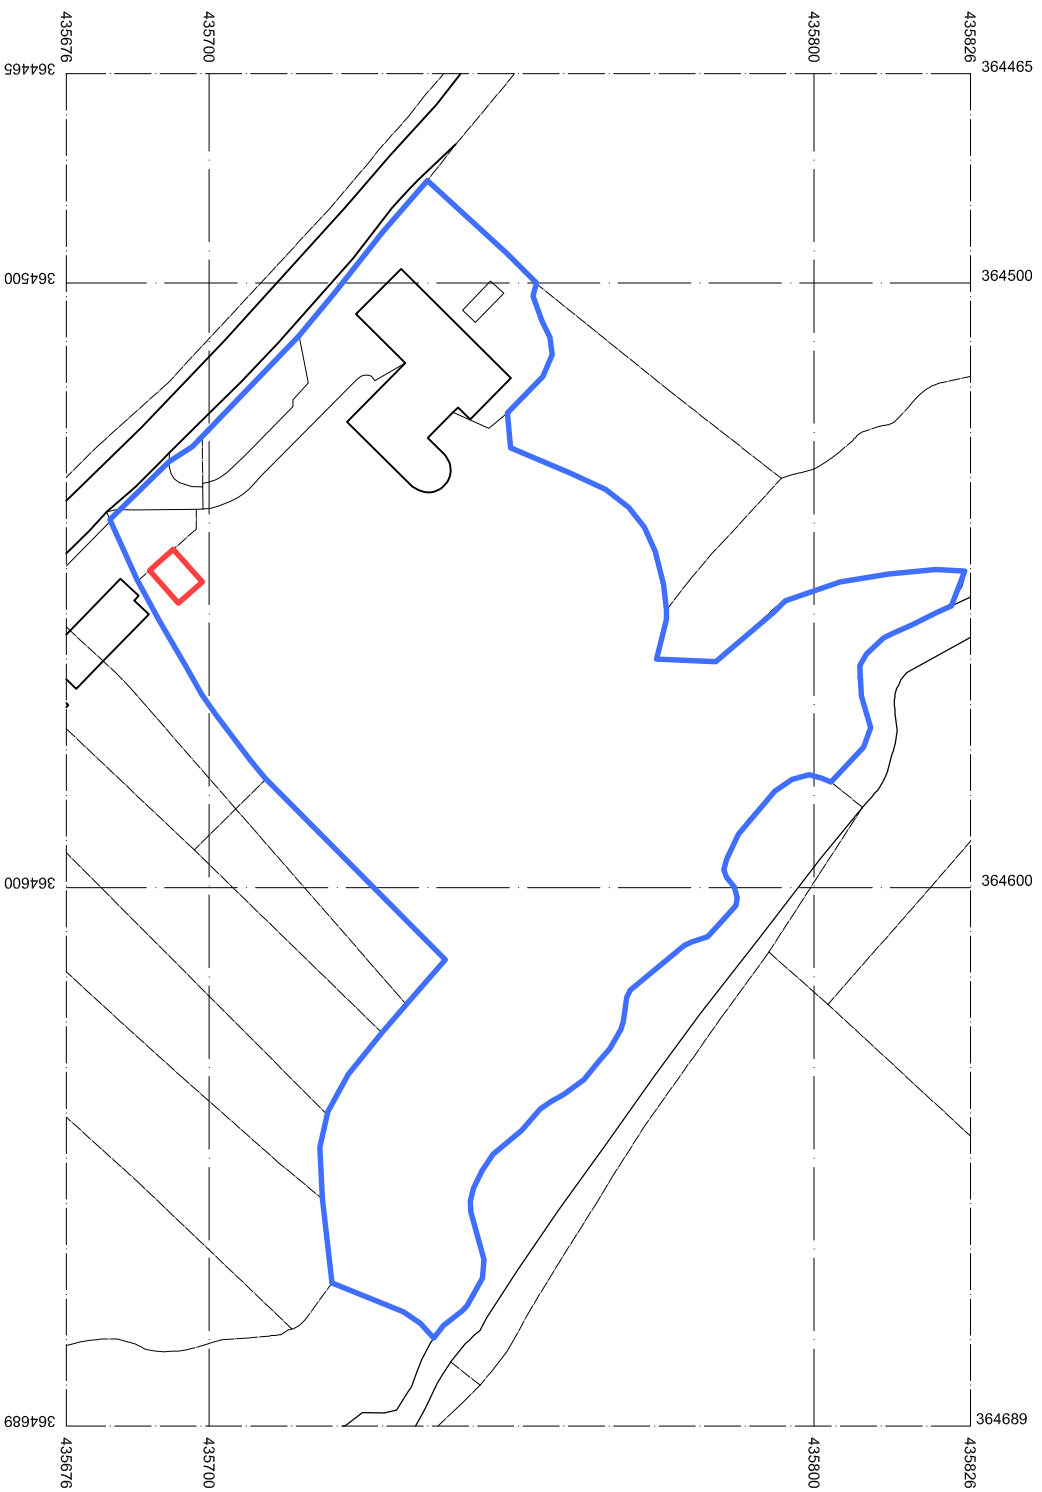


JOHN HOLT ARCHITECTS LTD.

SITE LOCATION PLAN THE VINES, PRESTON ROAD, PR3 3XL

SCALE: 1:1250

CLIENT: Mr D. GRADWELL

3 MANCHESTER ROAD BURY LANCASHIRE BL9 0DR
TELEPHONE 0161 764 8314 FACSIMILE 0161 764 6995
E-MAIL mail@holtiarchitects.co.uk

DO NOT SCALE DRAWING