


①

Existing rear extension
to rear of 150 Whalley Rd.
Clitheroe Lancs. BB7 1HW

320130250P


Scale 1:50

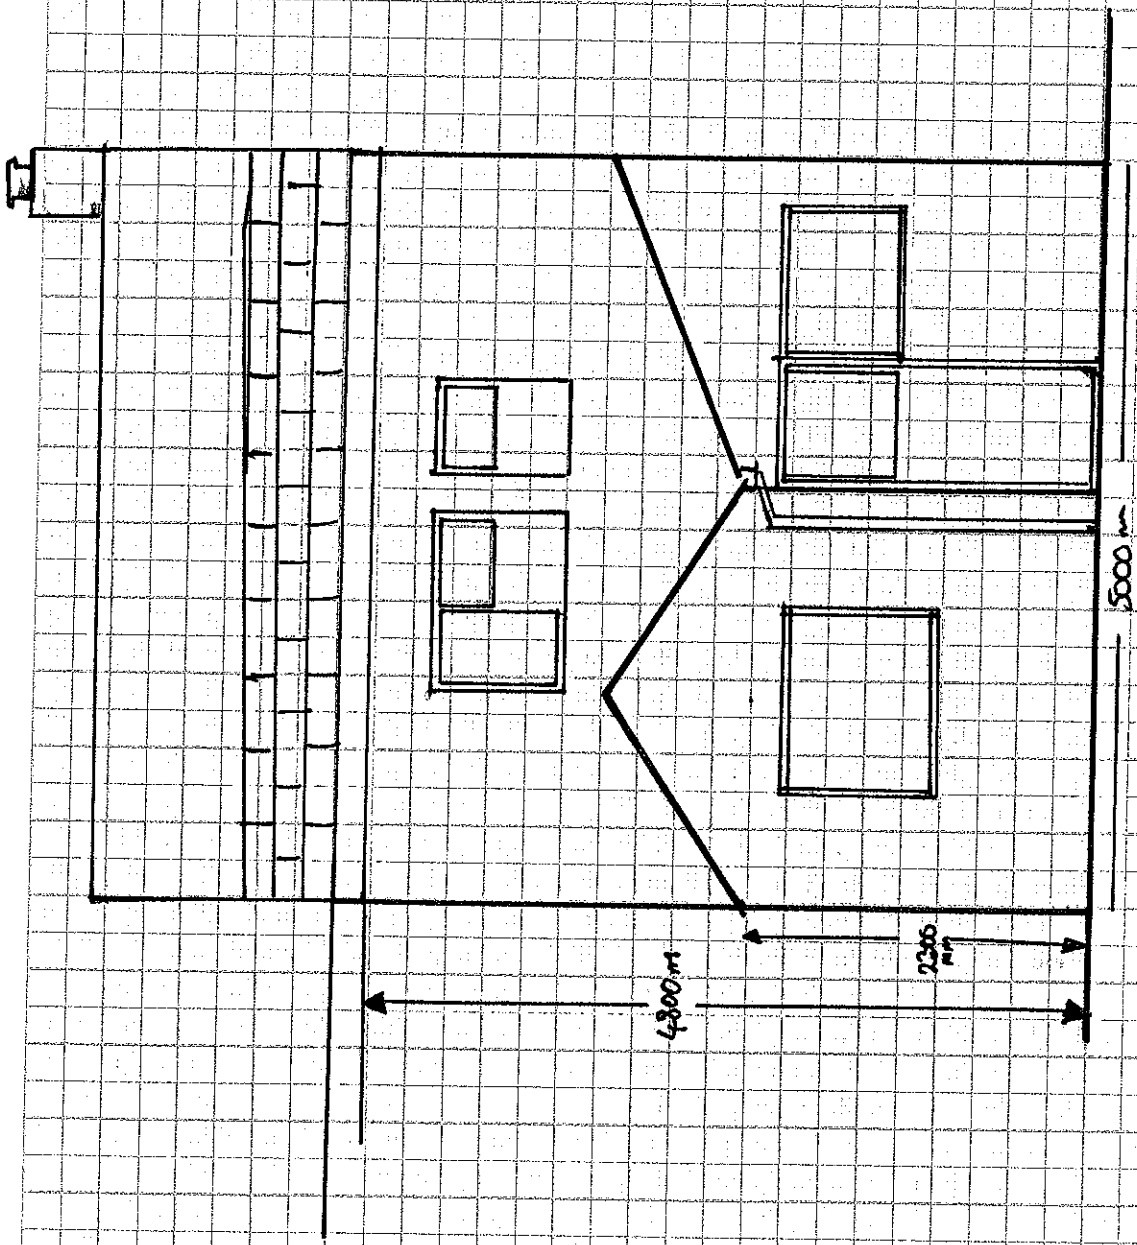

②

Southfield Stationers Scotland


existing side elevation of 150 Whalley Rd
Chilzee Lanes BB7 1HW.

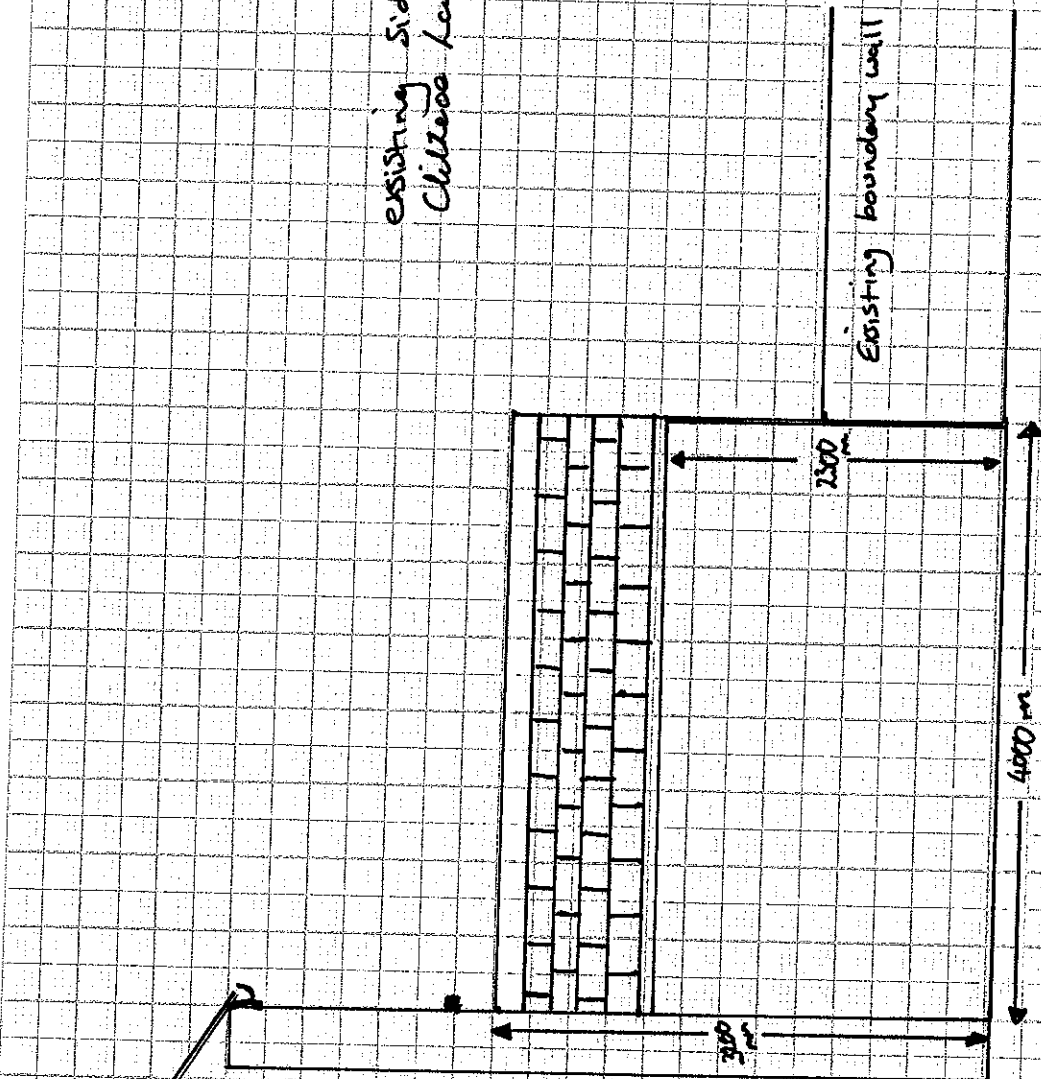

Scale 1:50.

(3)

Proposed New Single Storey Extension
to rear of 150 Wharfedale Rd
Clitheroe Lancs BB7 1HW

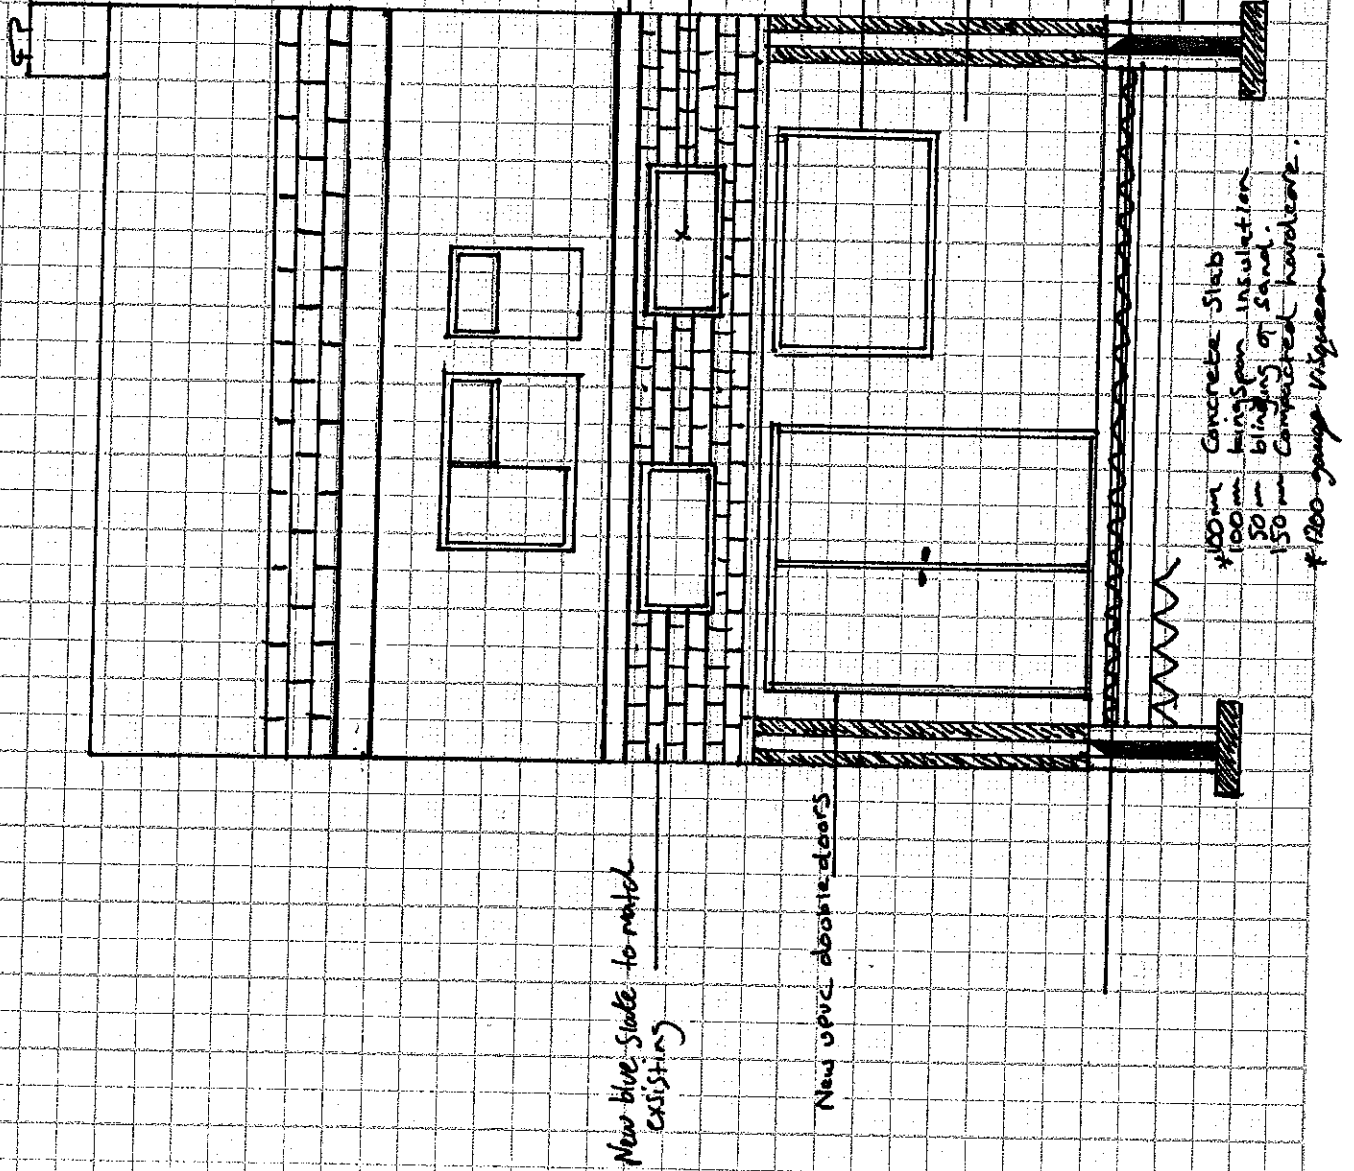

New Code 4 lead flashing into cavity tray

2 No 1000mm x 1000mm Velux roof windows

300mm cavity insulated wall - 50mm kingspan

New upvc window to match existing

New k-render finish

PPC level


Ground level

900mm deep footings
600mm wide
150mm concrete strip footing

Scale 1:50



④

Proposed Side elevation of new Single
Storey extension to 150 Whalley Rd
Chilworth Lane's BB7 1HW

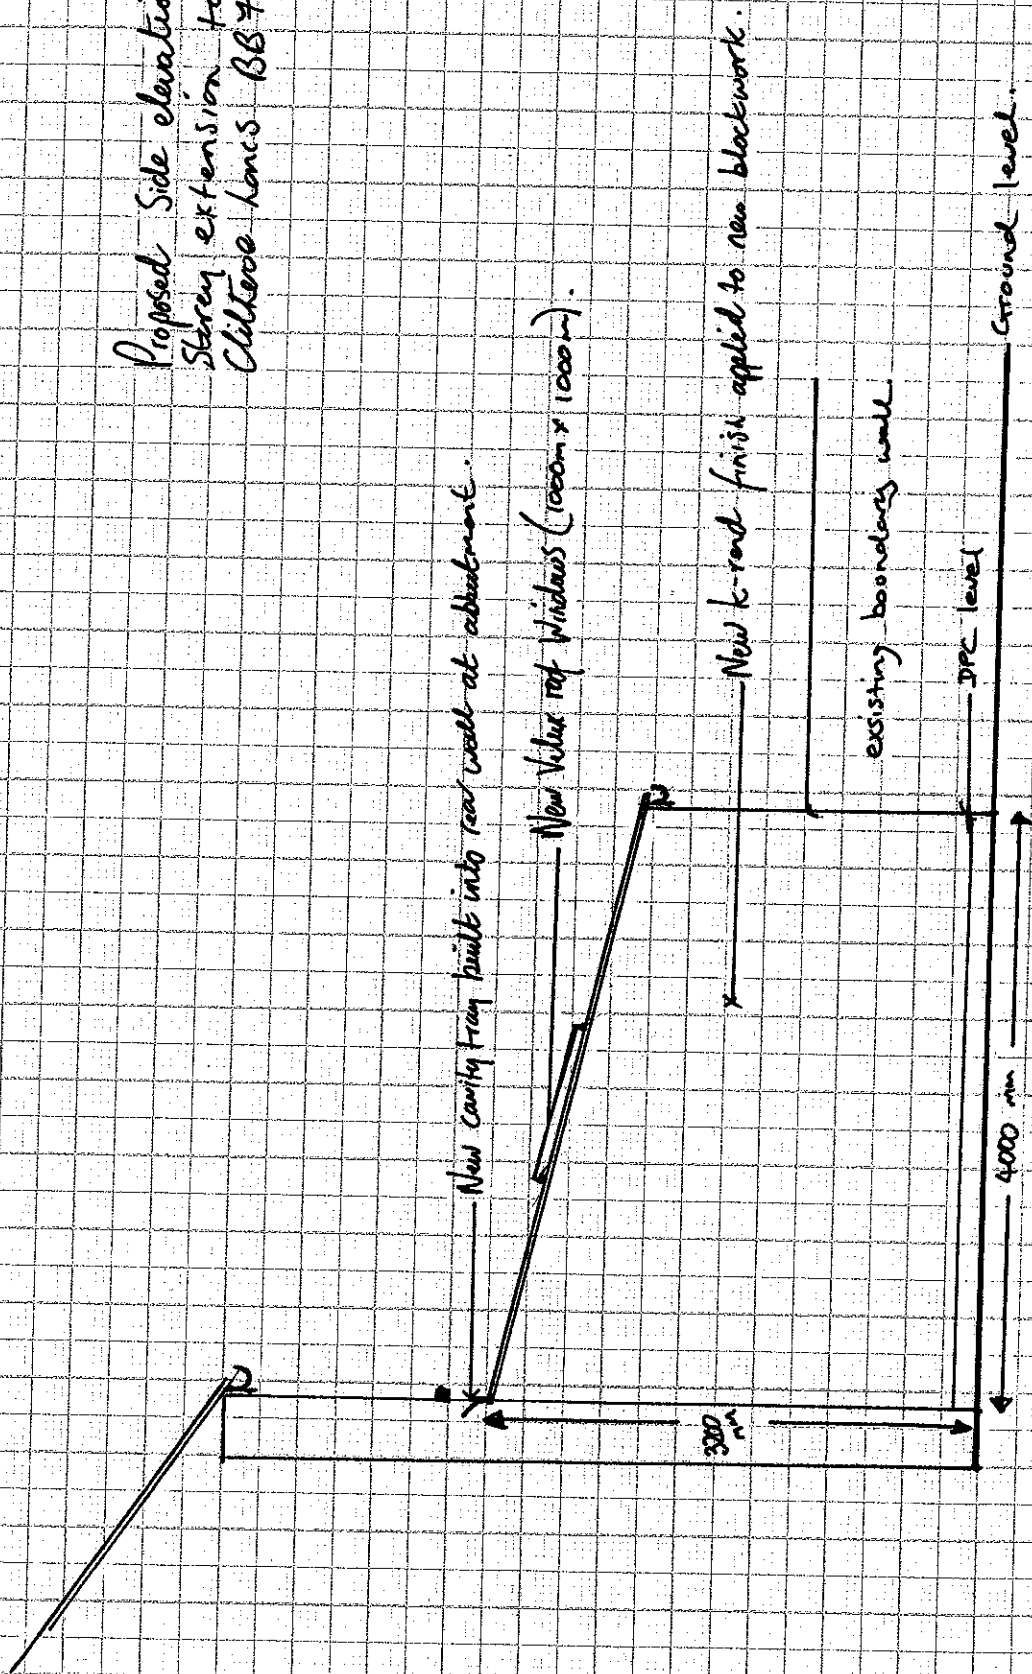


Scale 1:50

Proposed New Single Storey extension to the rear of 150 Wharfedale Rd Chittore
 Locs 1837 1HW.

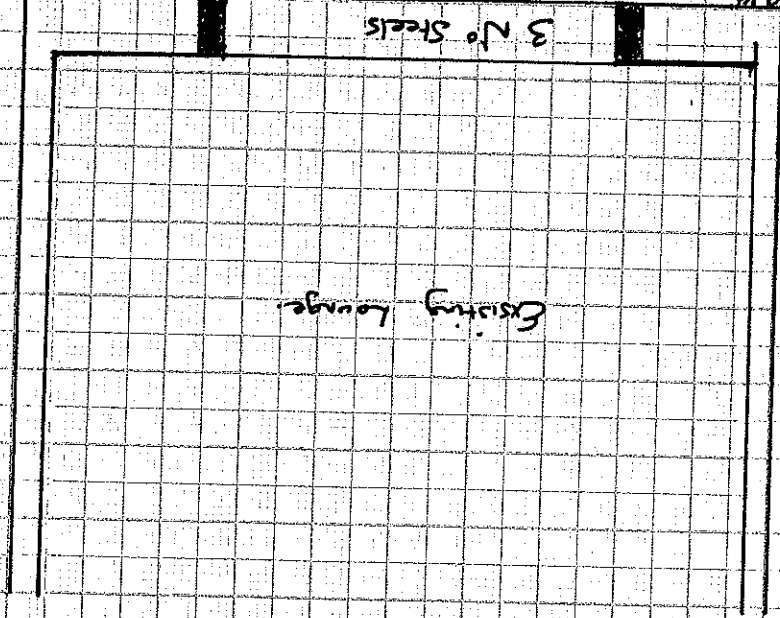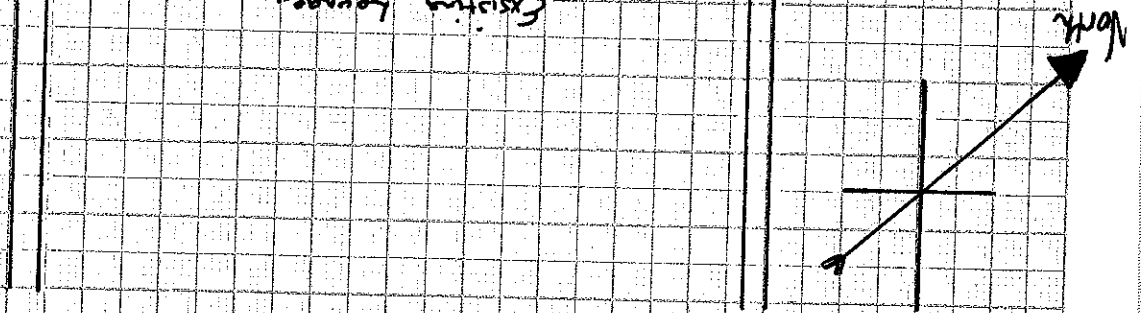

Existing Lounge

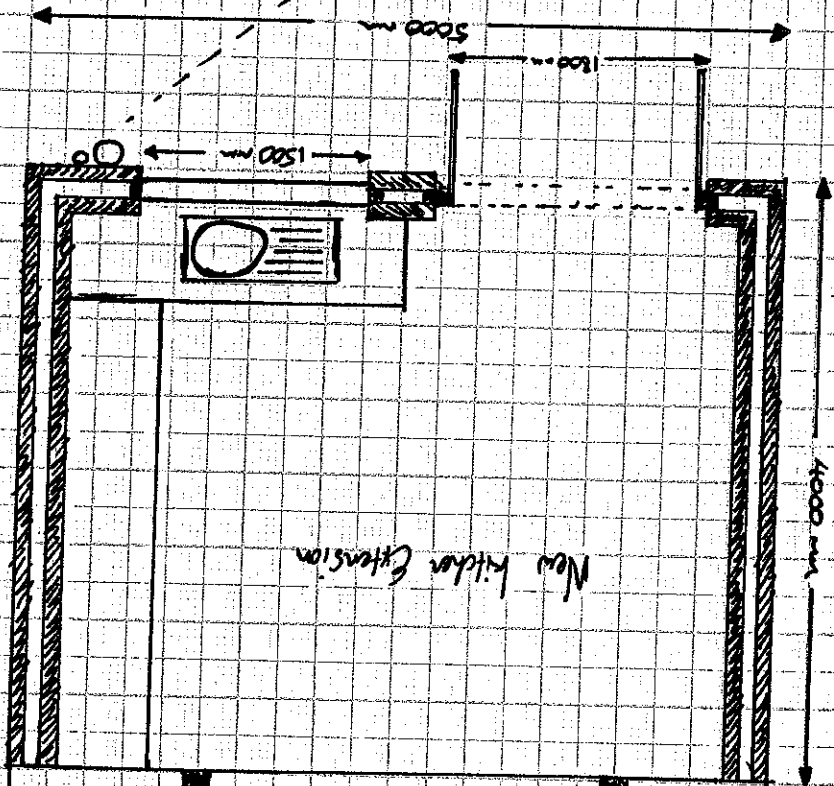


New Kitchen Extension

Scale 1:50


Top Wall & Soil Stack Retain to meet existing

6

Proposed footings for extension at 150 Whalley Rd Clitheroe
BB7 1HW.

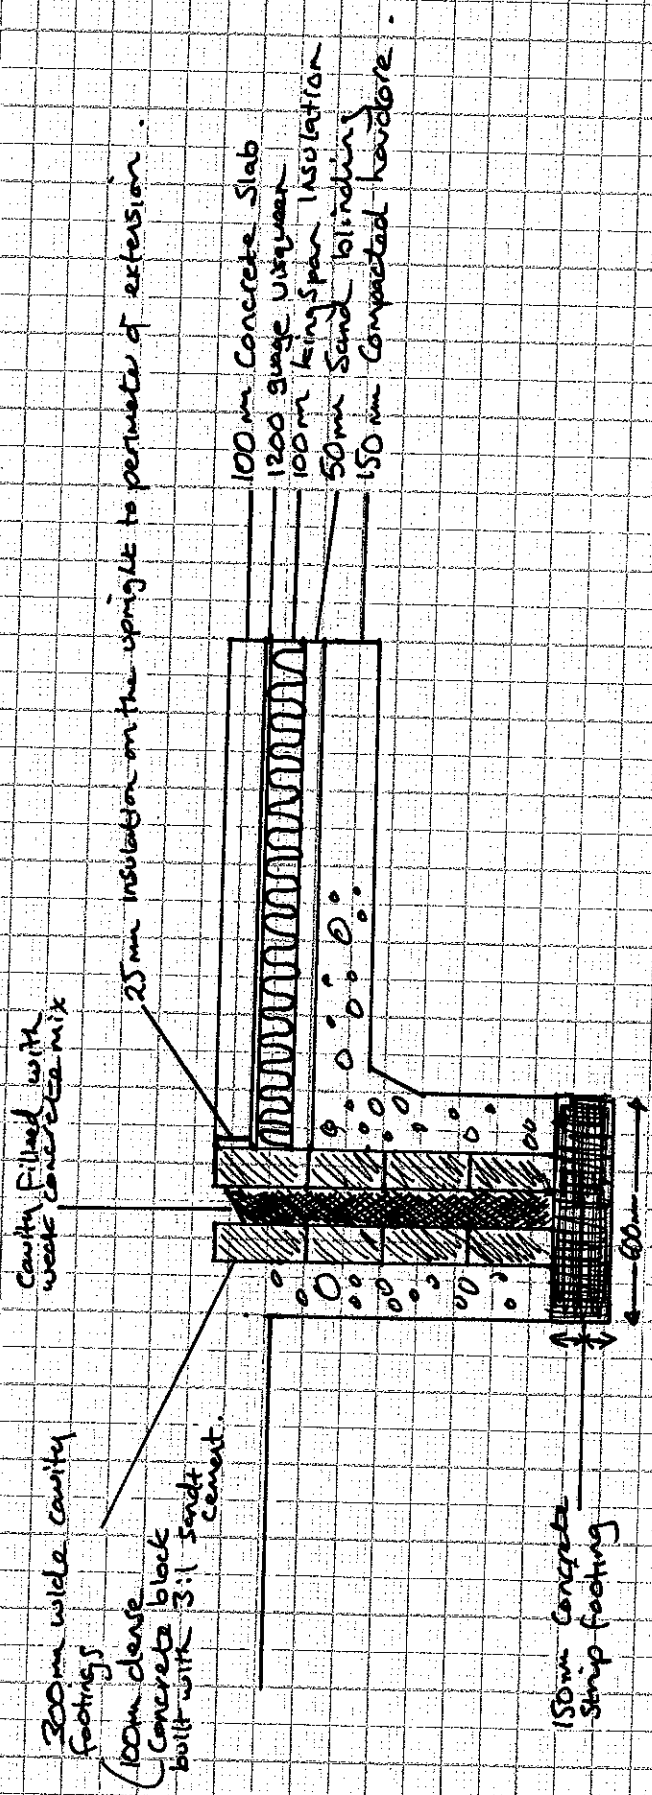

Scale 1:20

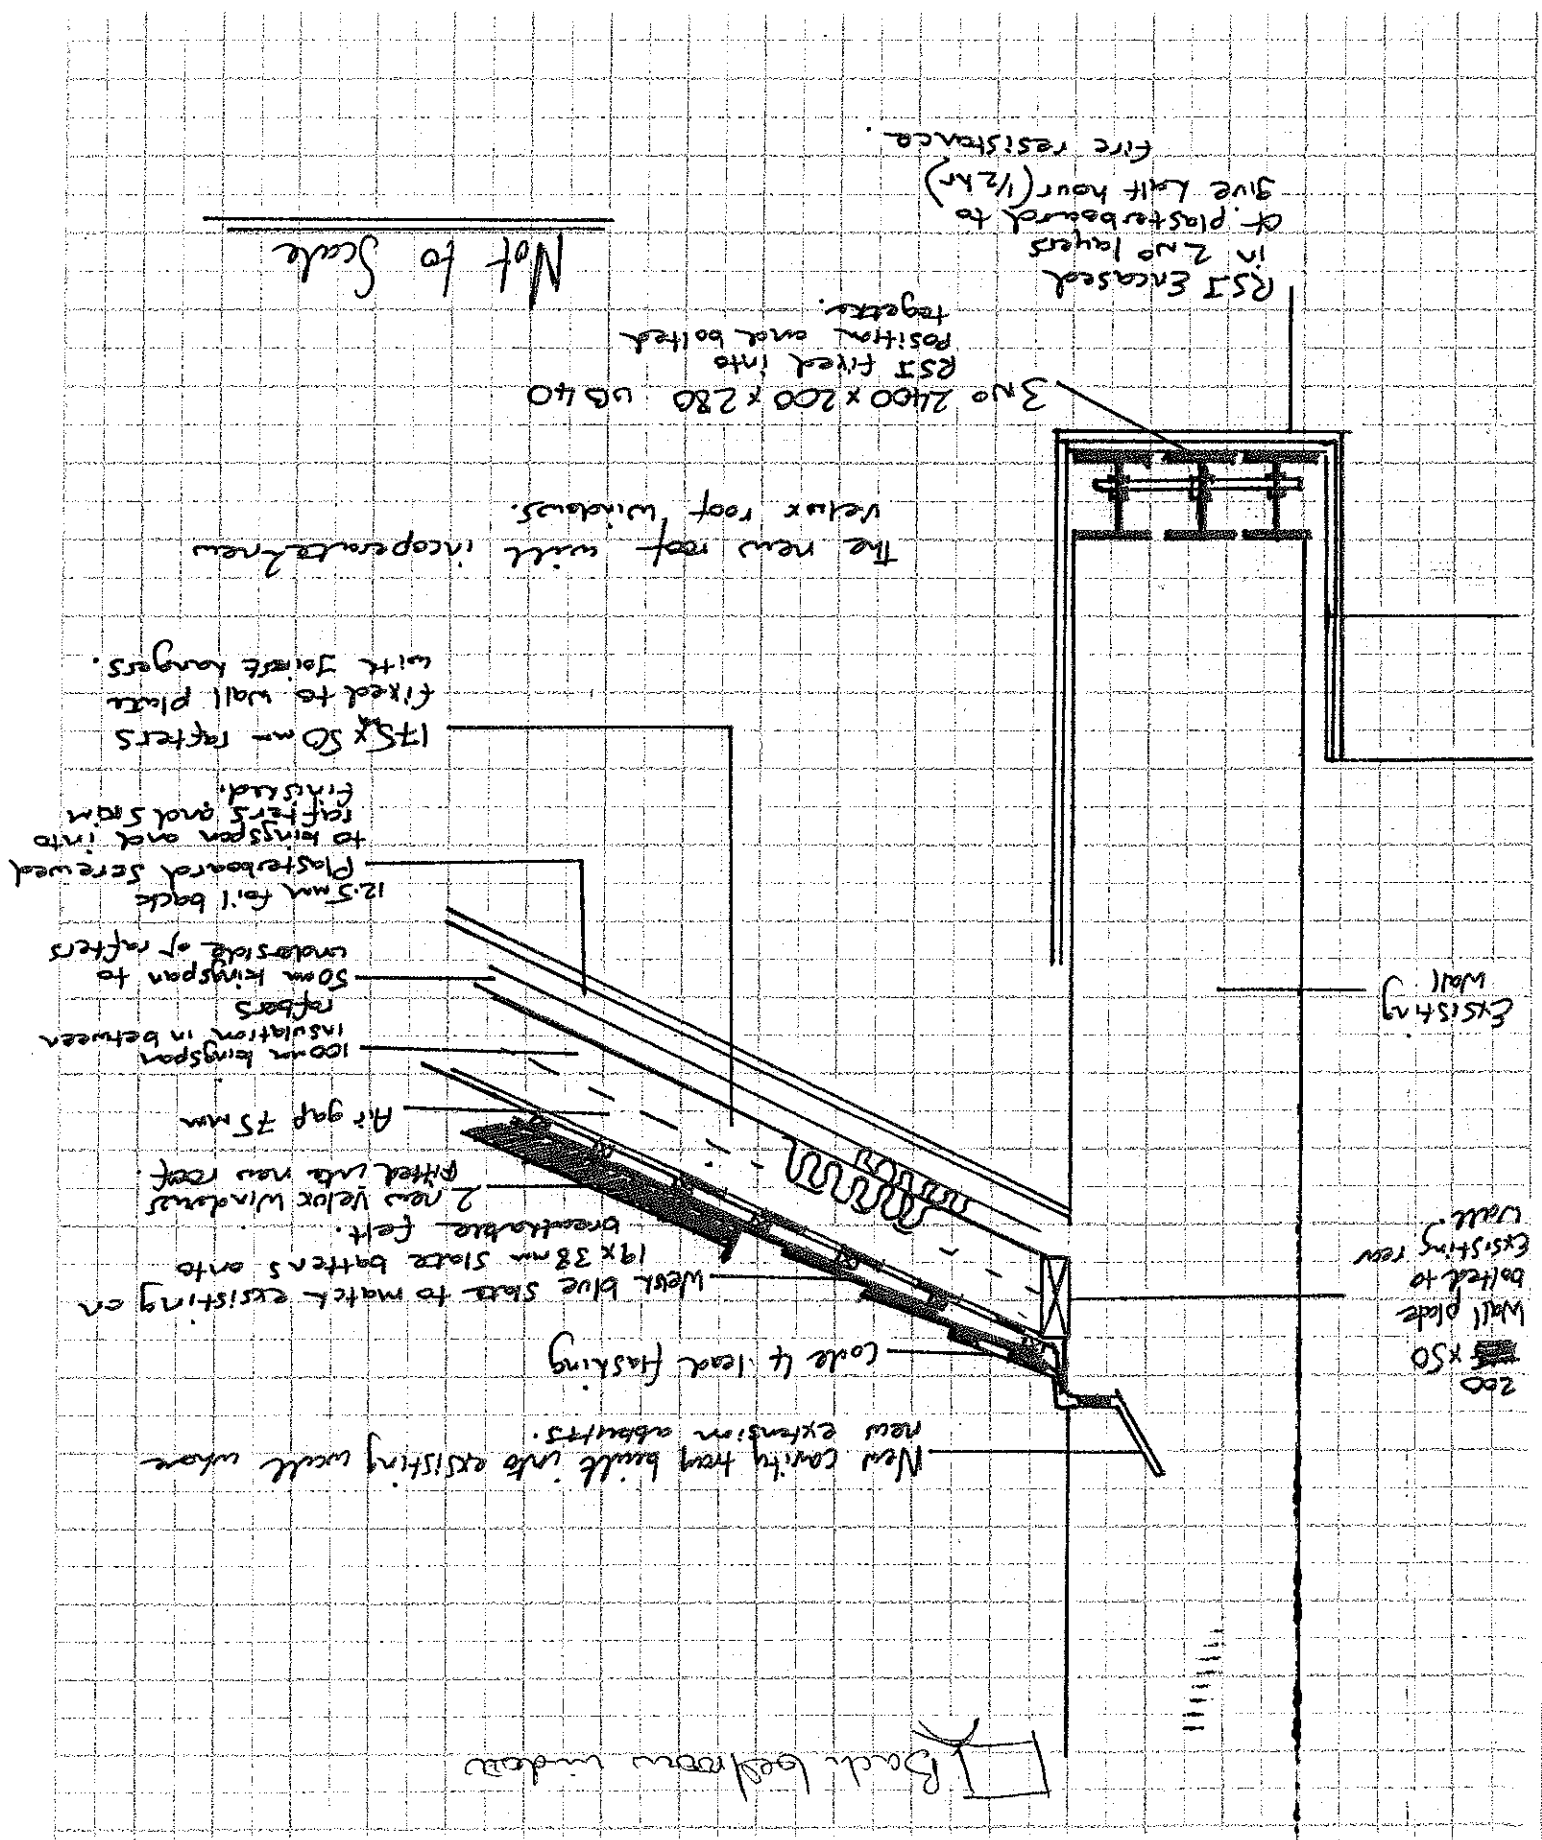

Proposed new roof structure for new extension
 Proposed side extension for new extension
 150 Whalley Road Clitheroe

