
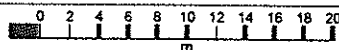


3 Chapel Hill Farm Cottages

320130255P

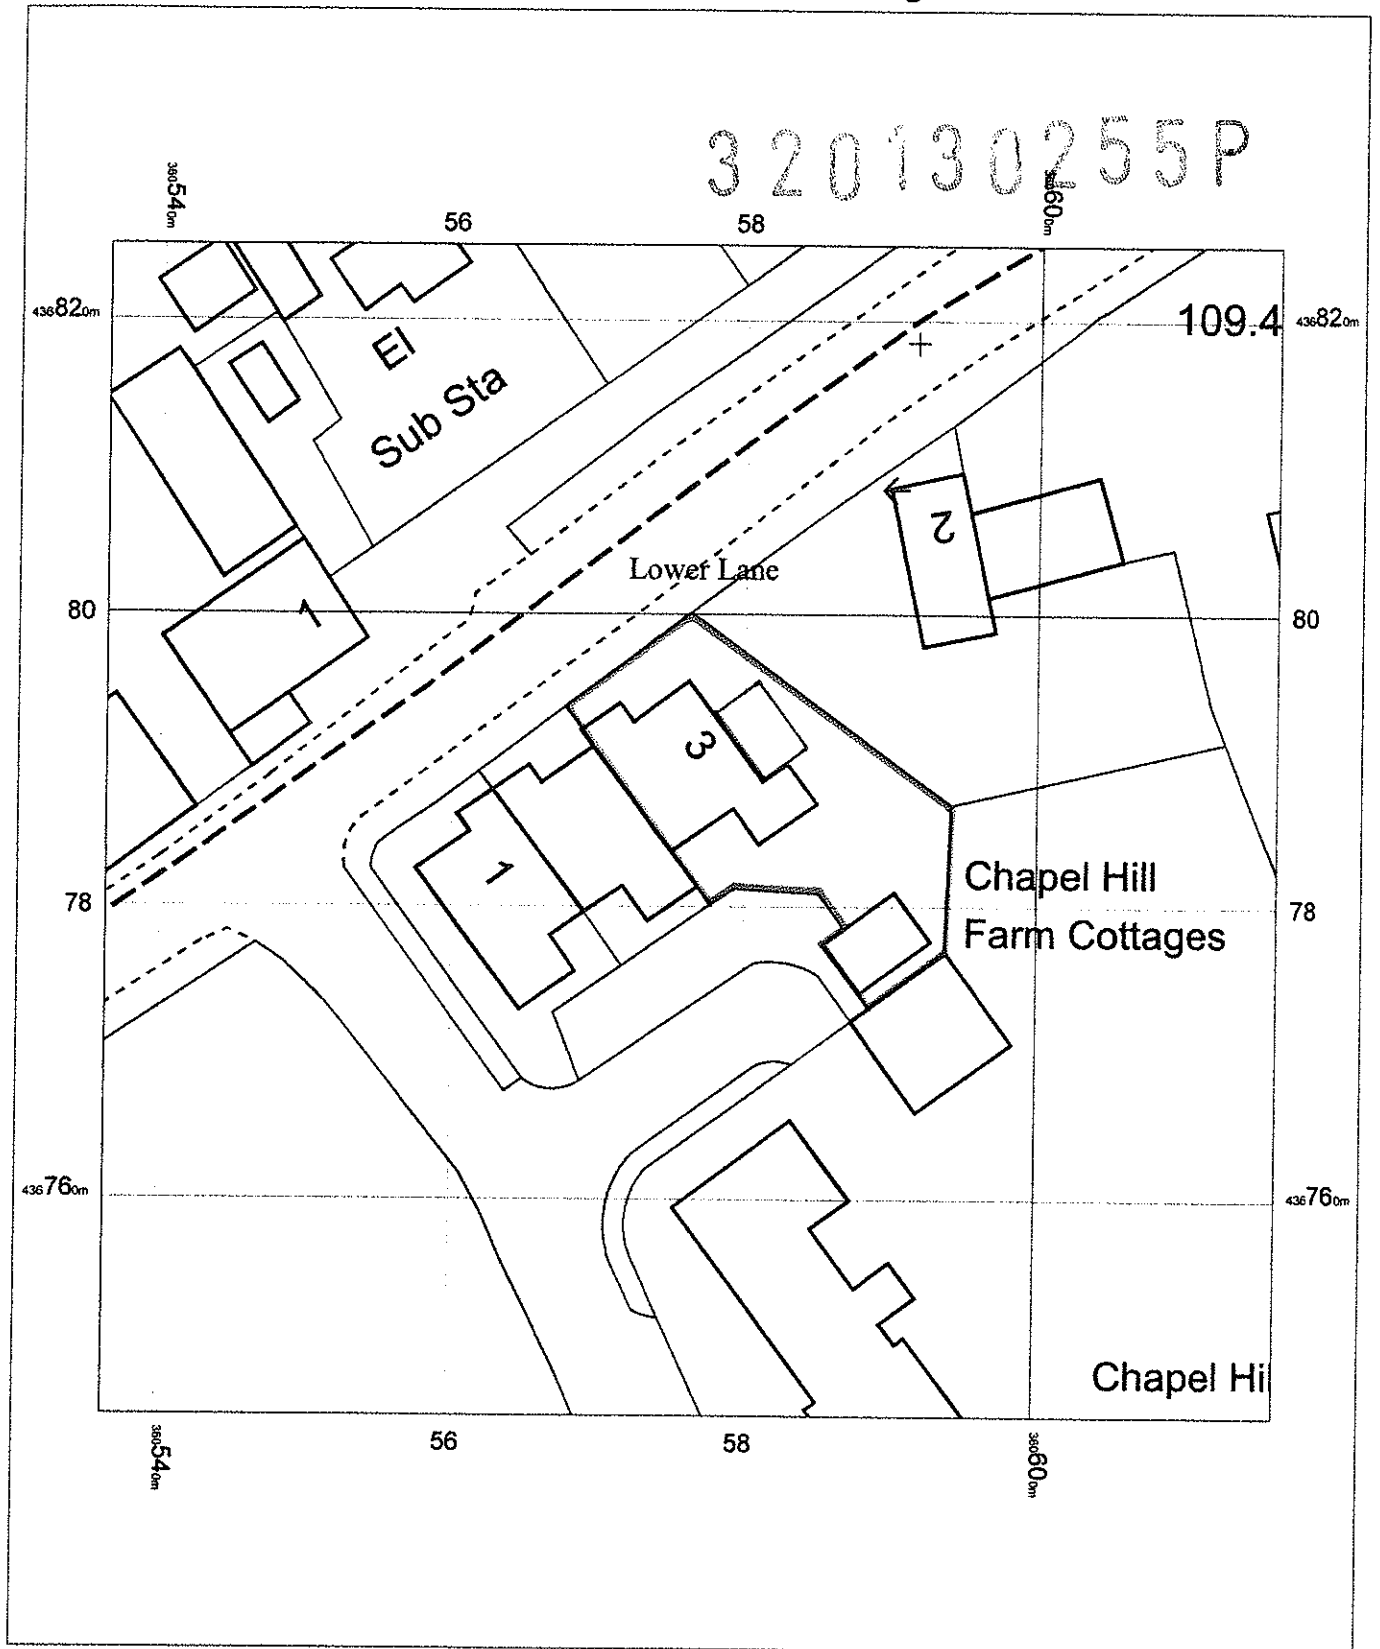

OS Mastermap
05 December 2012, ID: BLJT-00194568
www.planningapplicationmaps.co.uk

1:500 scale print at A4, Centre: 360576 E, 436785 N

©Crown Copyright. Licence no. 100019980

