




320130257P

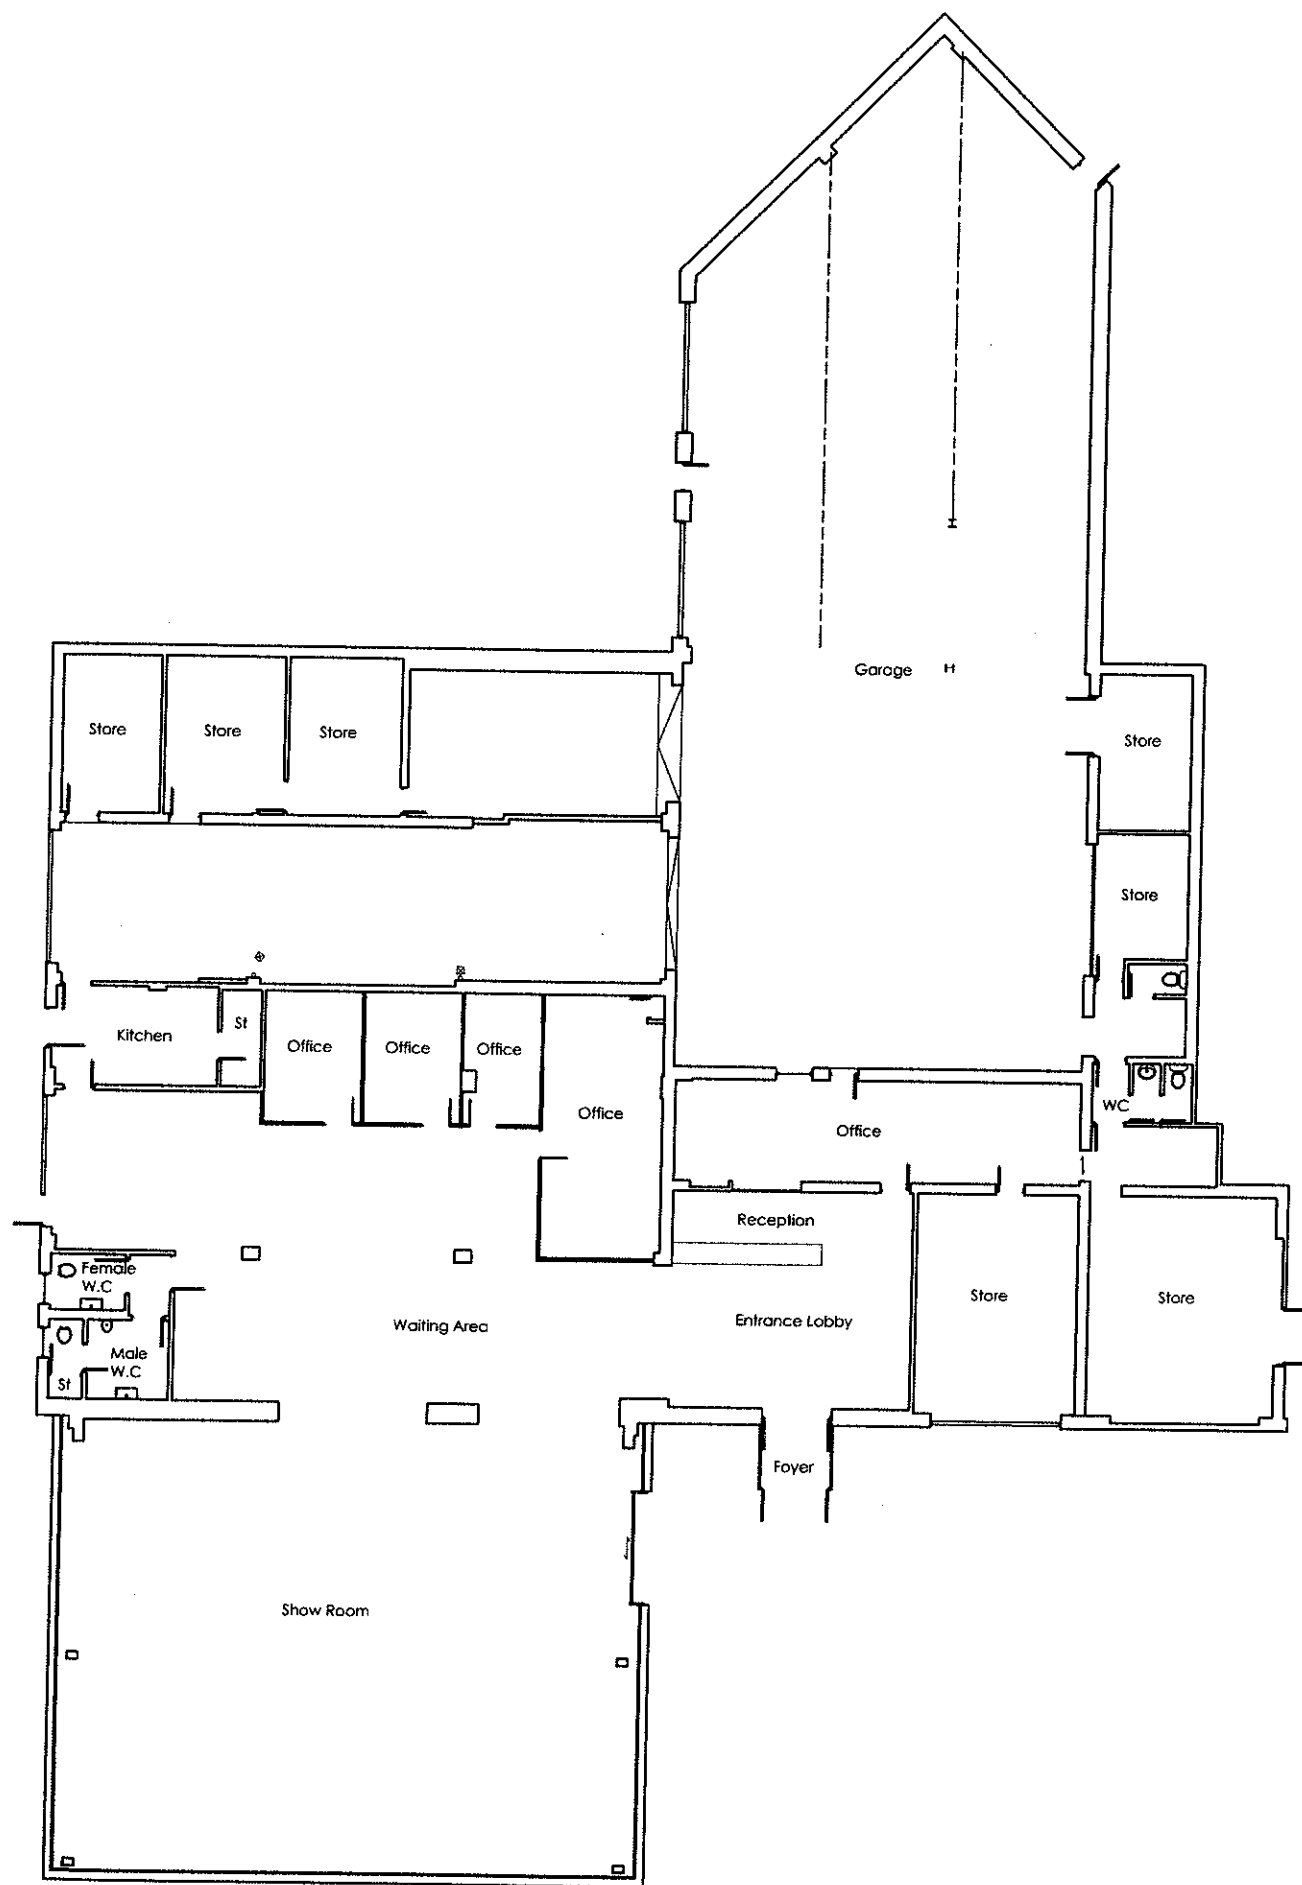


Existing Plan 1:100

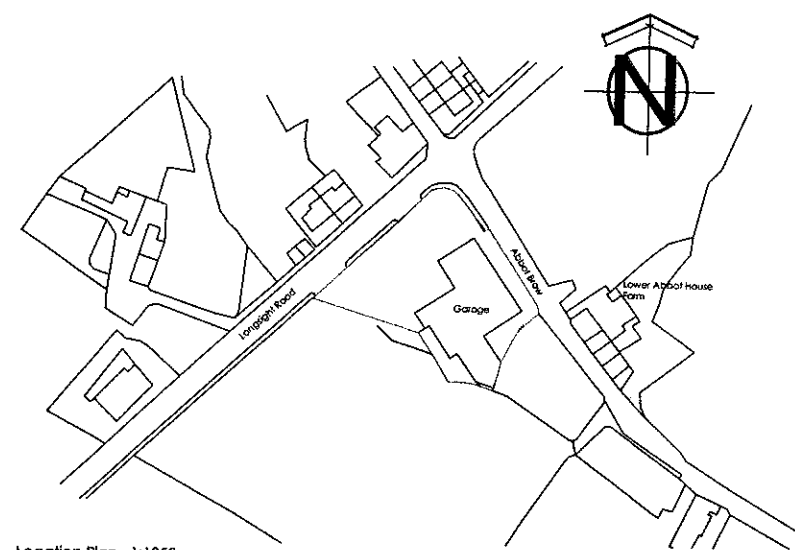


Location Plan 1:1250

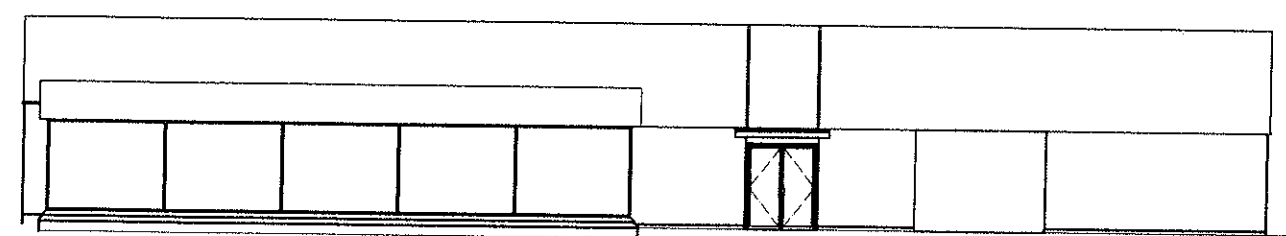

Existing Elevation A 1:100

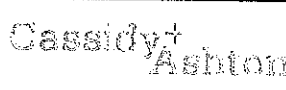PROJECT: Bowker, Bay Horse		DRAWING NUMBER: P5482	
DRAWING TITLE: Existing Plans		REVISION: L01	
CLIENT: Mr P Bowker		DRAWN BY: JGR	
 www.cassidyashton.co.uk		SCALE: As Stated	
		DATE: Jan 13	
ARCHITECTURE BUILDING SURVEYING TOWN PLANNING Preston Office: 7 East Cliff, Preston, Lancashire, PR1 3JE T: 01773 268356 Chester Office: Cassidy House, Station Road, Chester, CH1 3DW T: 01244 402800 THIS DRAWING IS THE PROPERTY OF CASSIDY+ASHTON AND IS NOT TO BE REPRODUCED OR COPIED IN ANY FORM WITHOUT THE WRITTEN PERMISSION OF CASSIDY+ASHTON			

320130257P

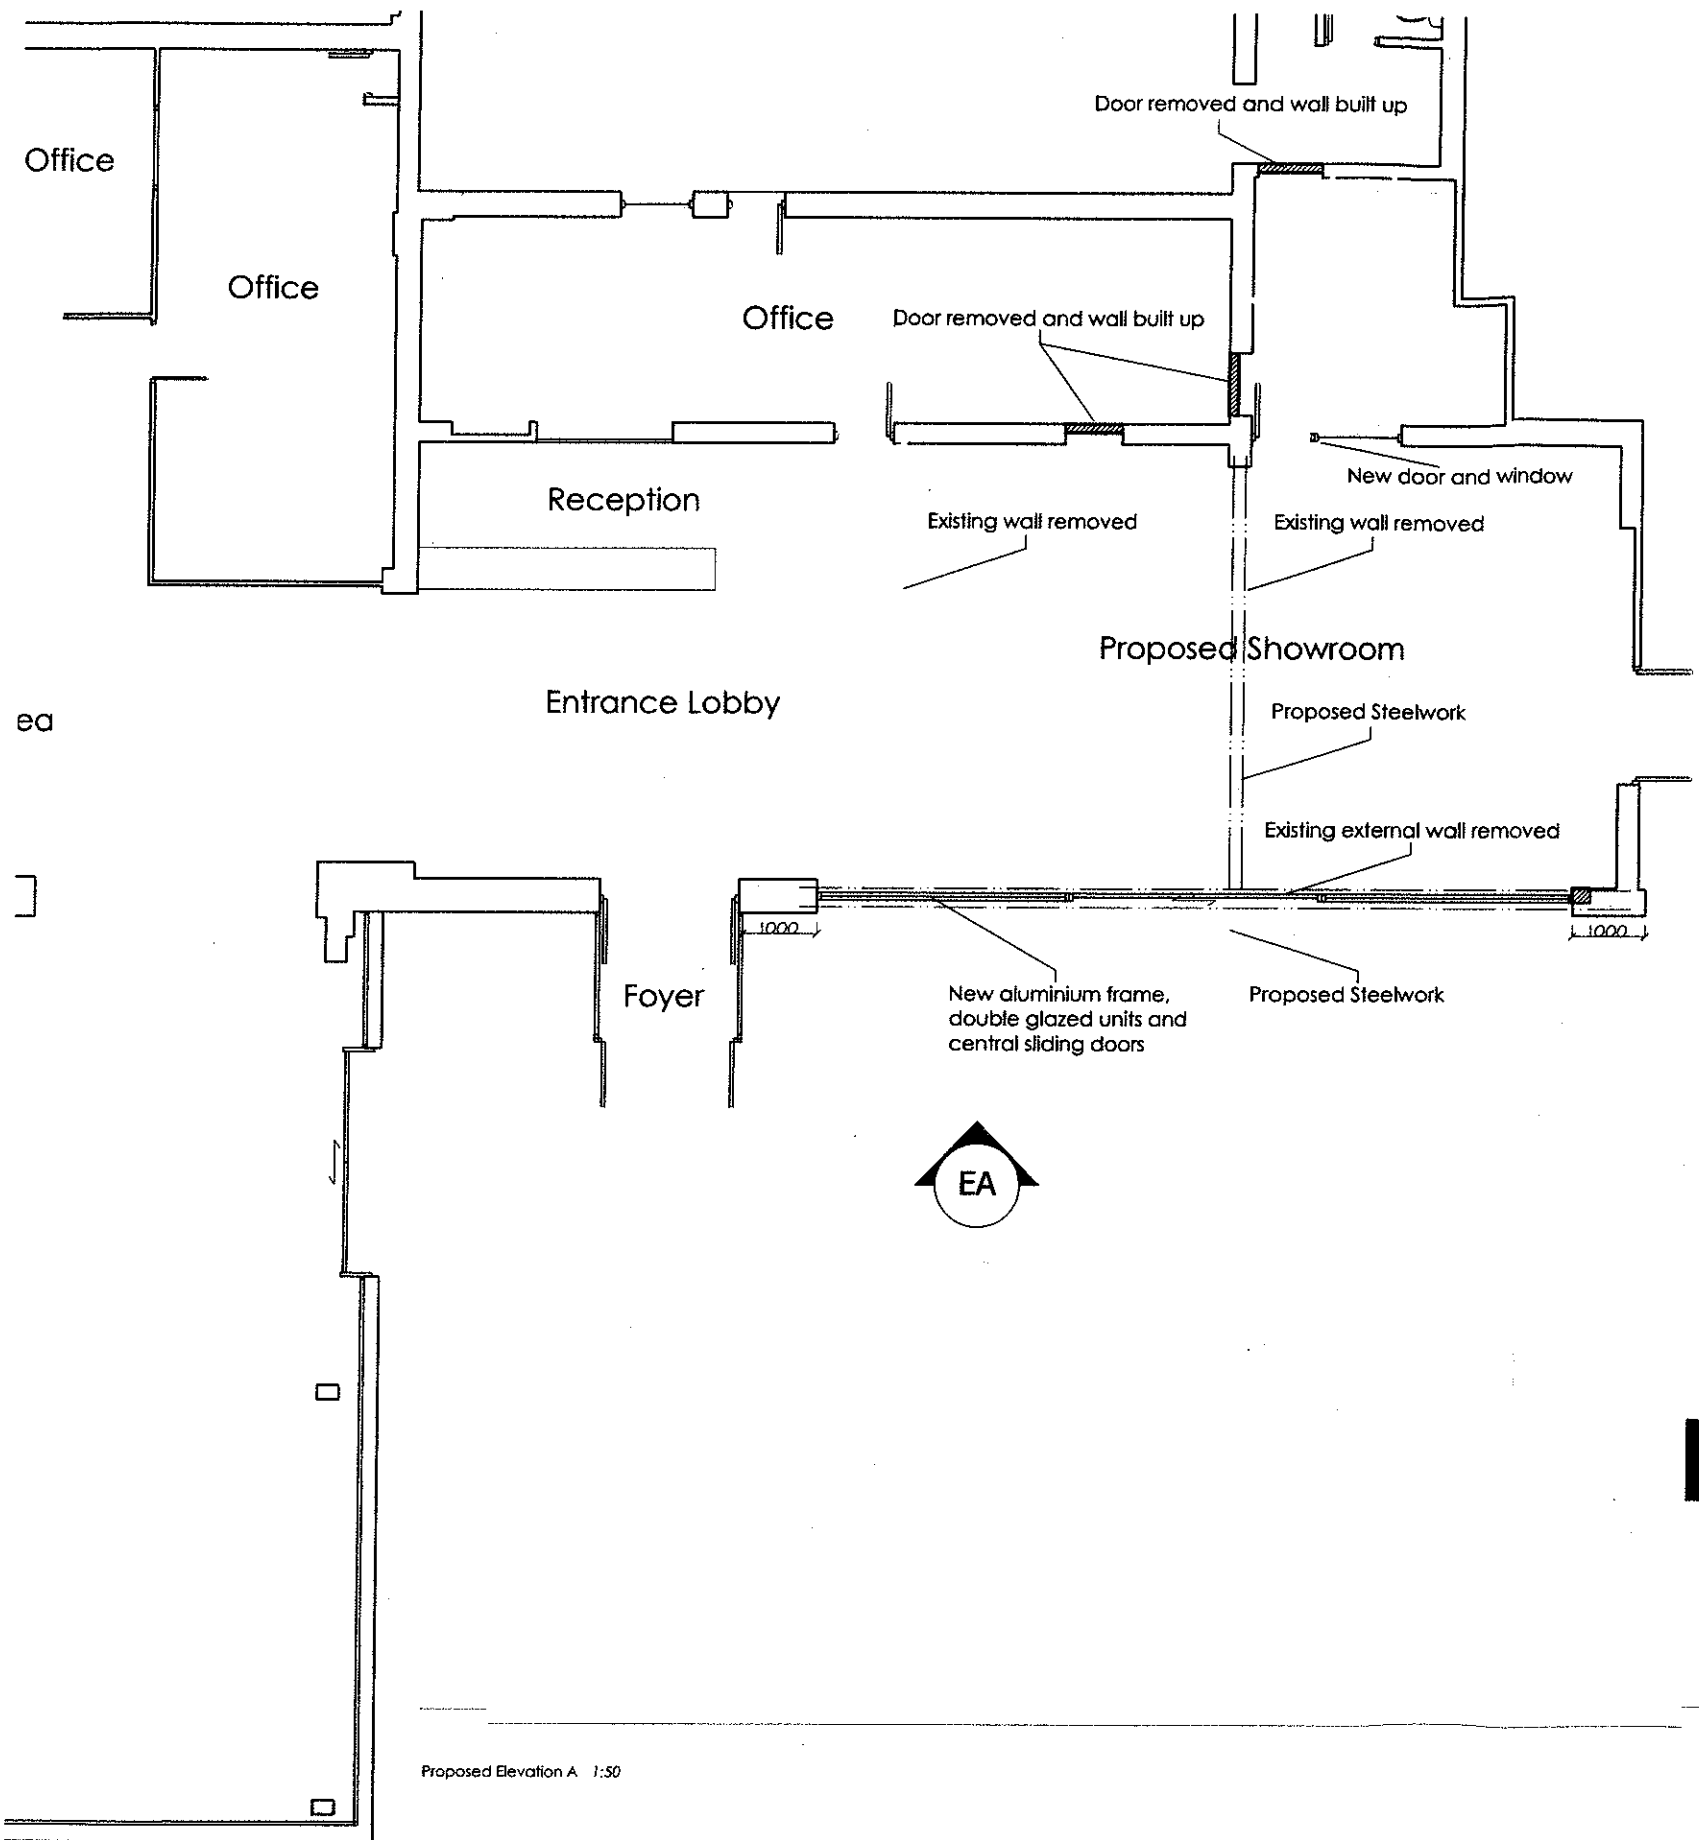


Proposed Elevation A 1:50

Proposed Plan 1:50




Proposed signage example NTS

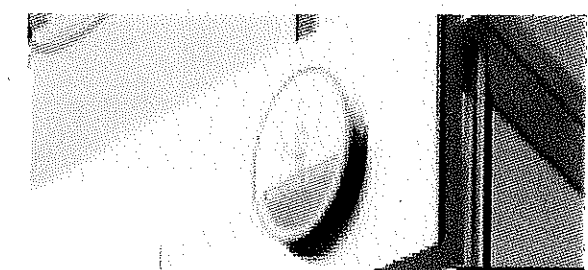


Proposed signage example NTS



Proposed signage example NTS

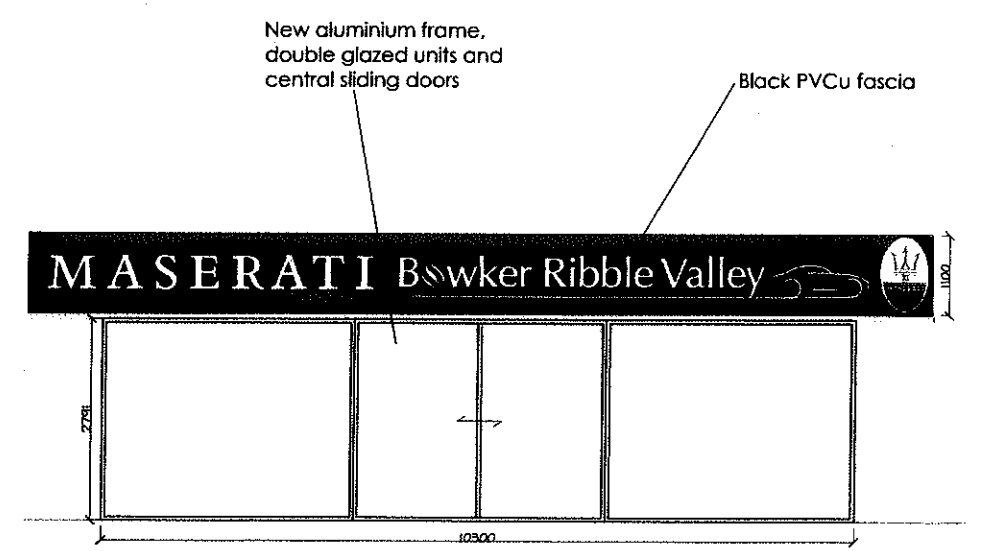

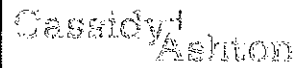PROJECT: Bowker, Bay Horse		DRAWING NUMBER: P5482
DRAWING TITLE: Proposed Plans & Elevations		REVISION: P01
CLIENT: Mr P Bowker		DRAWN BY: JGR
 www.cassidyashton.co.uk		SCALE: As Stated
ARCHITECTURE BUILDING SURVEYING TOWN PLANNING		DATE: Jan 13
Preston Office: 7 East Cliff, Preston, Lancashire, PR1 3JR T: 01772 258356 Chester Office: Cassidy House, Gifford Road, Chester, CH1 3DW T: 01244 402900 This drawing is subject to copyright and its use is not to be reproduced in part or whole without approval. Do not scale this drawing. Check all dimensions on site.		