


320130277P

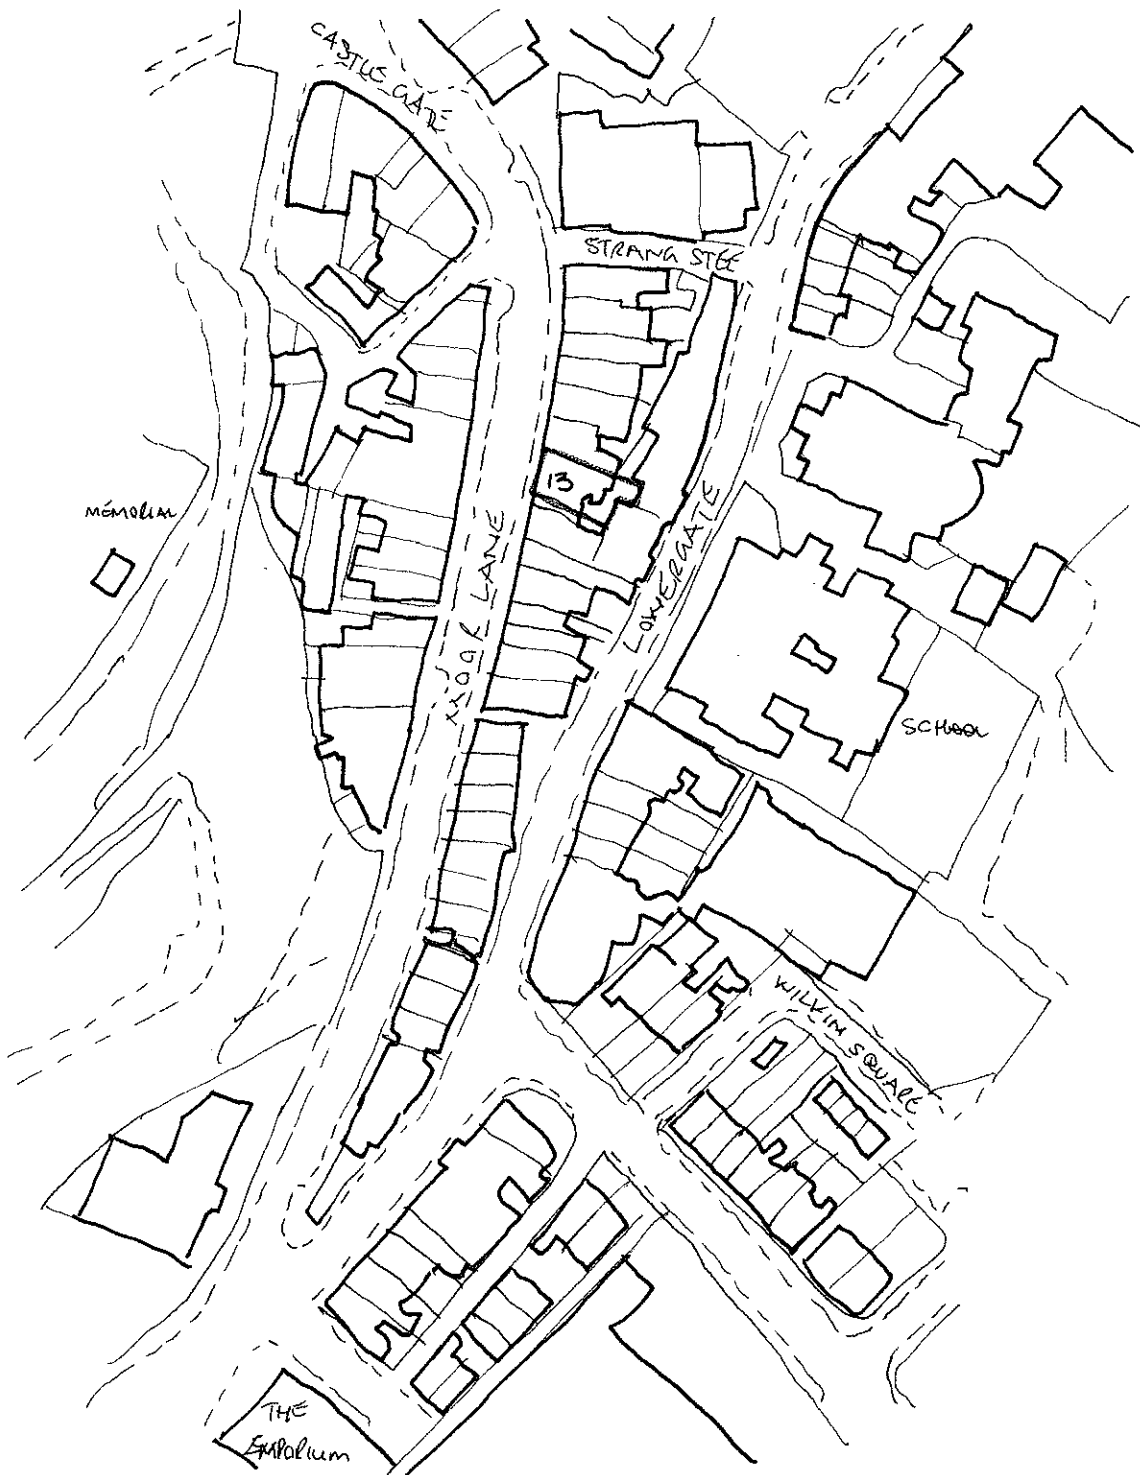

LOCATION PLAN
SCALE 1:1250
13 MOOR LANE
CLITHEROE
BB7 1BE