
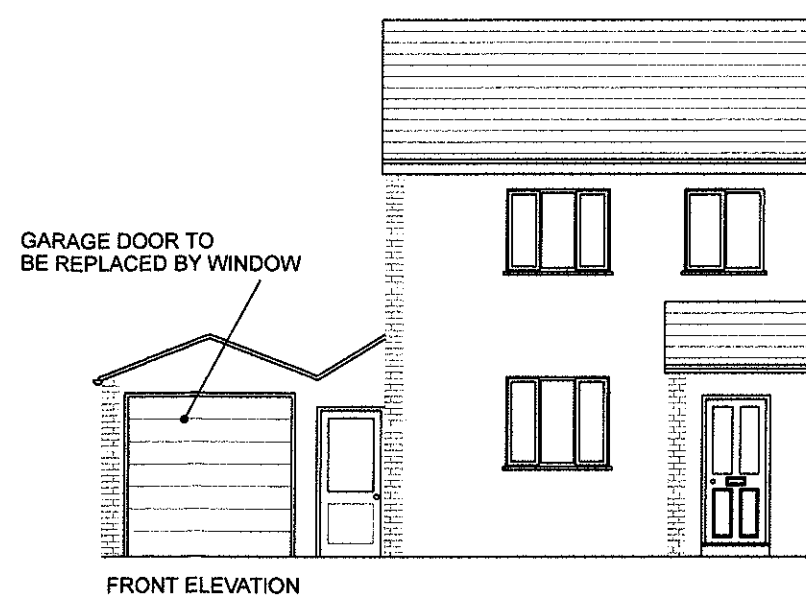
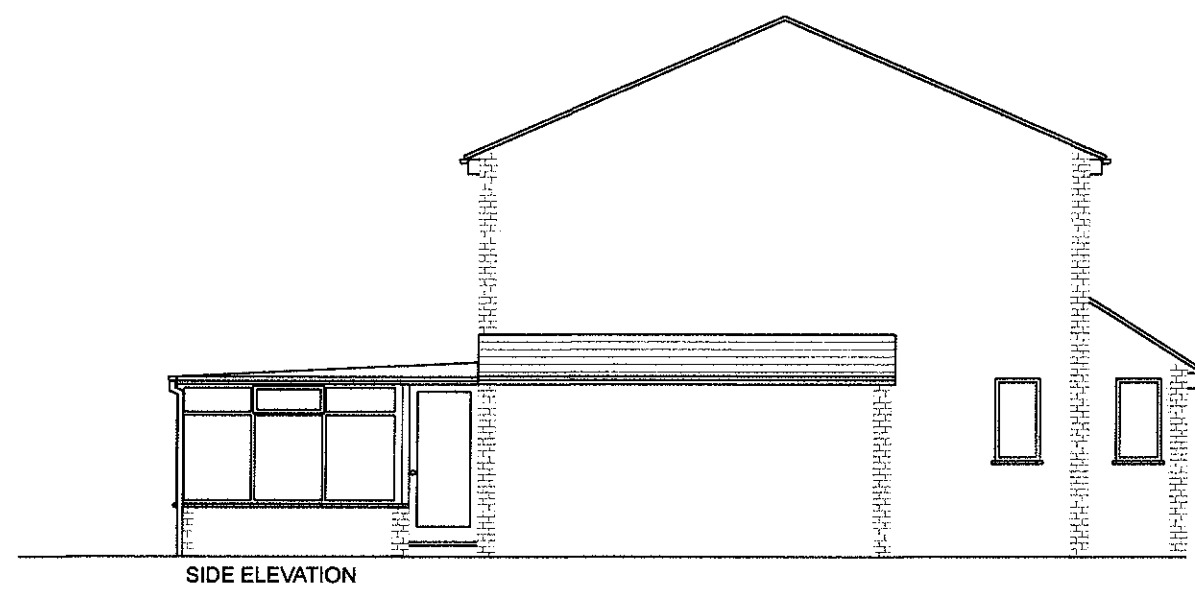
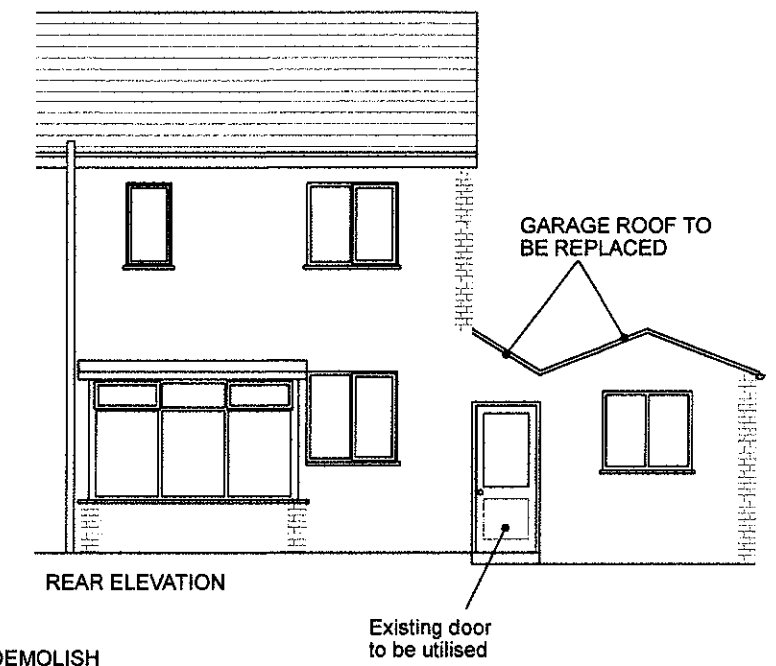
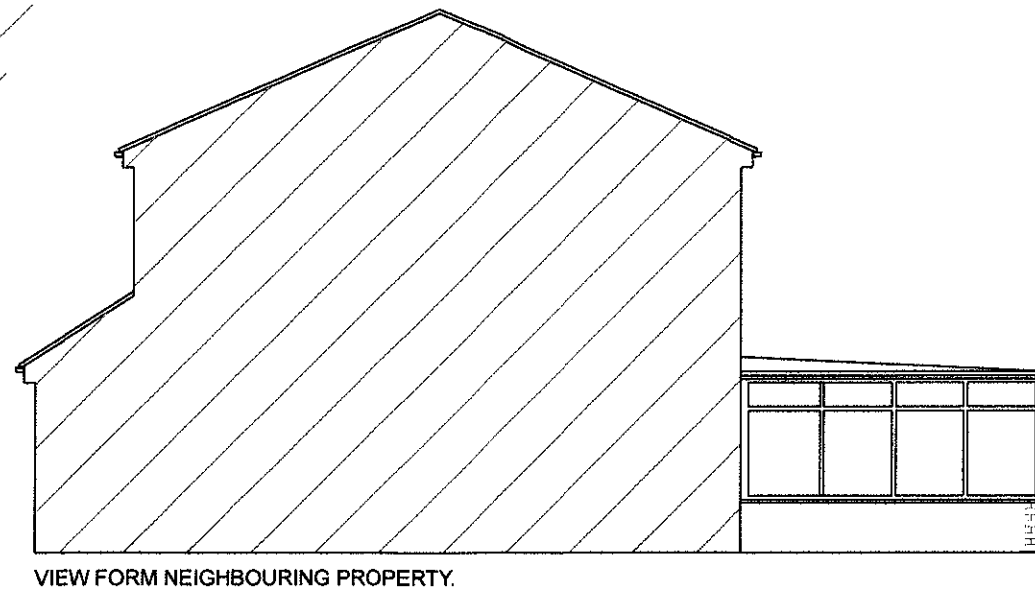


320130283P

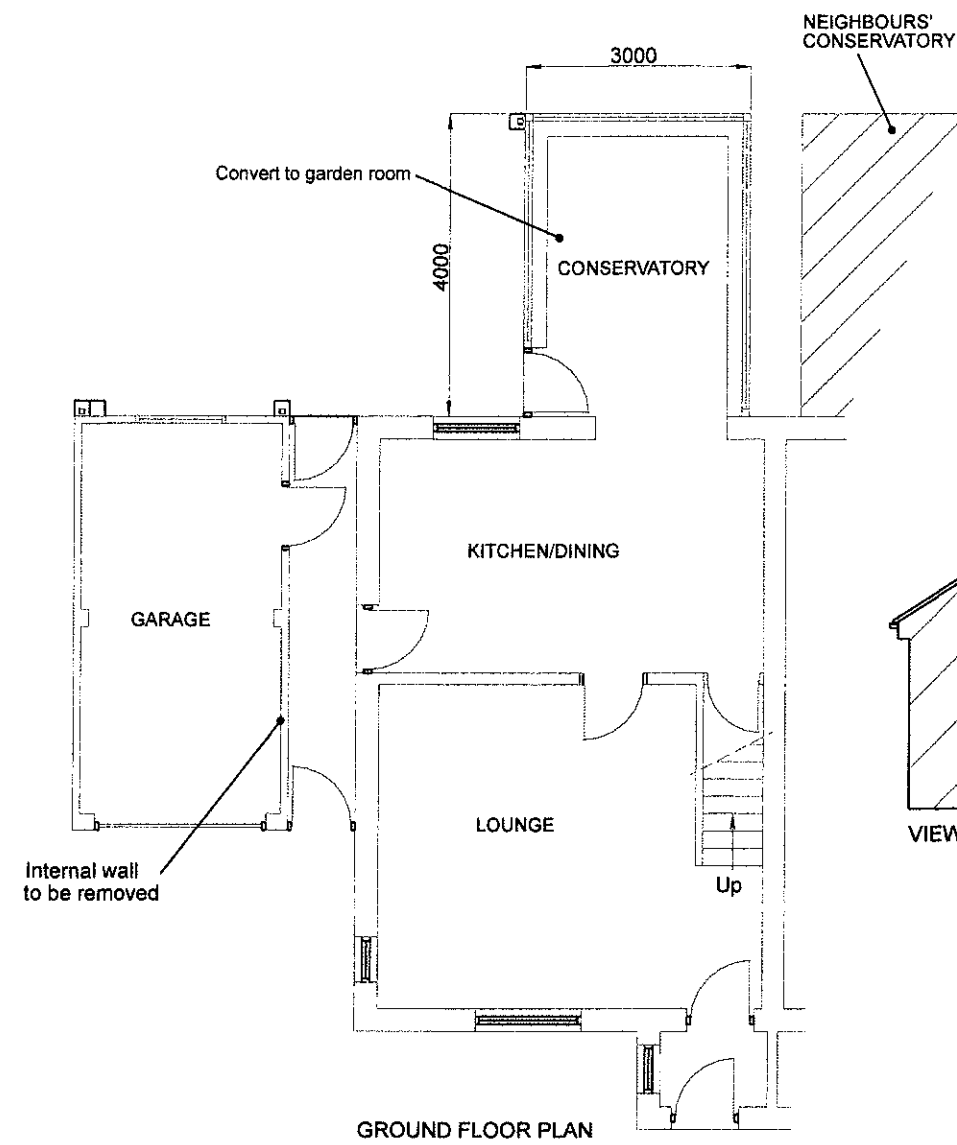

EXISTING VIEWS - GARAGE CONVERSION AND GARDEN ROOM TO REAR (BOTHE ON EXISTING FOOTPRINTS)

CLIENT
MR. C. PUNCHARD
ADDRESS
Glenwood
Cardigan Avenue
Clitheroe
BB7 2DY
Date Feb. 2013
Mike Wallis Design Services
Tel. 44(0)1282 842830.
Scale 1:100 Dwg. No.
Issue no. 1 PL - 415 SHT 1