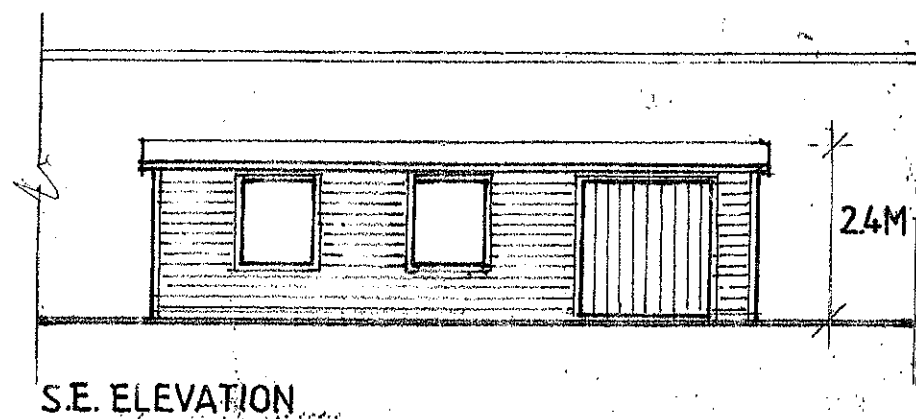
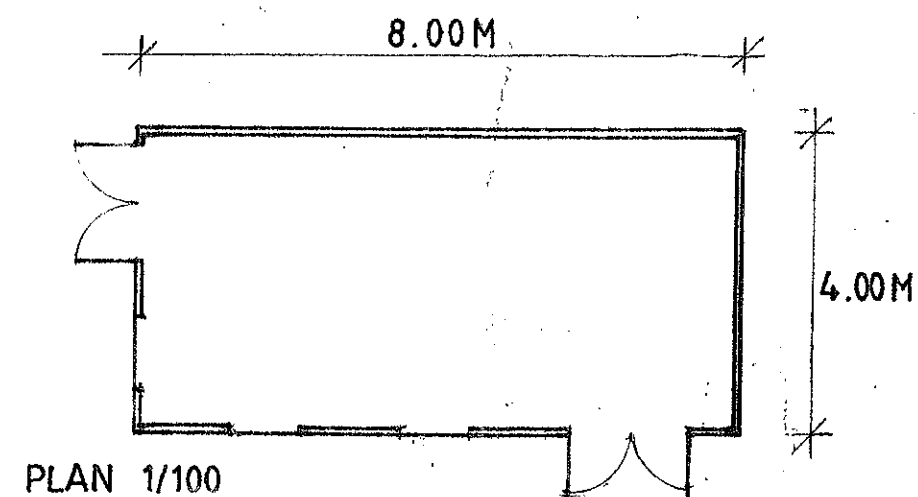


Proposed:
Outbuilding: proprietary timber (natural treated spruce) unit, 'Dunsterhouse' Rhine 500 as detailed on the attached information: 4x8x2.4M high, with clear finished timber walls, doors & windows & felt roof.
Flagging: natural stone flagging to match existing.
Fencing, gates & brickwork as detailed elsewhere.

Drwg.ref: 12-004/05/04


Proj.: SHARLEY FOLD FARM, Dixon rd.,
 Longridge PR3 3JE:
 Title: GARDEN WALLS & OUTBUILDING
 Drwg. PROPRIETARY OUTBUILDING
 Scale: 1/100
 Drawn: 29.01.13. AA

Andy
 Ashworth
 Architect

A Ashworth, RIBA mob: 07970 023824
 Lime Kiln Cottage, Bedlam Road
 Thornley-with-Wheatley, Preston PR3 2TL

320130286P

320130286P

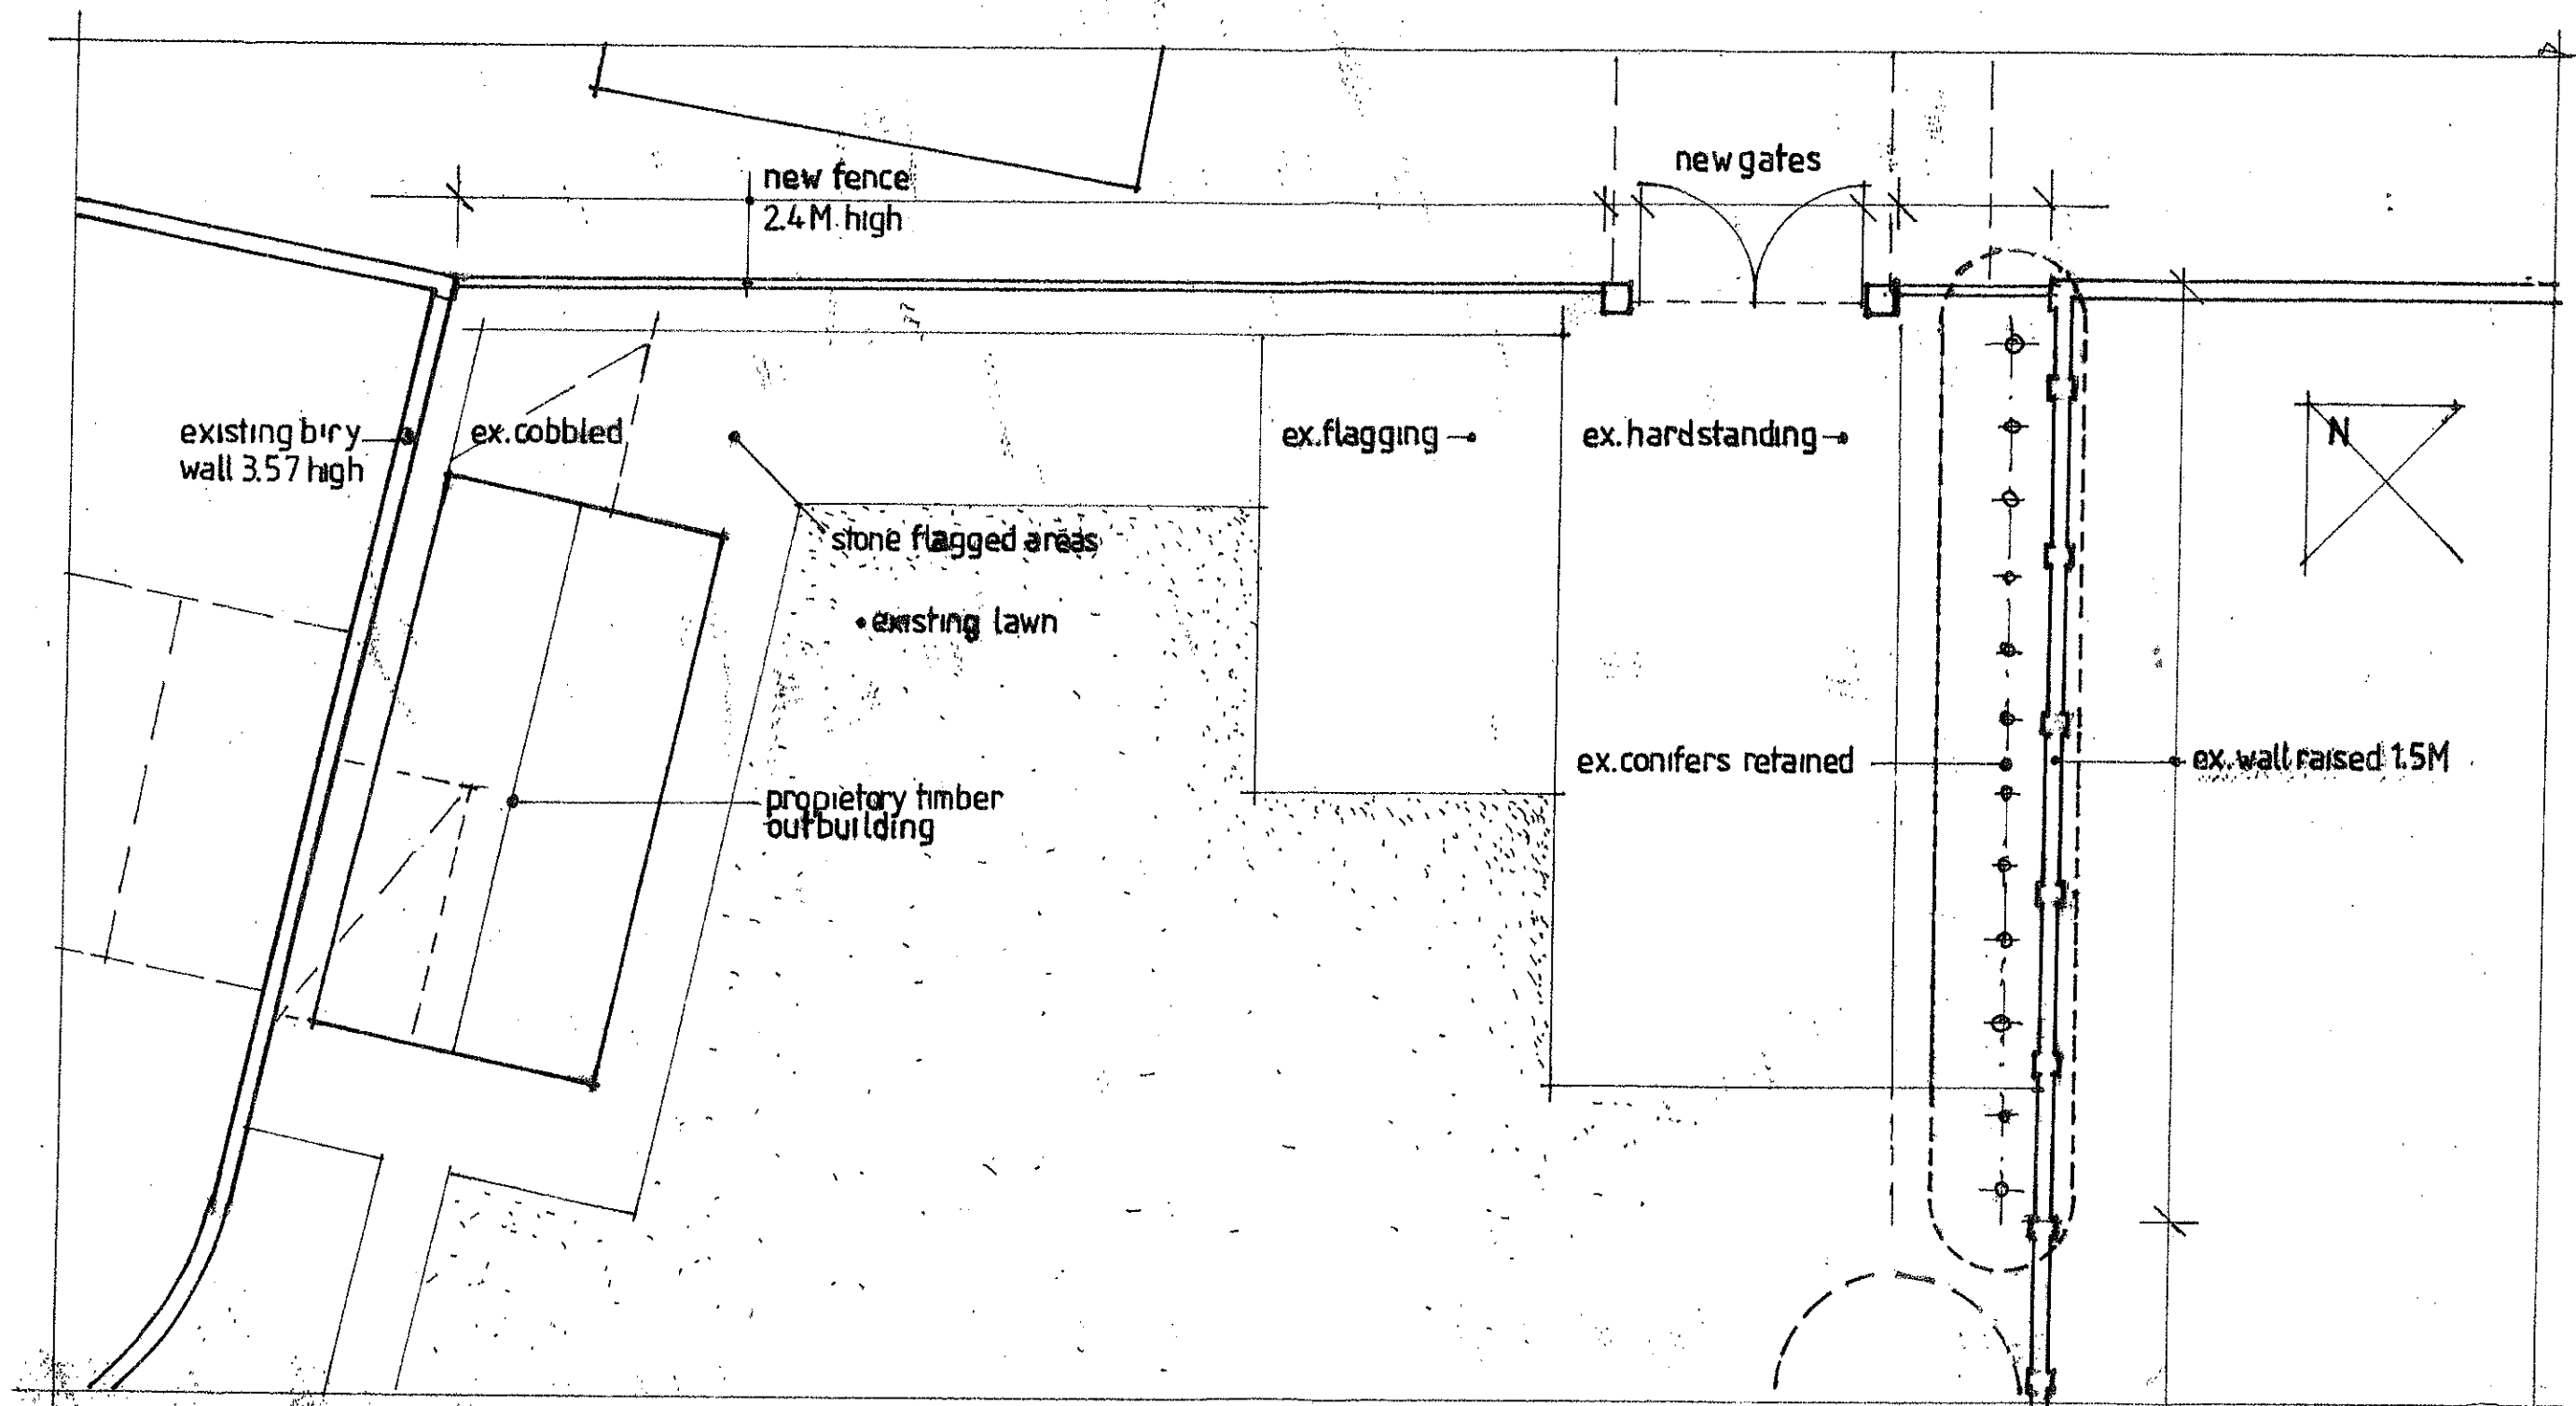

PROPOSED PLAN - NORTH EAST GARDEN: 1/100

Proposed:

Outbuilding: proprietary timber (natural treated spruce) unit, 'Dunsterhouse' Rhine 500 as detailed on the attached information: 4x8x2.4M high, with clear finished timber walls, doors & windows & felt roof.

Flagging: natural stone flagging to match existing.

Fencing, gates & brickwork as detailed elsewhere.

Drwg.ref: 12-004/05/03

Proj.: SHARLEY FOLD FARM, Dixon rd.,
Longridge PR3 3JE:

Title: GARDEN WALLS & OUTBUILDING

Drwg.: PROPOSED PLAN


Scale: 1/100

Drawn: 29.01.13. AA.


Andy Ashworth Architect

A Ashworth, RIBA mob: 07970 023824
Lime Kiln Cottage, Bedlam Road
Thornley-with-Wheatley, Preston PR3 2TL

320130286P

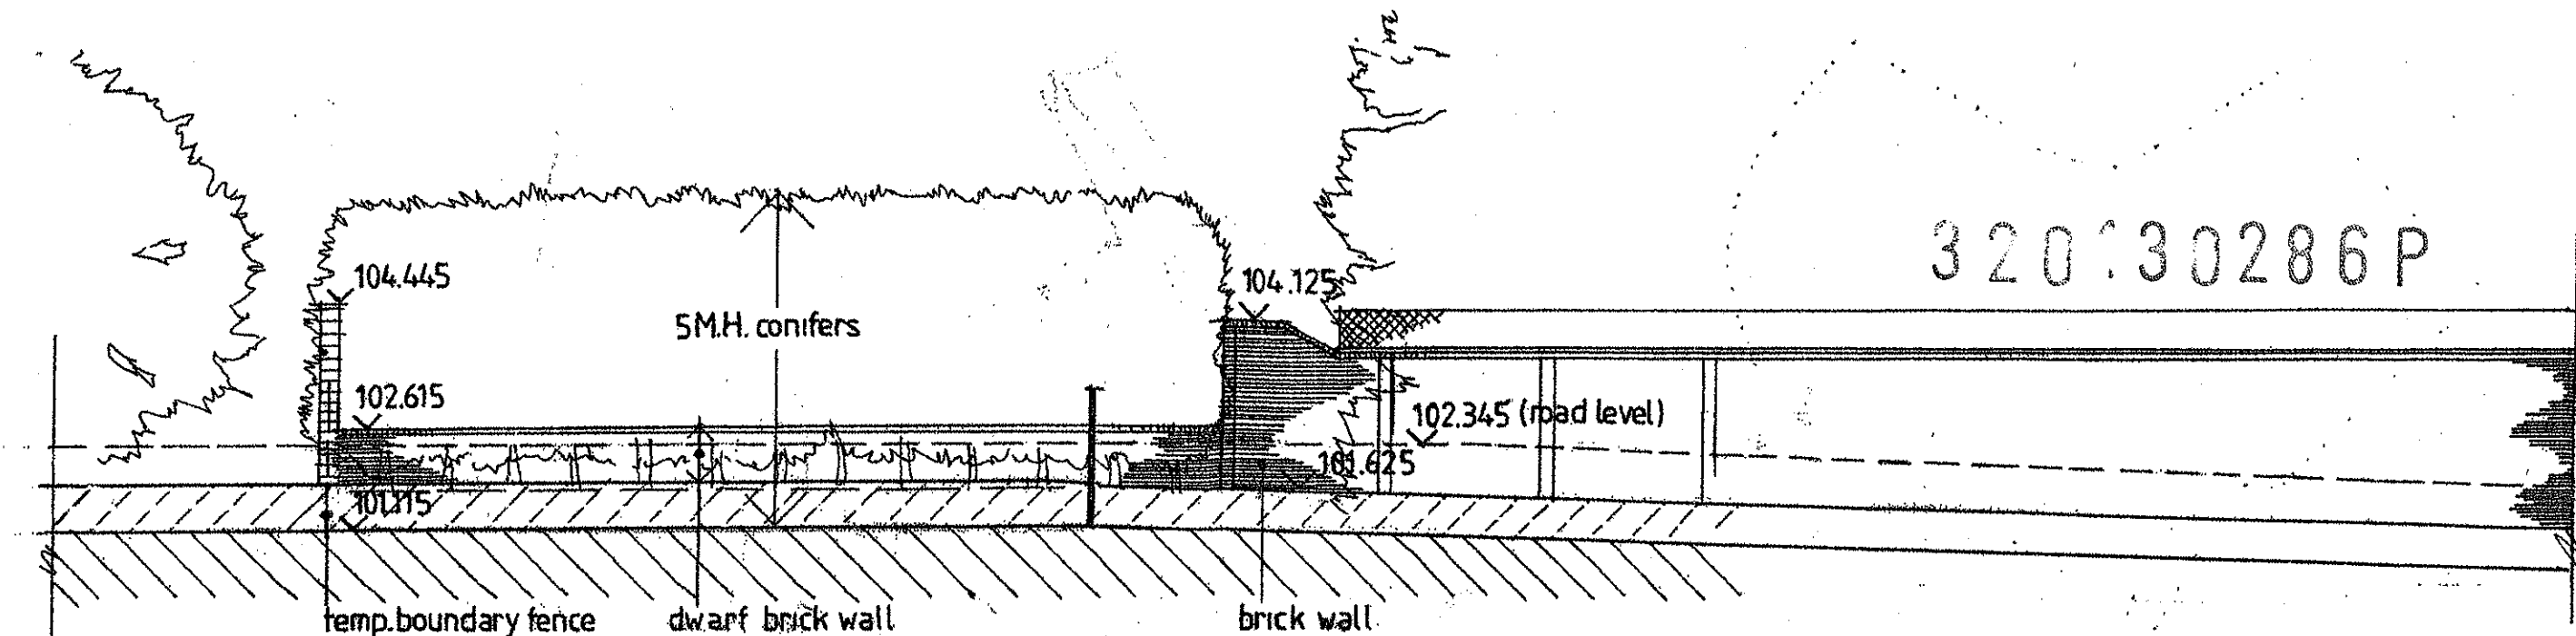

S.E. BOUNDARY ELEVATION FROM GARDEN:
EXISTING

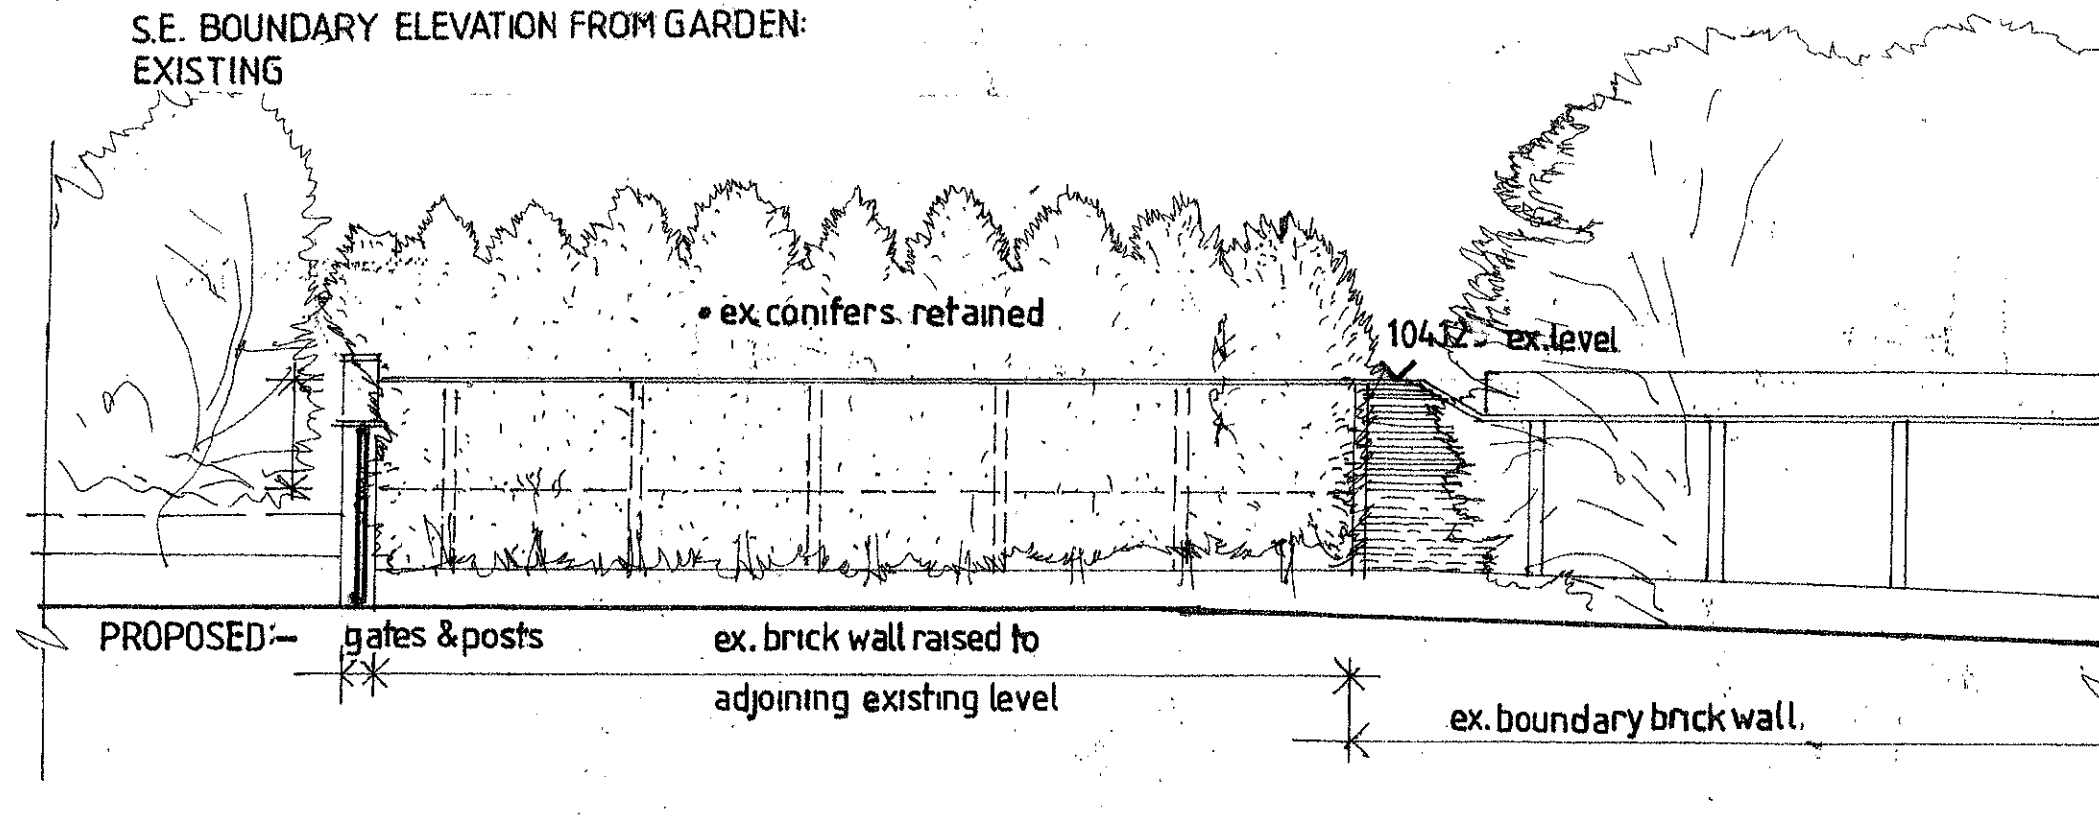

Proposed elevations, materials:

Conifers: existing conifers retained.

Boundary wall: existing boundary dwarf wall raised by 1.5M to match the height of the existing adjoining (recent) wall constructed with planning permission incorporated with adjoining housing, with matching material, coursing and pointing.

Drwg.ref: 12-004/05/2

Proj.: SHARLEY FOLD FARM, Dixon rd.,
Longridge PR3 3JE:

Title: GARDEN WALLS & OUTBUILDING

Drwg.: S.E. BOUNDARY ELEVATIONS



Scale: 1/100

Drawn: 29.01.13. AA

Andy
shworth
rchitect

A Ashworth, RIBA mob: 07970 023824
Lime Kiln Cottage, Bedlam Road
Thornley-with-Wheatley, Preston PR3 2TL

320130286P

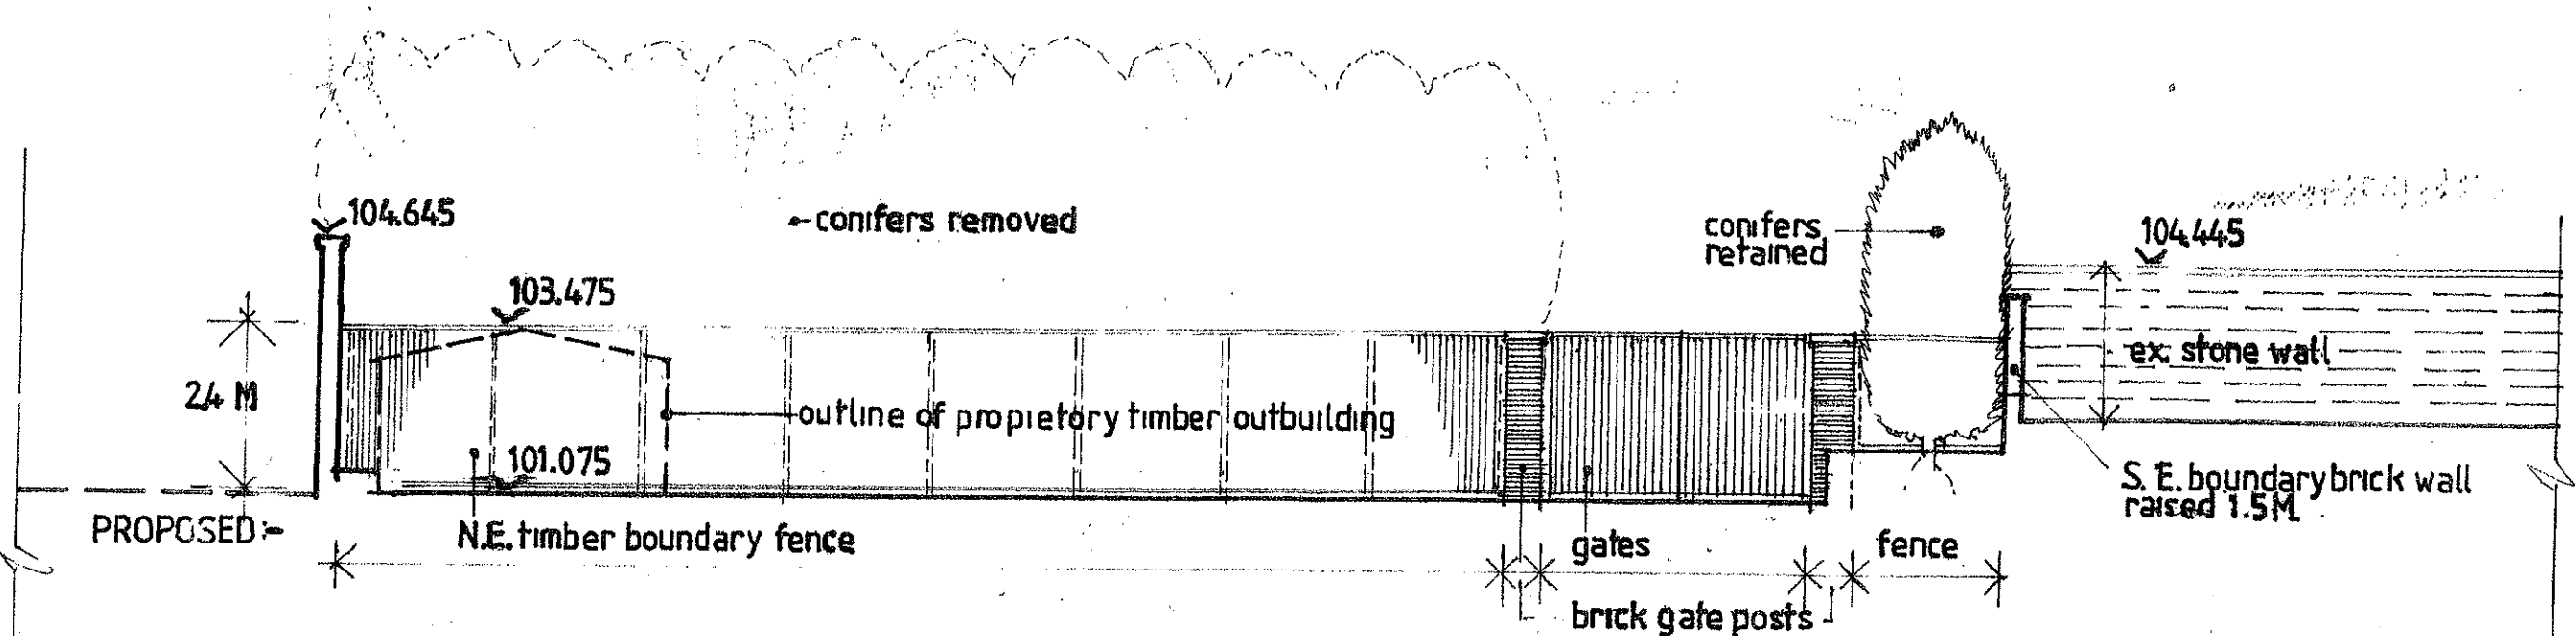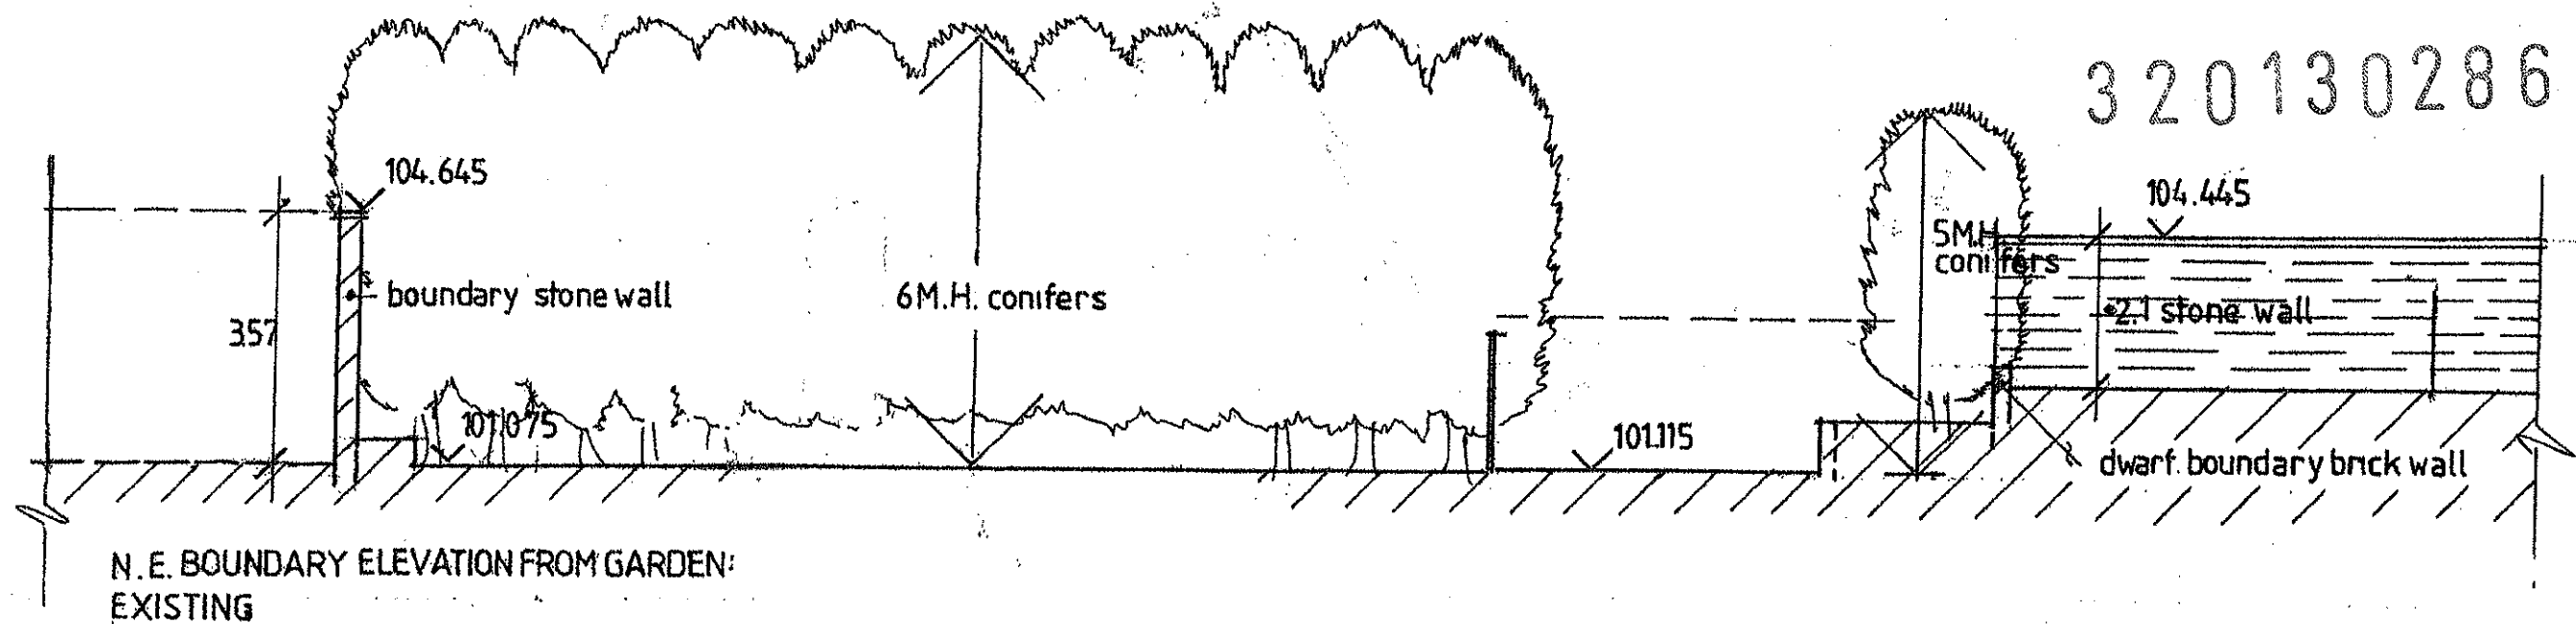

Proposed elevations, materials:
Boundary fence: vertical feather edge timber boarding on 150mm sq.posts & framing/ capping, spruce with natural treated finish.
Gates: plain v jointed timber boarded & framed spruce with natural treated finish.
Gate posts: structural /brick construction to match existing walls in material, coursing and pointing.

Drwg.ref: 12-004/05/1.

Proj.: SHARLEY FOLD FARM, Dixon rd.,
Longridge PR3 3JE:
Title: GARDEN WALLS & OUTBUILDING
Drwg.: N.E.BOUNDARY ELEVATIONS
Scale: 1/100
Drawn: 29/01/13. AA

Andy Ashworth
architect

A Ashworth, RIBA mob: 07970 023824
Lime Kiln Cottage, Bedlam Road
Thornley-with-Wheatley, Preston PR3 2TL