


Temporary Supported Heras Fence Detail
Scale 1:20

Heras fencing is clamped to the upright scaffolding pole and positioned in support footing

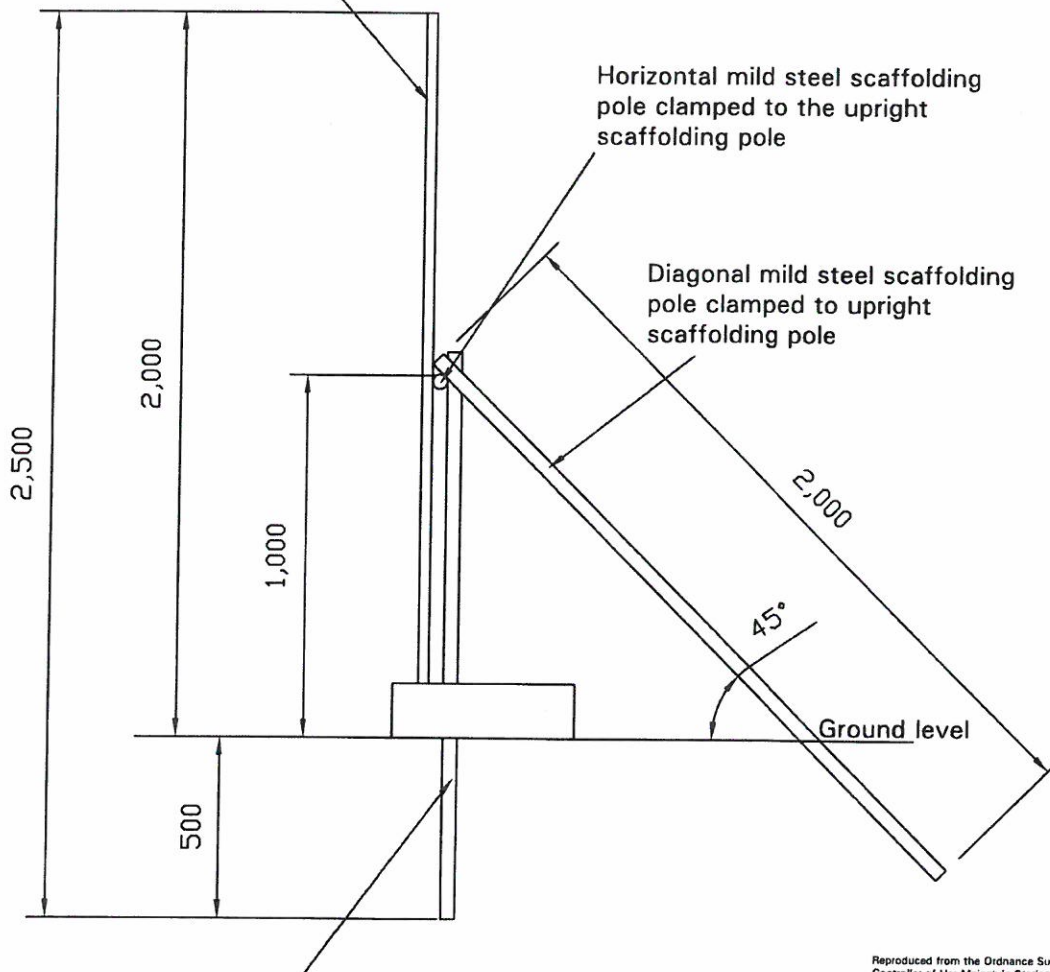

Upright scaffolding pole pierces through Heras fence support footing and into ground

Note:
Fencing to be Heras anticlimb panels (3.5m wide x 2m high)



Tree Protection Notice is to be attached to the fencing 1.5m from the ground, facing out of the Construction Exclusion Zone located at regular intervals along the fence line.
The notice must be at least A4 in size

Reproduced from the Ordnance Survey with the permission of The Controller of Her Majesty's Stationary Office, Crown Copyright TEP, The Environment Partnership, Genesis Centre, Birchwood Science Park, Warrington, Cheshire. WA3 7BH. Licence No. AL 52685A

Revision	Description	Amended by	Date
A	Scaffold support alterations, and Tree Protection Notice	TH	16/01/08

		Genesis Centre Birchwood Science Park Warrington WA3 7BH Tel 01925 844004 Fax 01925 844002 e-mail tep@tep.uk.com
---	--	---

Project		TEP Standard Detail
Title		Temporary Supported Heras Fence Detail for Tree Protection around Designated Root Protection Area/Construction Exclusion Zone.
Dwg No		TEP.HERAS.002A
Scale	1:20 @ A4	Date 02/10/03
Drawn by	RJC	Checked by ID
		Approved by DS