




South Elevation

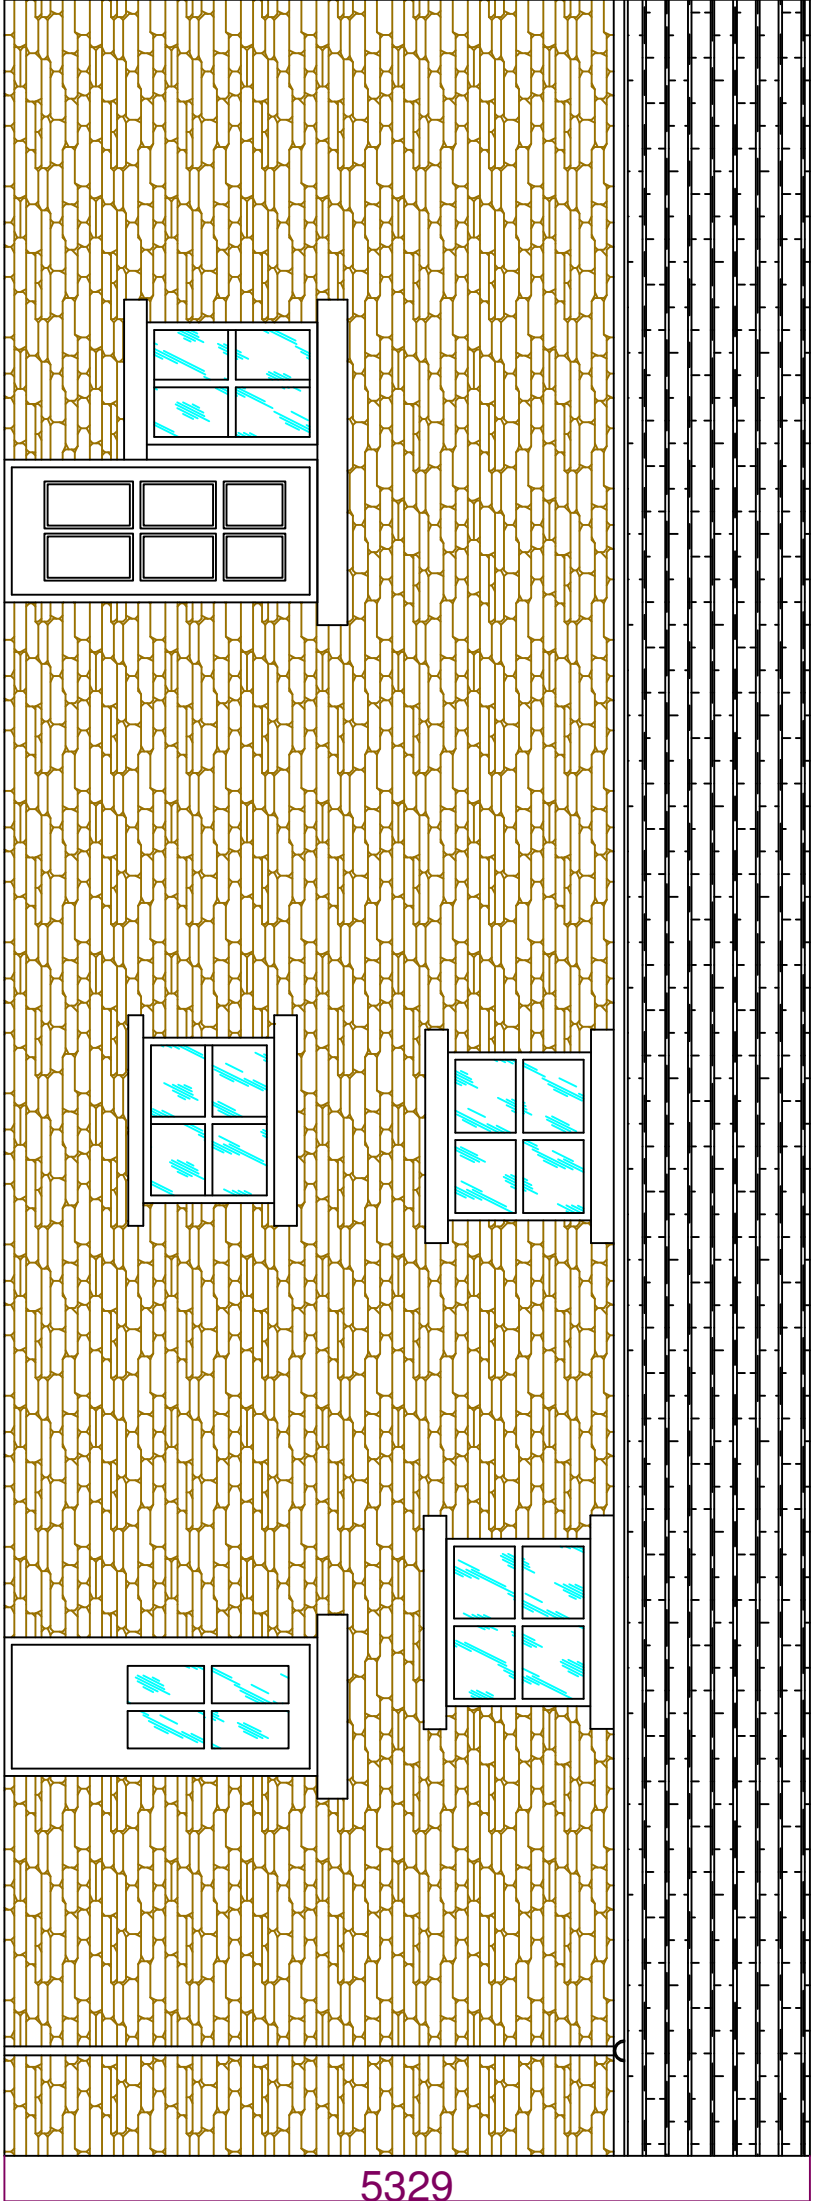


East Elevation

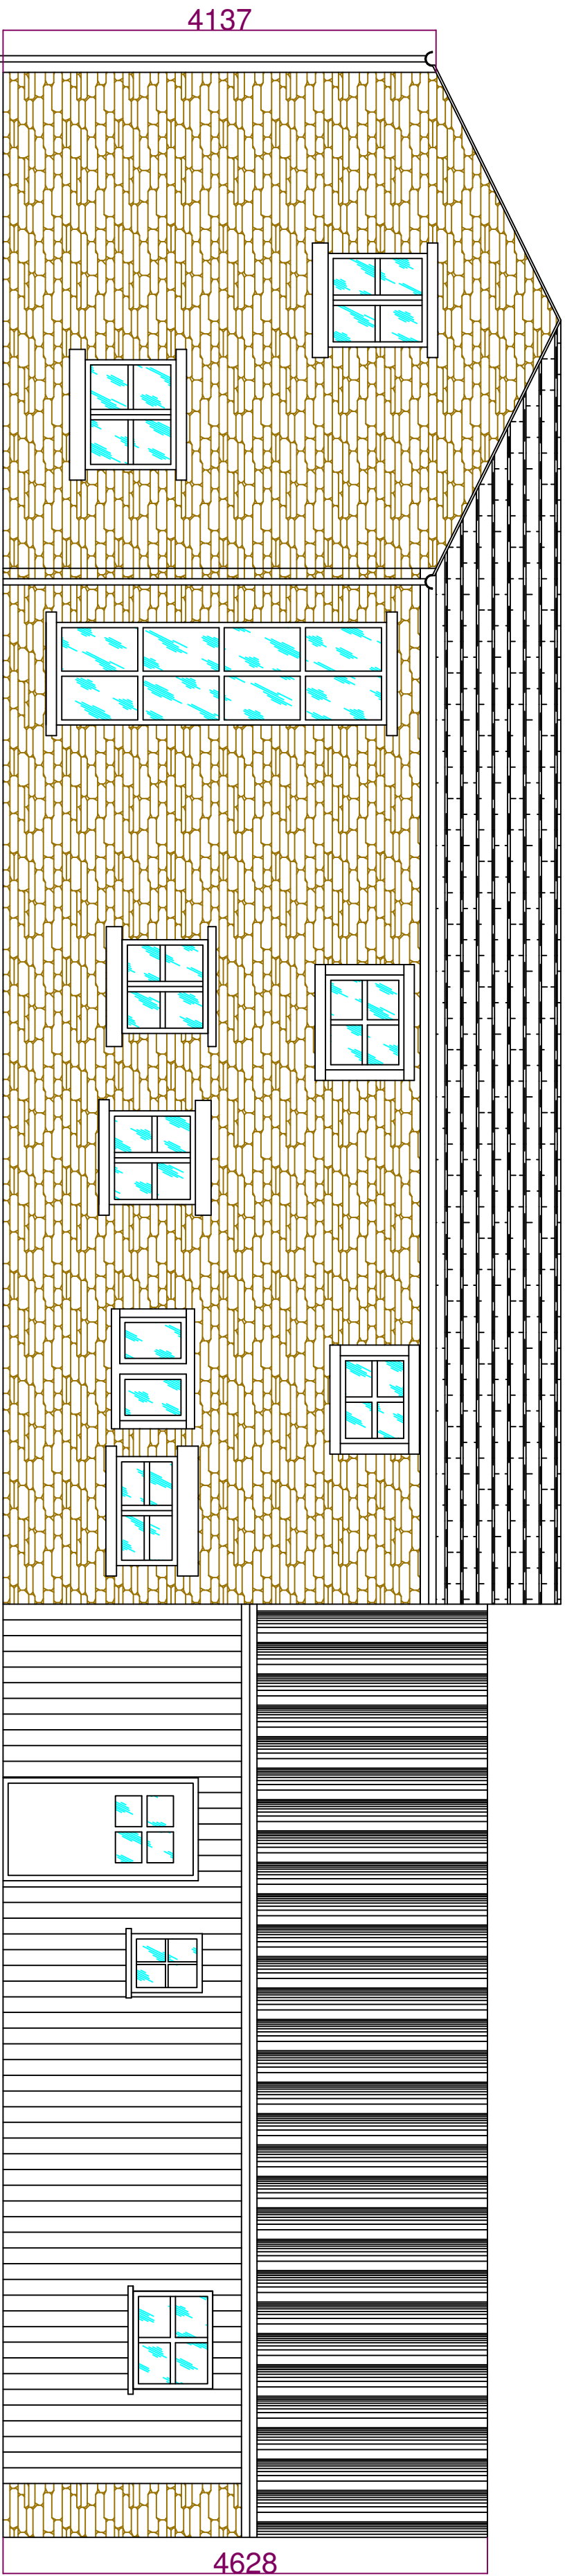


North Elevation

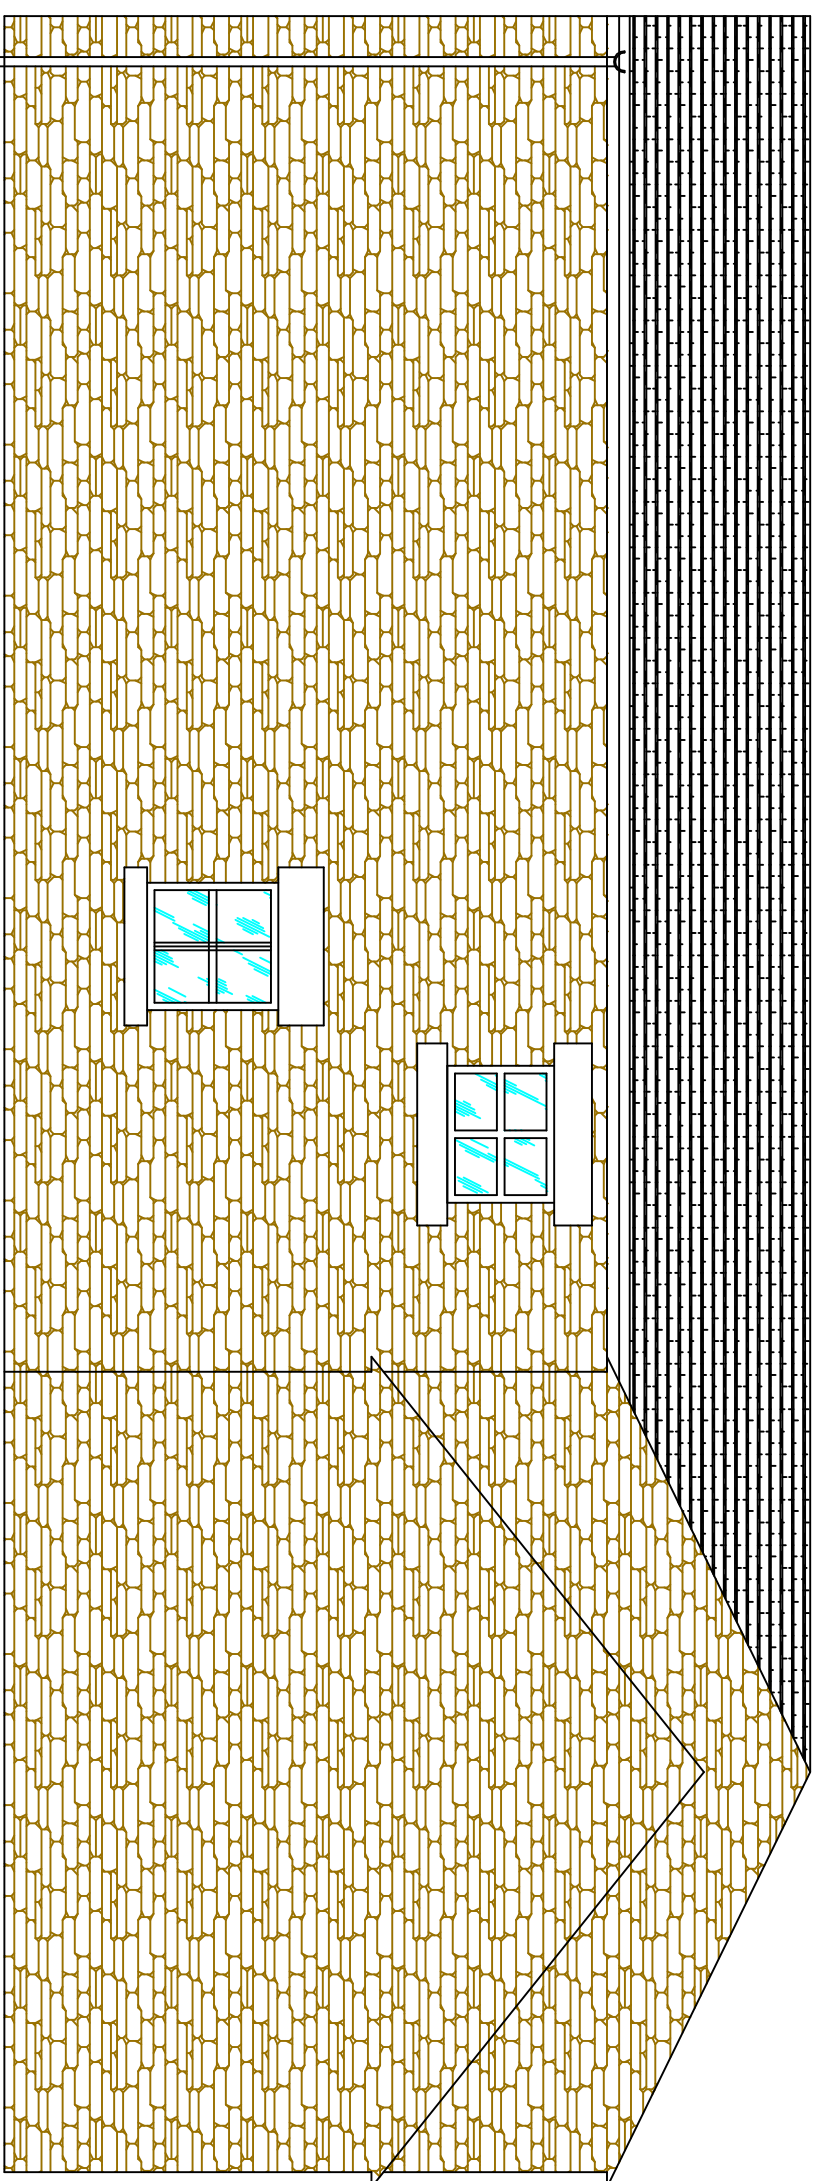

West Elevation

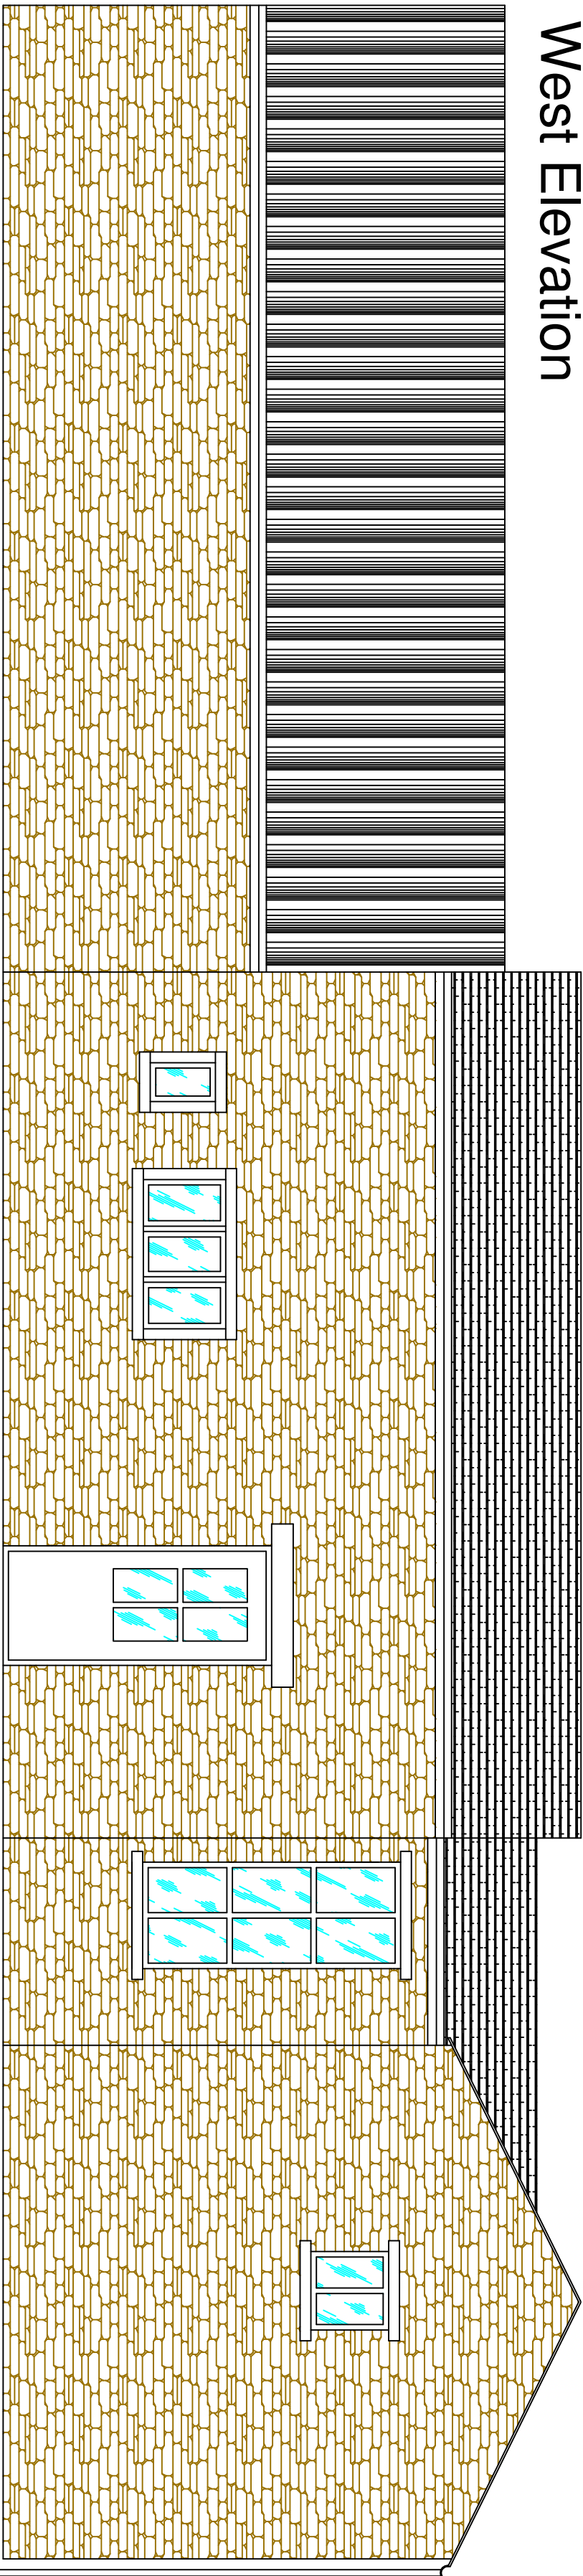

Roof Plan

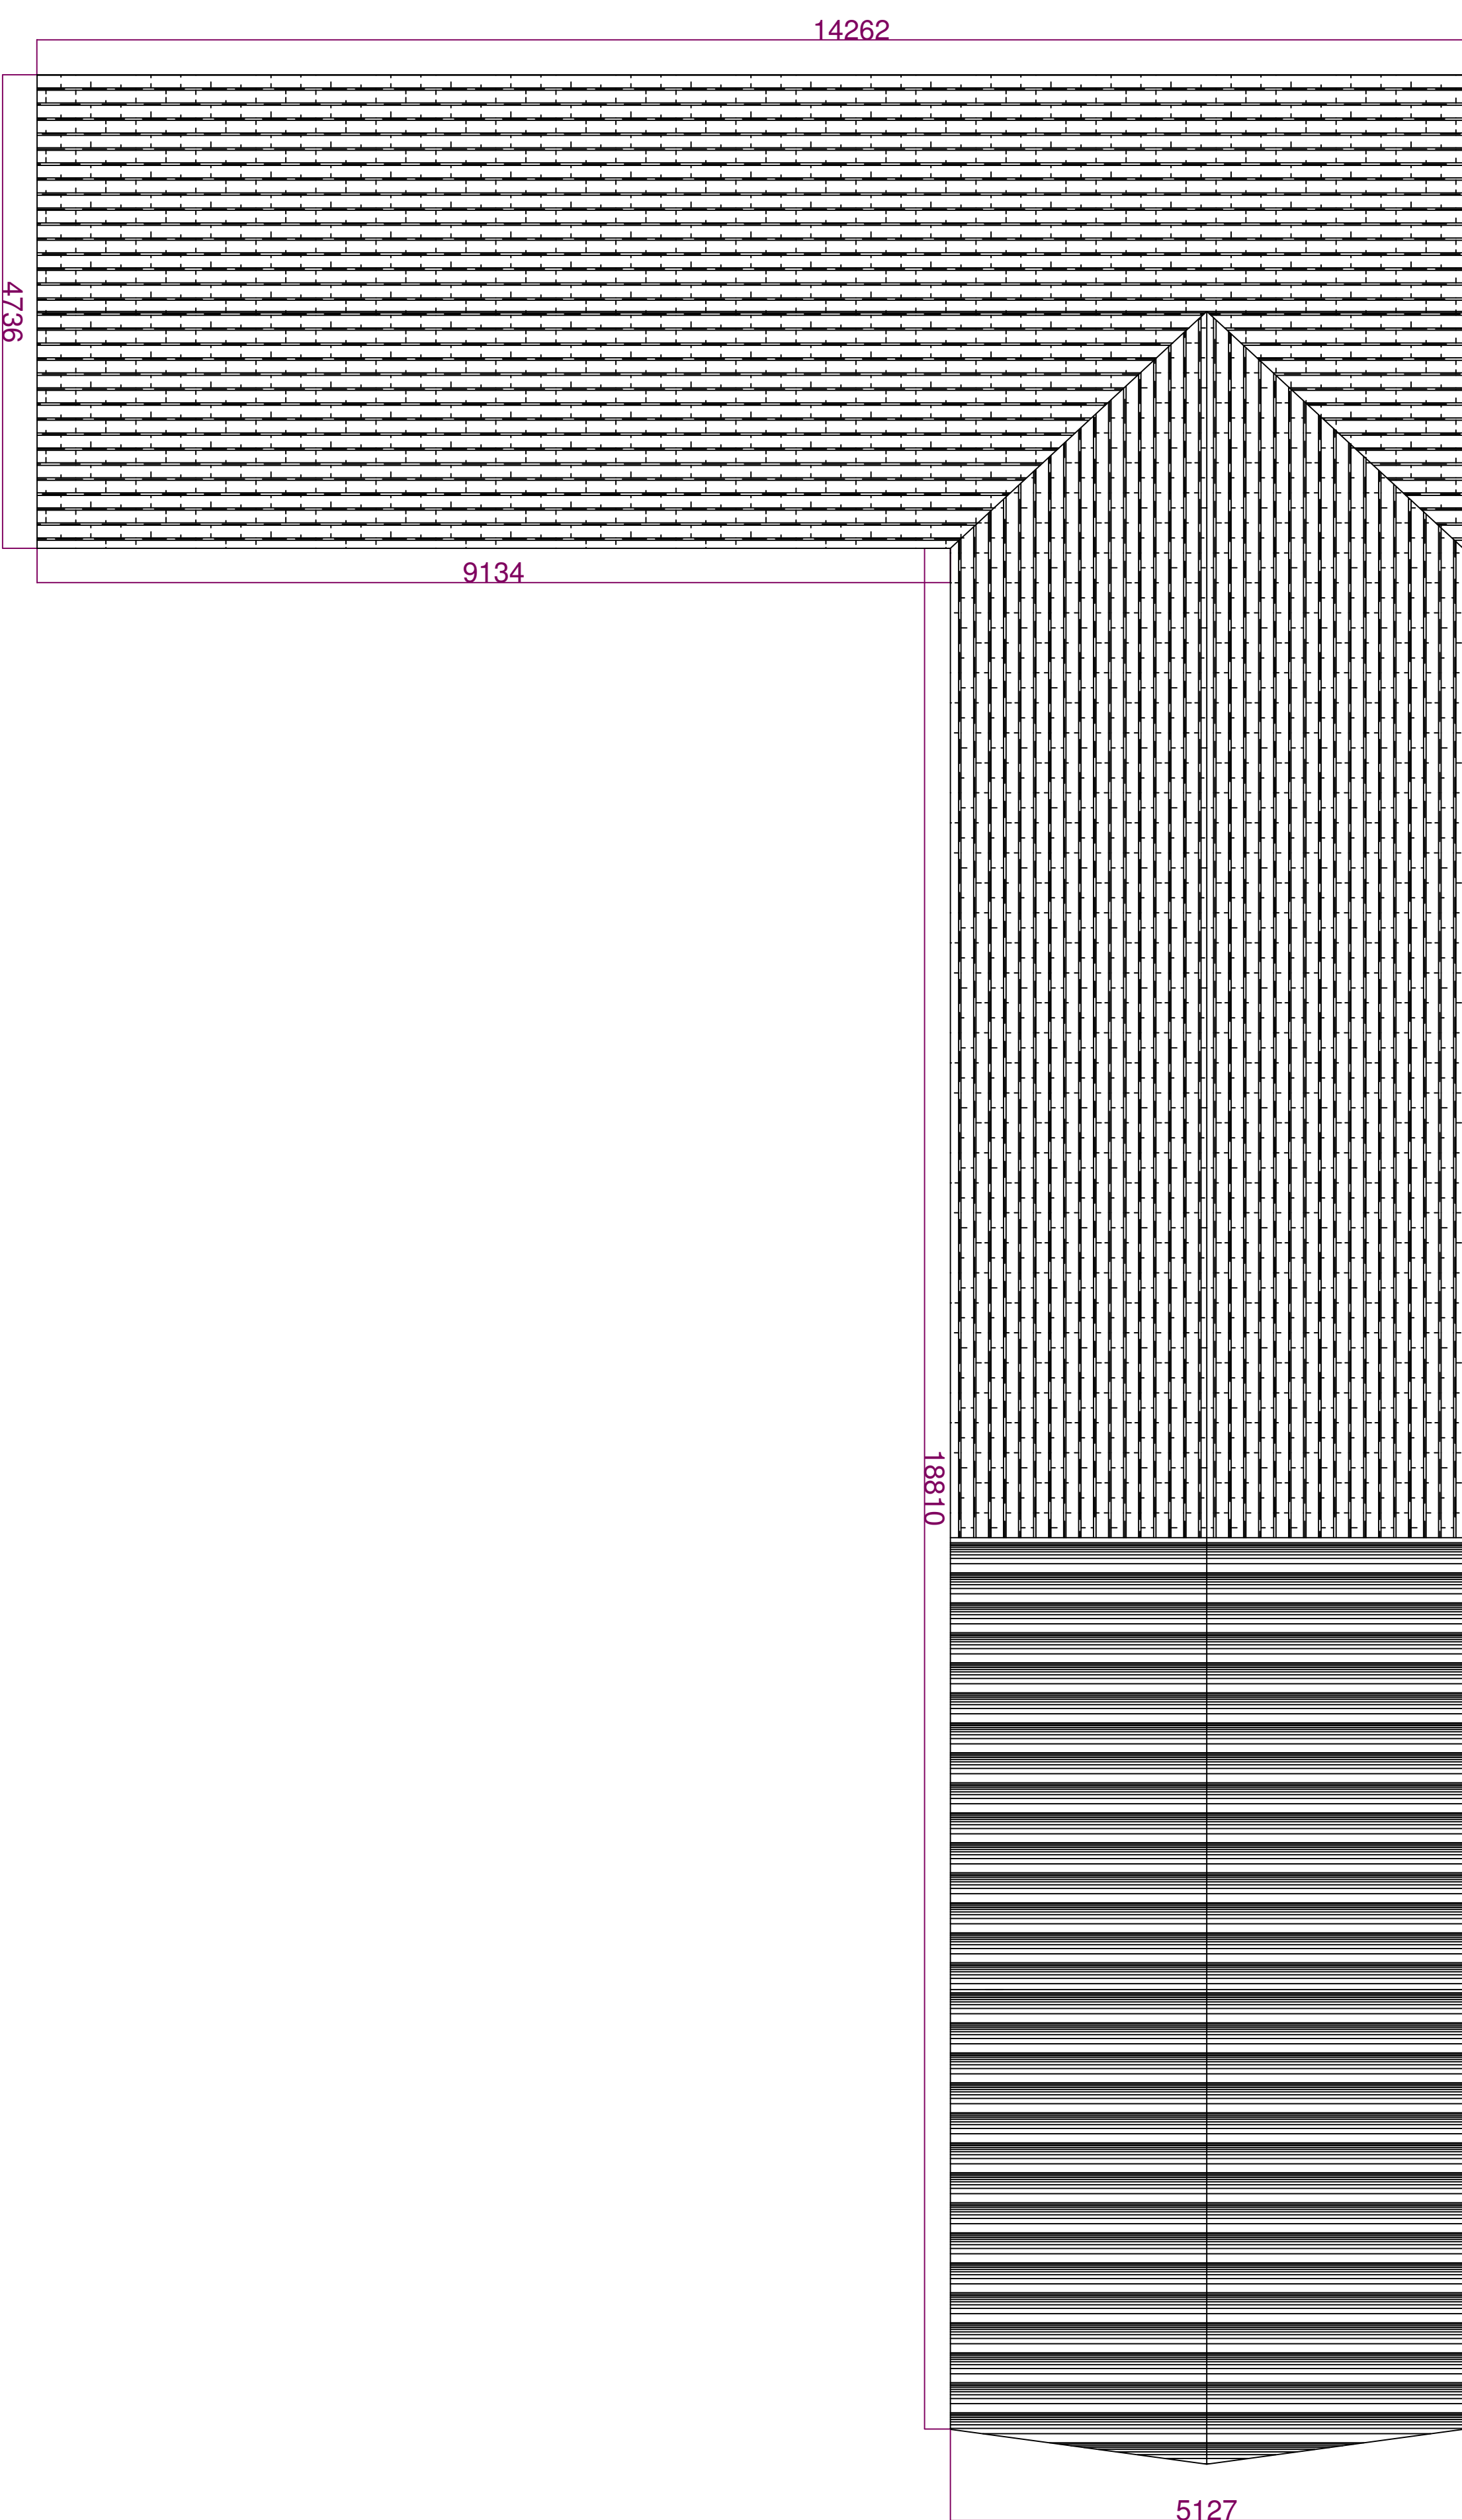

Description	Rev	Date	By
-------------	-----	------	----

AJH ASSOCIATES
Chartered Building Surveyors
21 Beaufield Court
25-26, The Quadrant
Chichester, West Sussex PO19 1SE
Tel: 01243 765897
Fax: 01243 765898
e-mail: info@ajh-associates.co.uk
www.ajh-associates.co.uk

Client	DUCHY OF LANCASHIRE	Scale	1:50 @ A1
Project	GRUCK COTTAGE LITTLE BOWLAND DINKLING GREEN	Date	18/03/2013
By	JT	Checked	TH
Description	EXISTING ELEVATIONS	No.	2936/200

DO NOT SCALE THIS DRAWING. CHECK ALL DIMENSIONS ON SITE.

THIS DRAWING IS PROTECTED BY COPYRIGHT. IT MAY NOT BE REPRODUCED IN ANY FORM OR BY ANY MEANS FOR ANY PURPOSES, WITHOUT OBTAINING PRIOR WRITTEN PERMISSION FROM AJH ASSOCIATES