




South Elevation

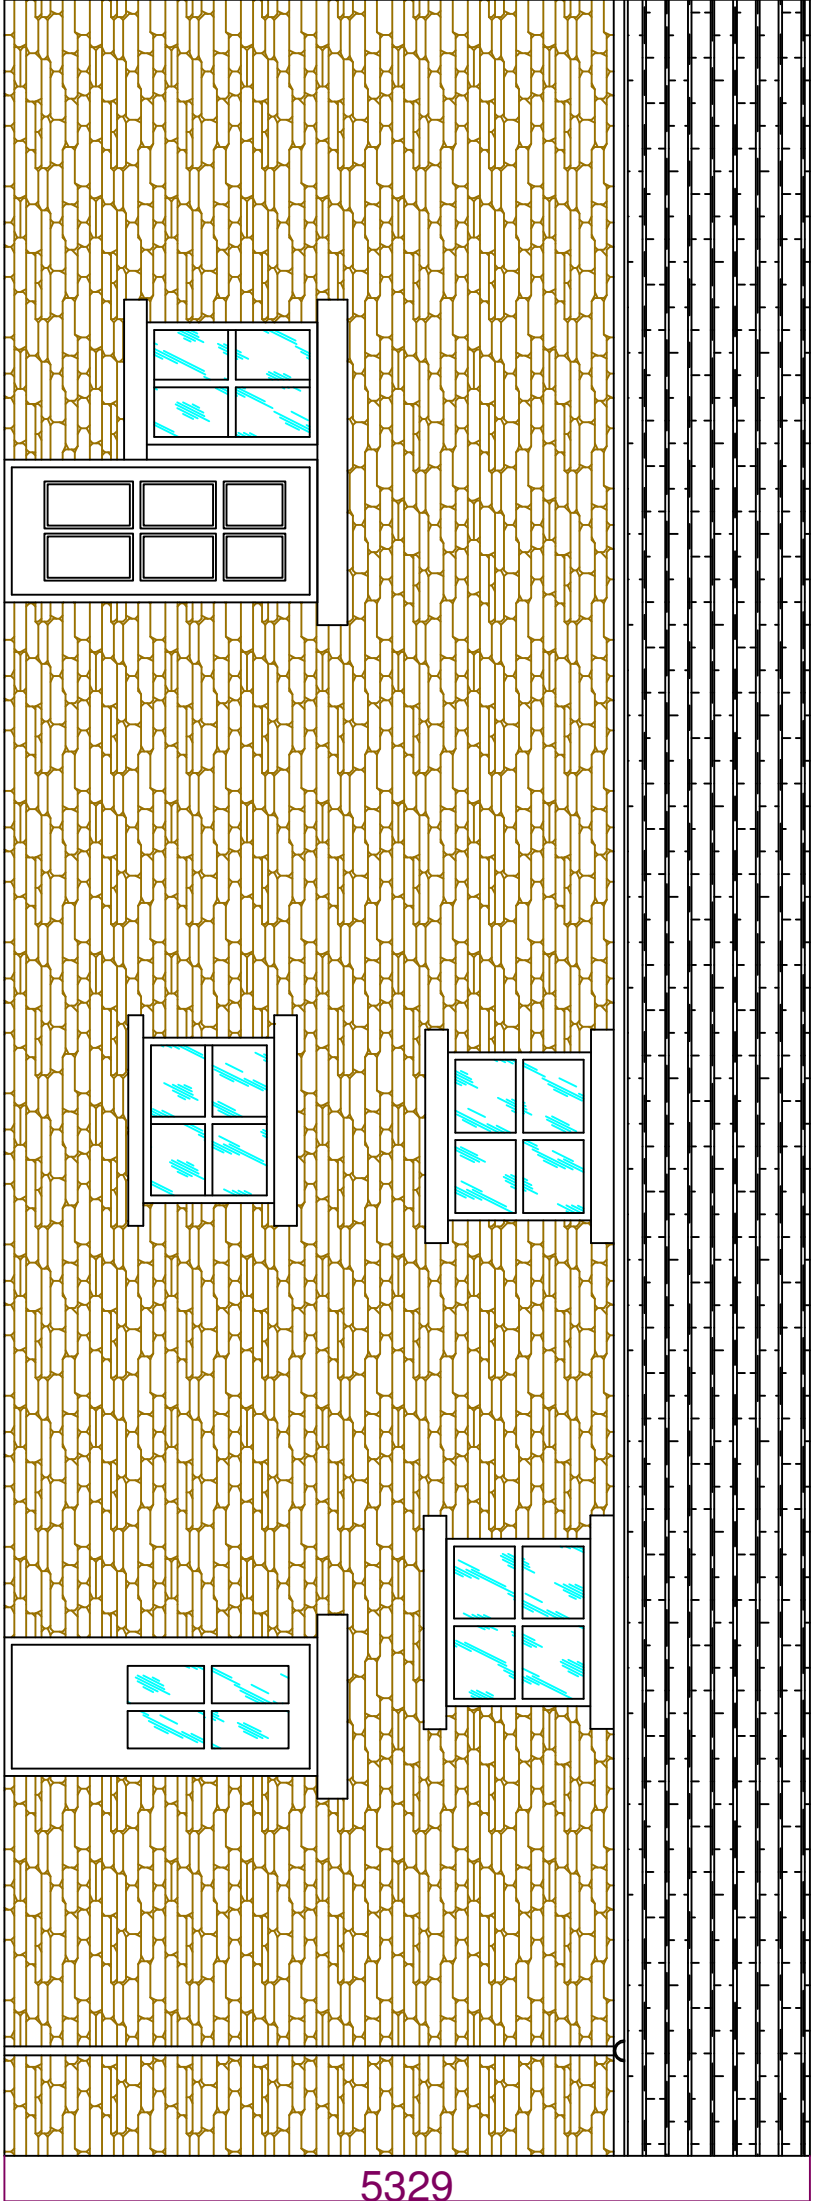


East Elevation

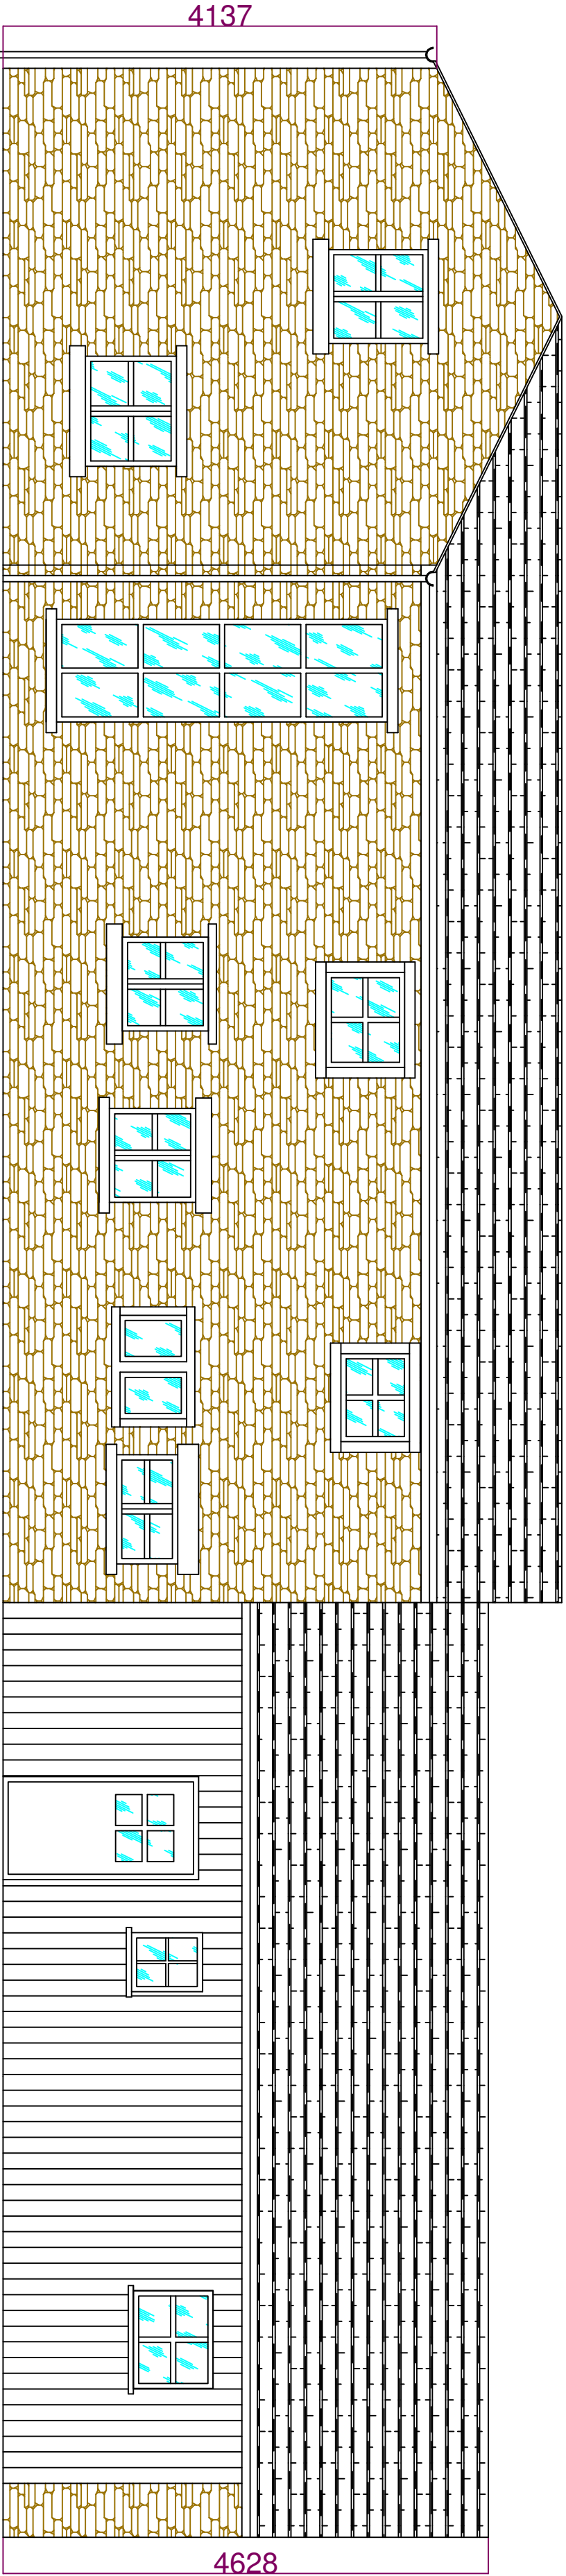


North Elevation

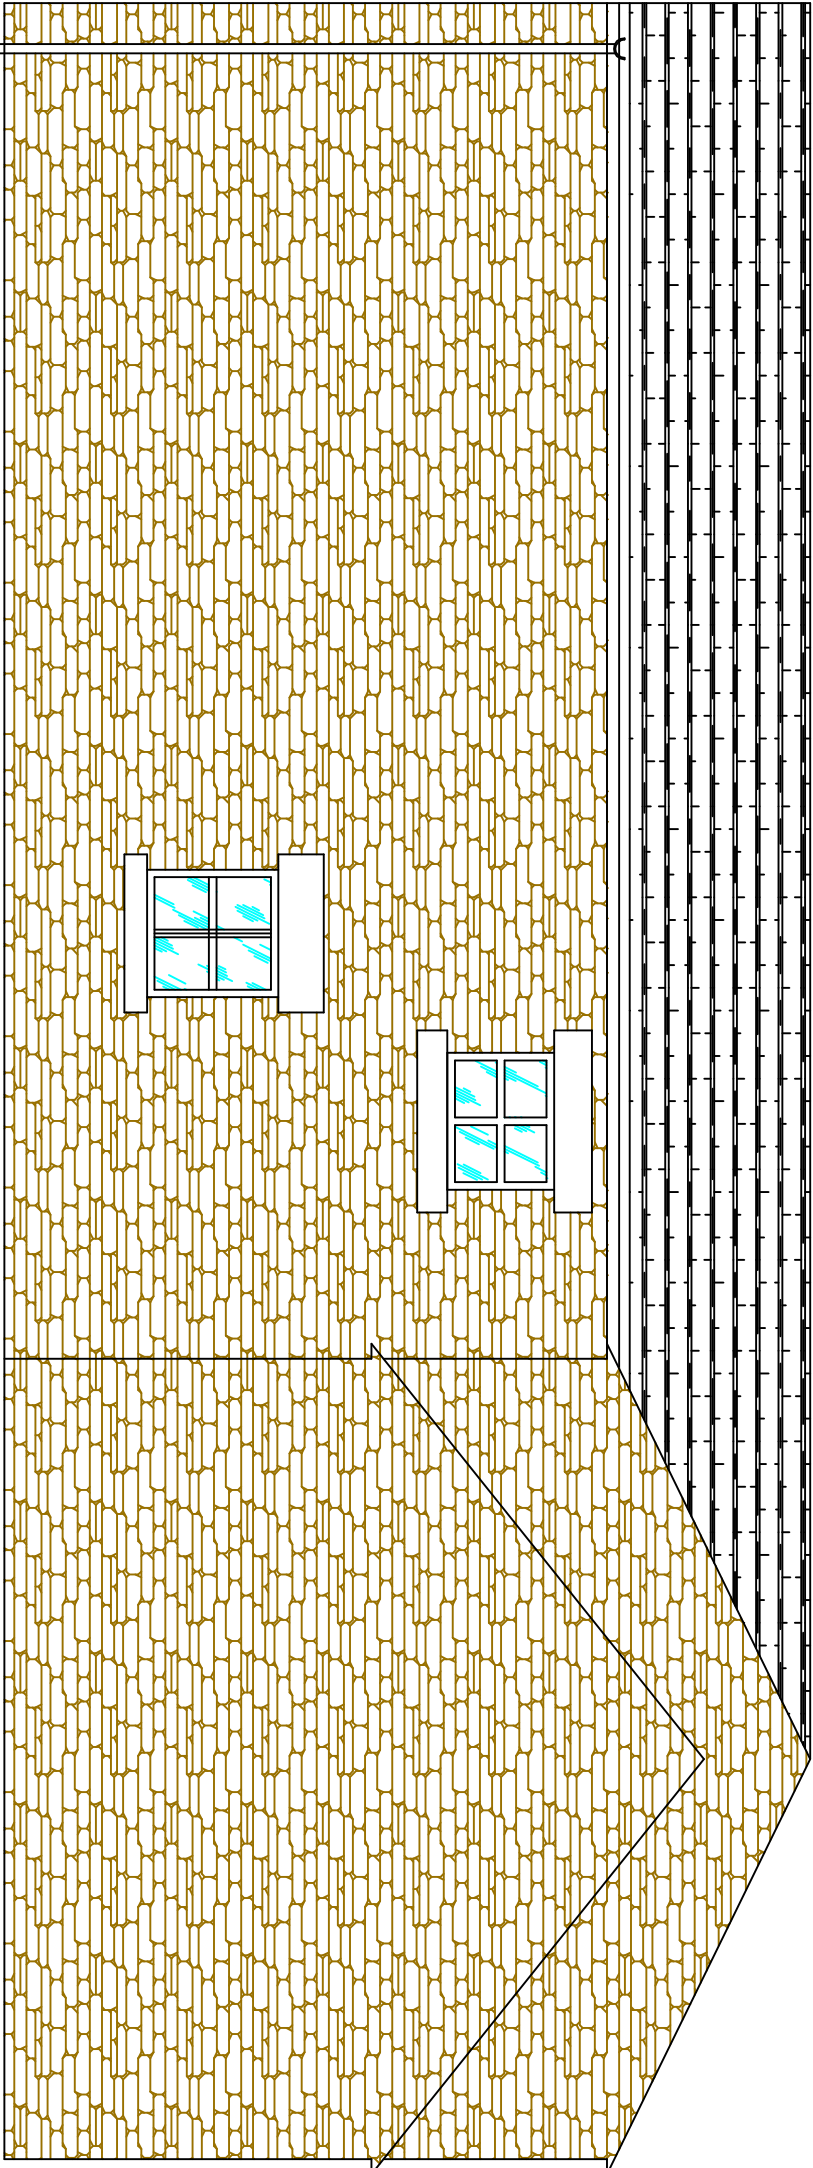

West Elevation

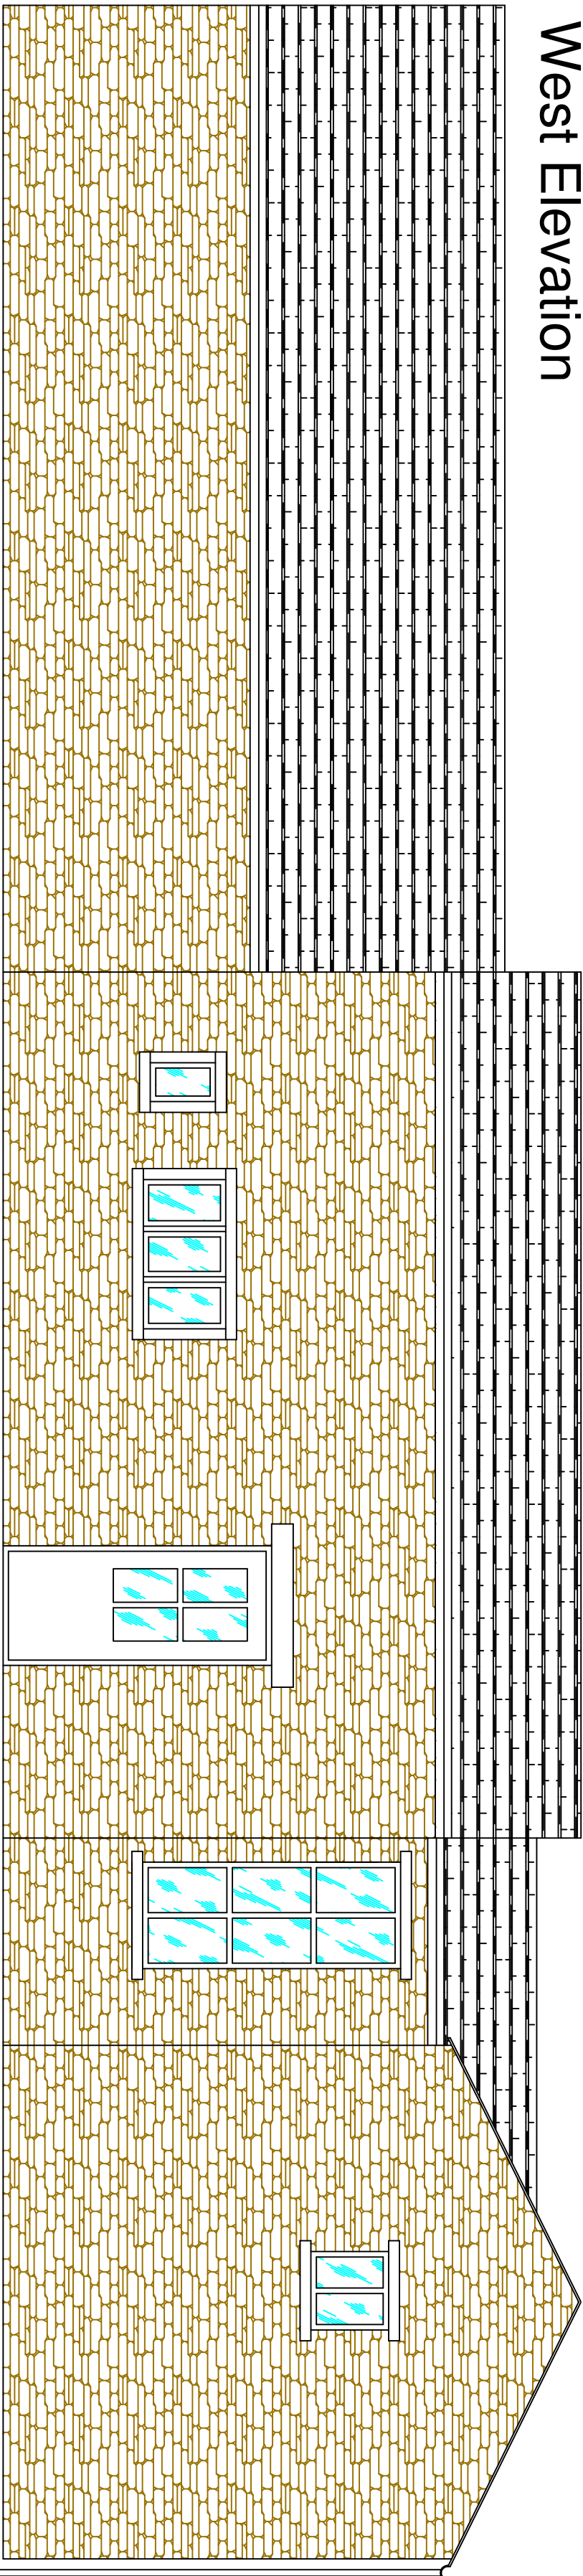

Roof Plan

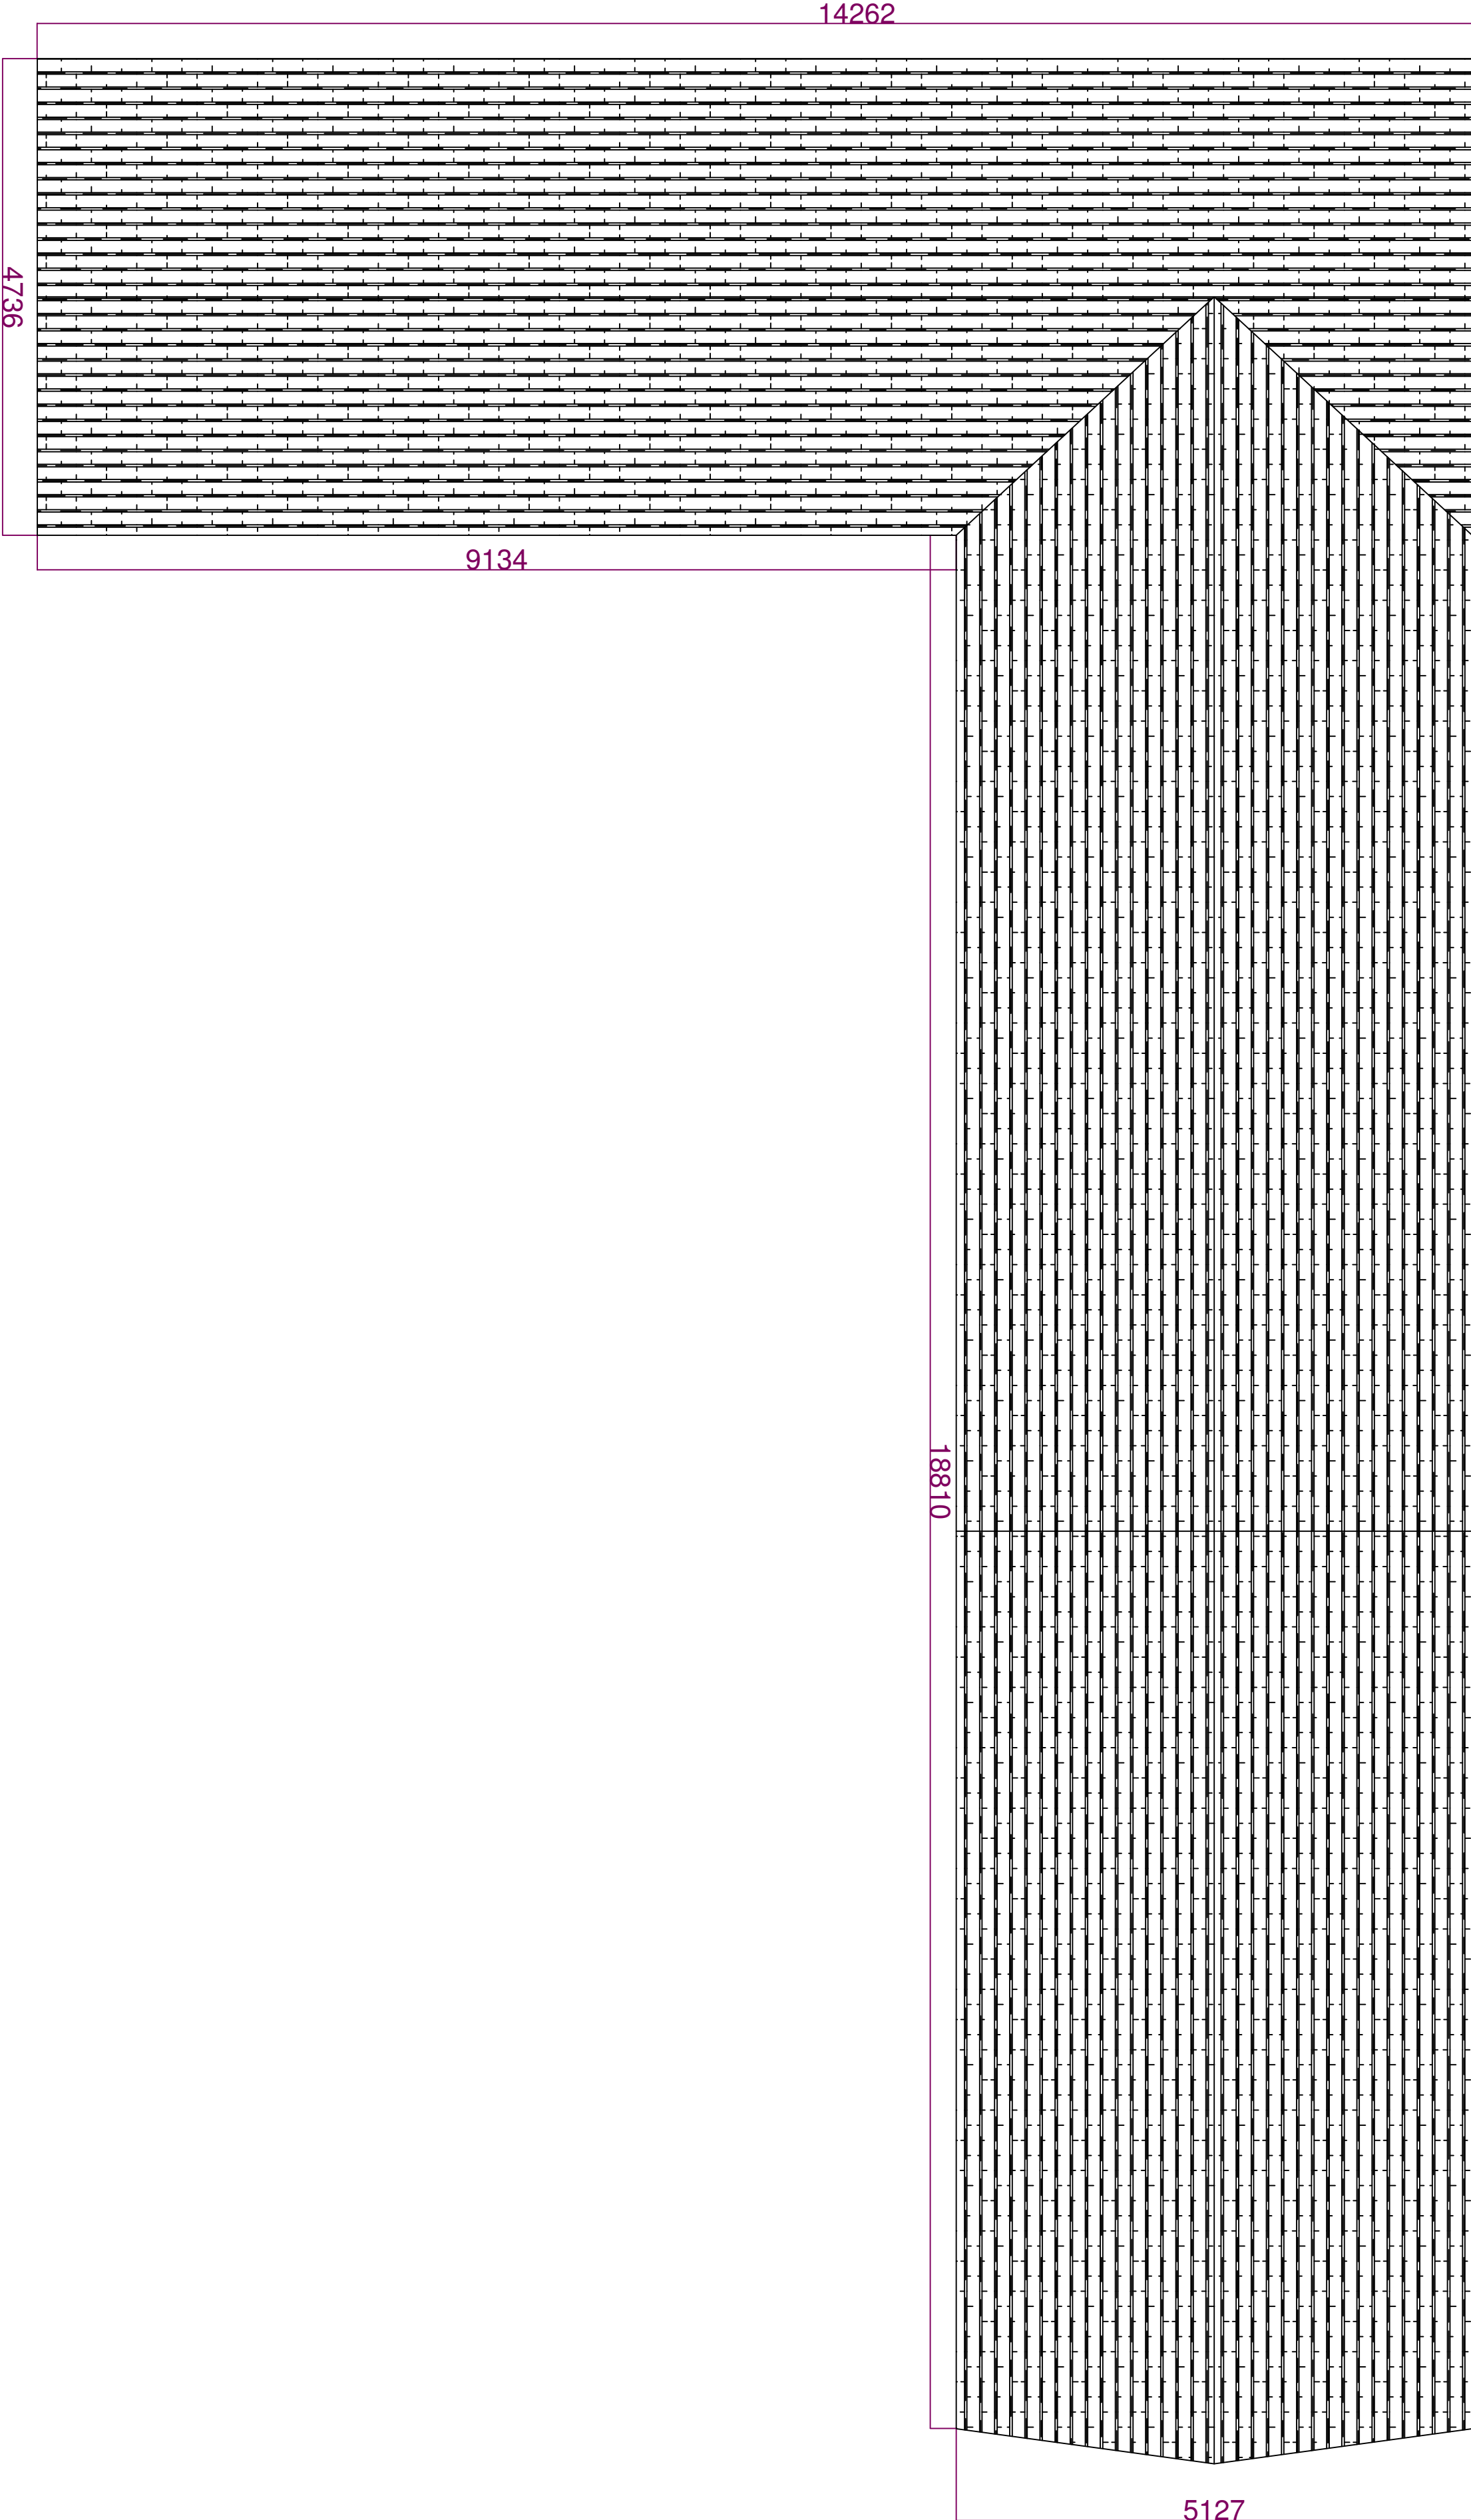

| Description | Rev | Date | By |
|-------------|-----|------|----|
|-------------|-----|------|----|

**AJH ASSOCIATES**  
Chartered Building Surveyors  
21 Beaufield Court  
25-26, The Quadrant  
Chichester, West Sussex PO19 1SE  
Tel: 01243 828897  
Fax: 01243 828898  
e-mail: info@ajh-associates.co.uk  
www.ajh-associates.co.uk

|             |                                                   |         |            |
|-------------|---------------------------------------------------|---------|------------|
| Client      | DUCHEY OF LANCASHIRE                              | Scale   | 1:50 @ A1  |
| Project     | GRUCK COTTAGE<br>LITTLE BOWLAND<br>DINKLING GREEN | Date    | 18/03/2013 |
| By          | JT                                                | Checked | TH         |
| Description | PROPOSED ELEVATIONS                               | No.     | 2936/201   |

DO NOT SCALE THIS DRAWING. CHECK ALL DIMENSIONS ON SITE.