


KEY

New stud partition

New masonry - stone where exposed externally

Demolition

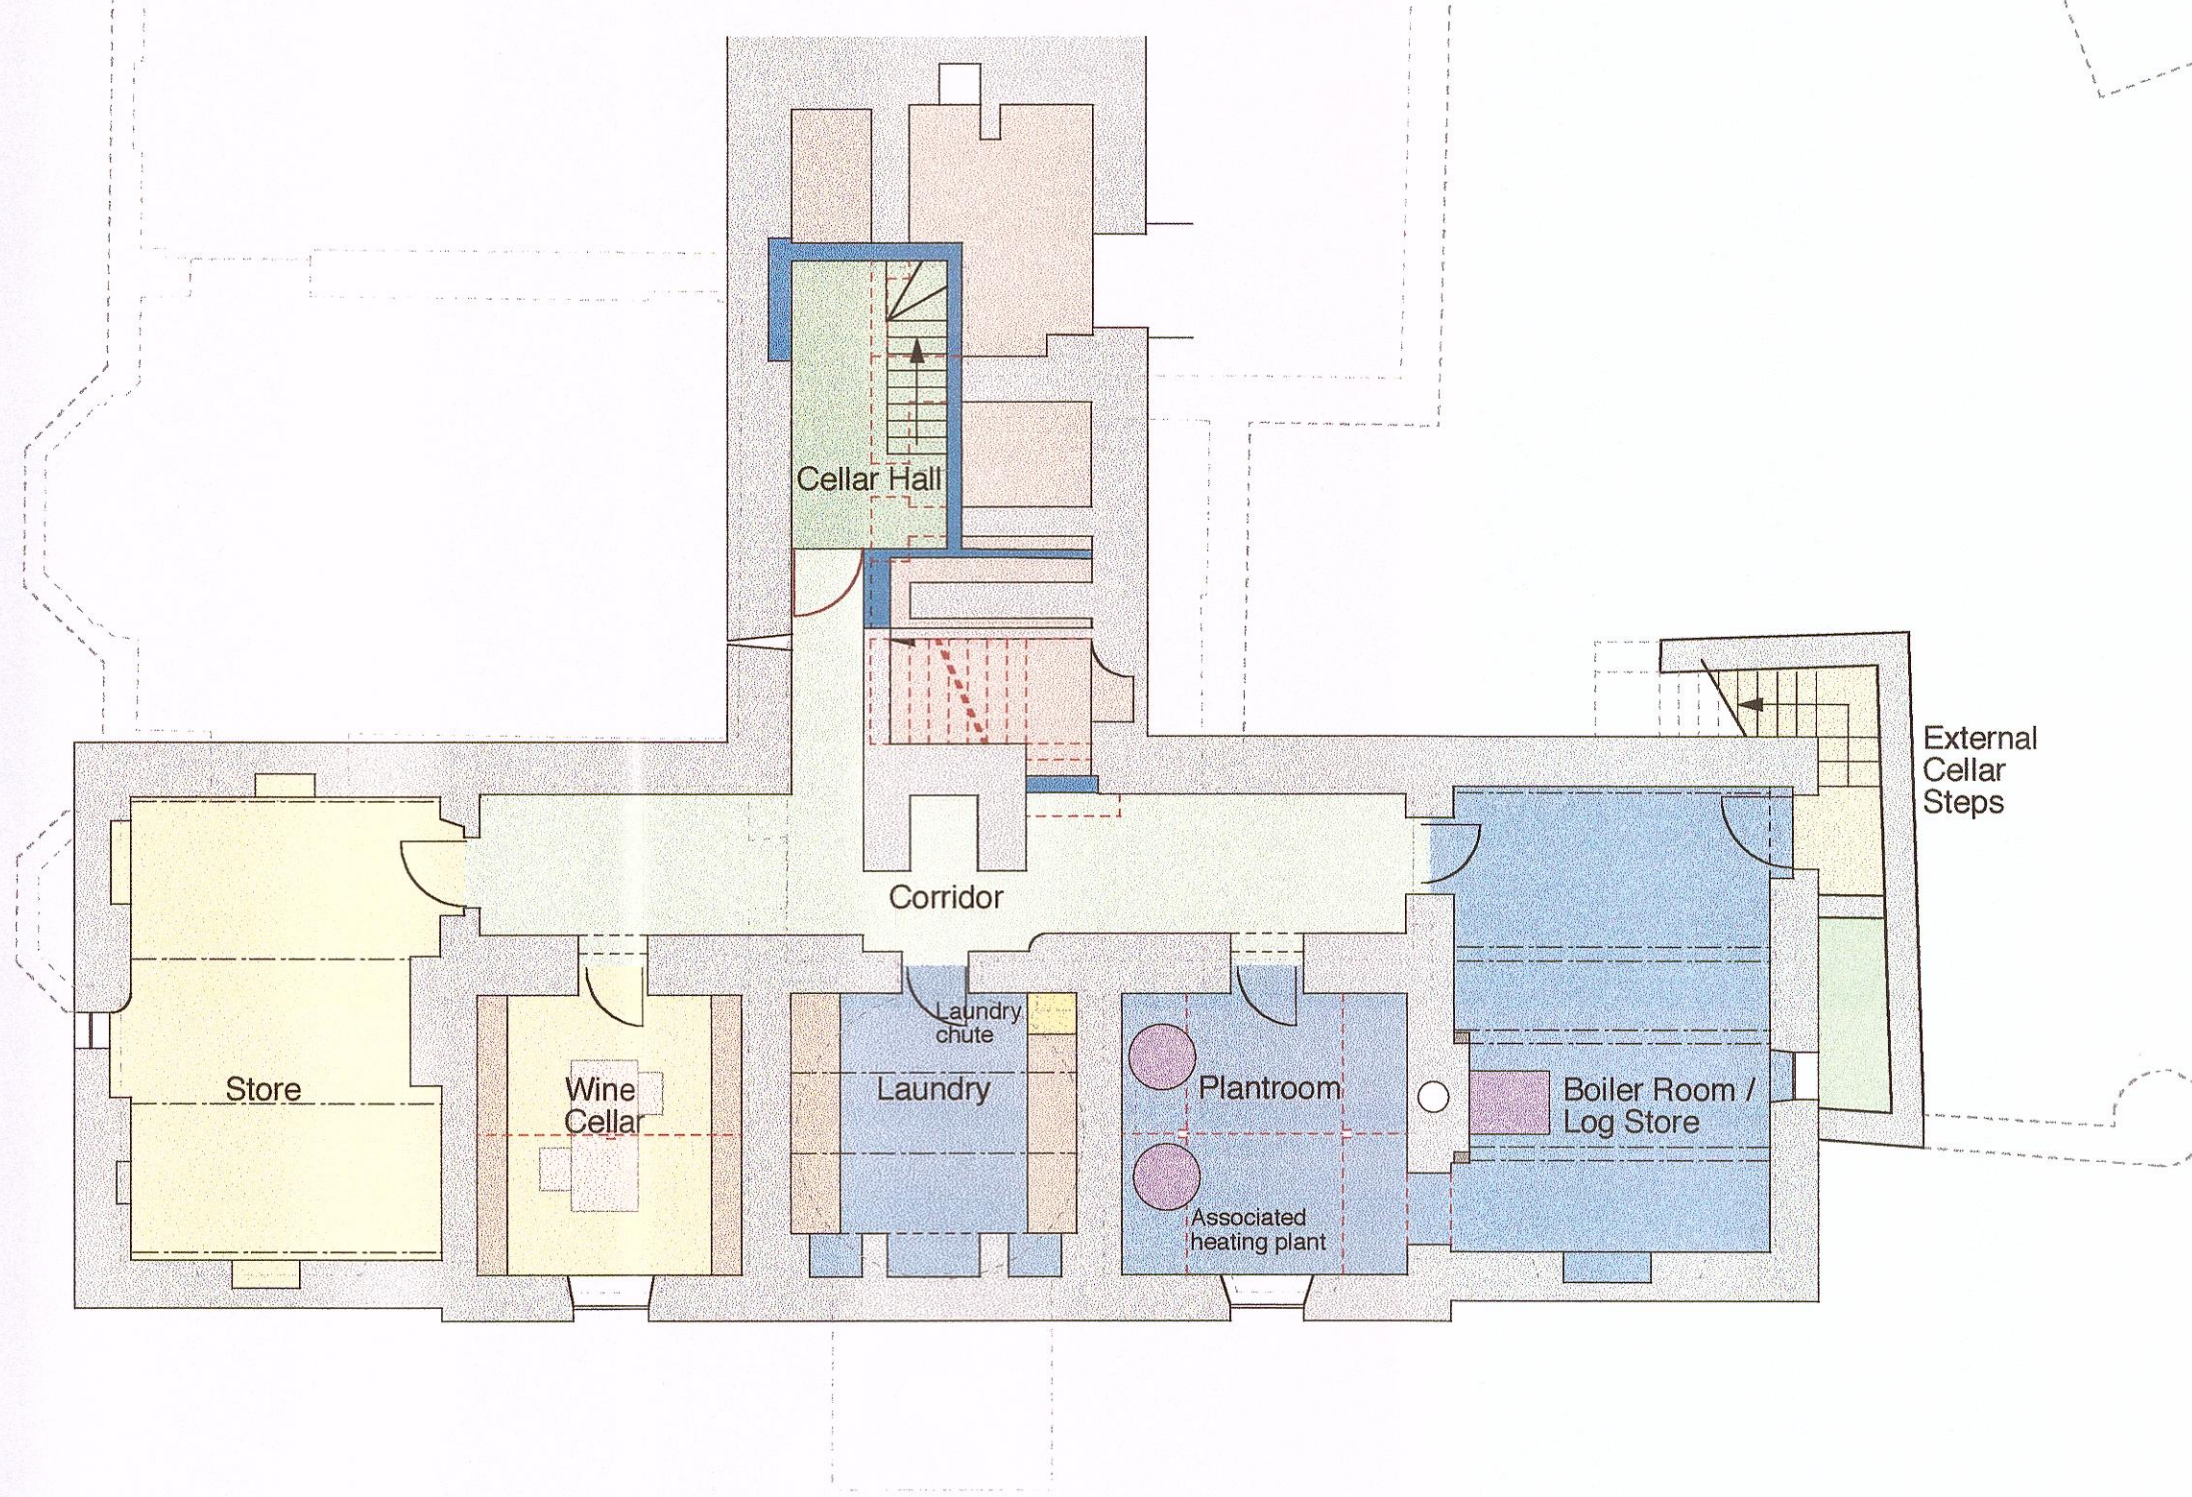

320120318P

APPROVED WITH
CONDITIONS



Holden Clough.

project			Cellar Plan as Proposed		
drawing title					
drawing no.			4939 / P / 3		rev
scale			1:100 @ A1	11.10.11	pd

MASON GILLIBRAND
ARCHITECTS
16 WILLOW MILL, CATON, LANCASTER, LA2 9RA
TELEPHONE: (01524)771377 FACSIMILE: (01524)771330