




Proposed Elevations

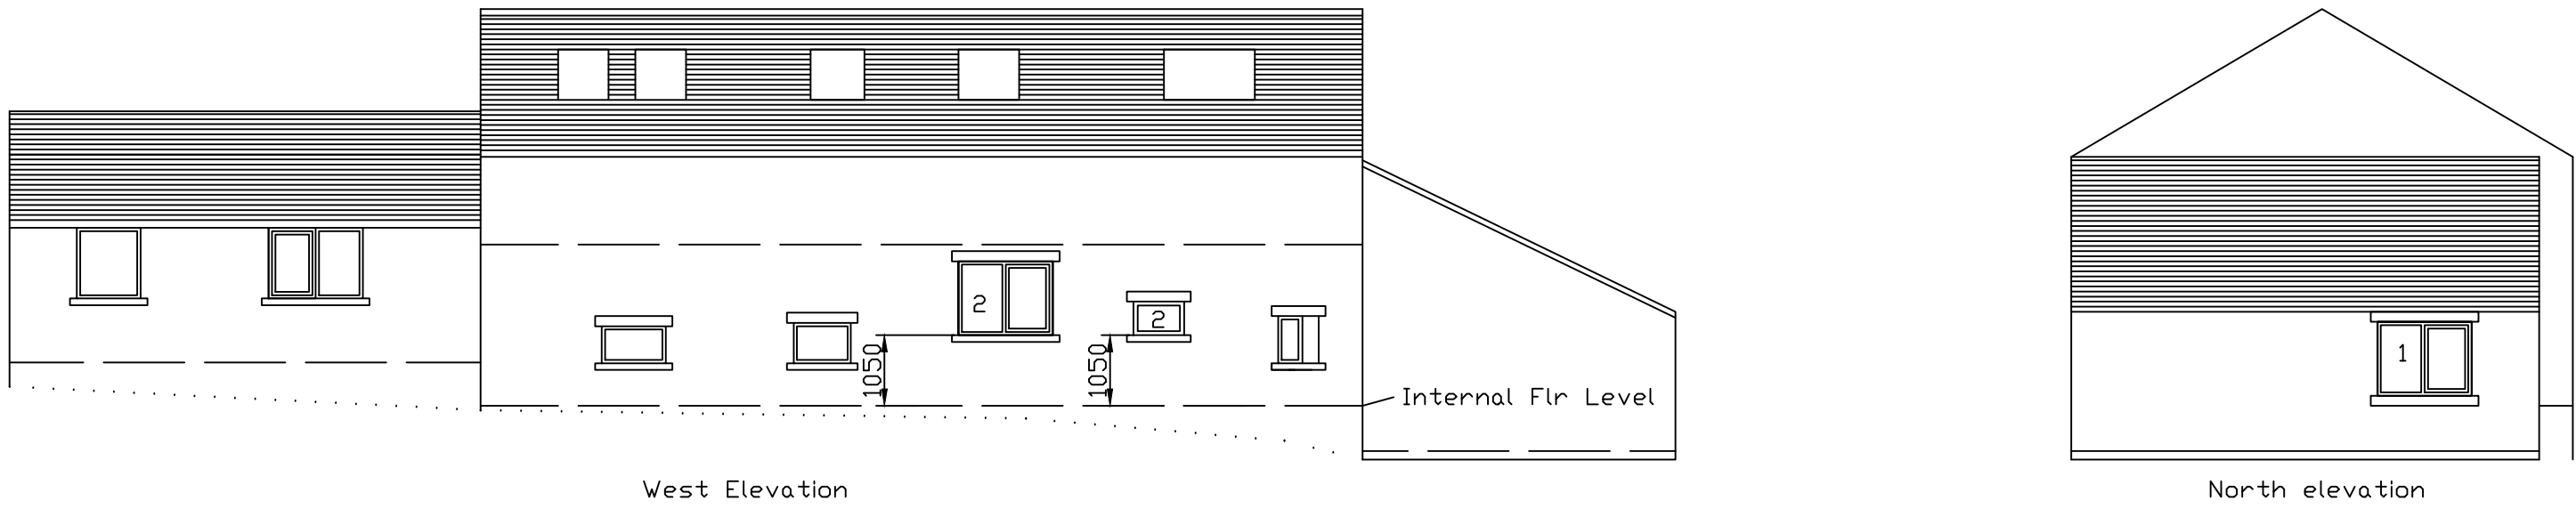


- 1 Proposed New Opening
2 Reposition Existing Opening - no change to size

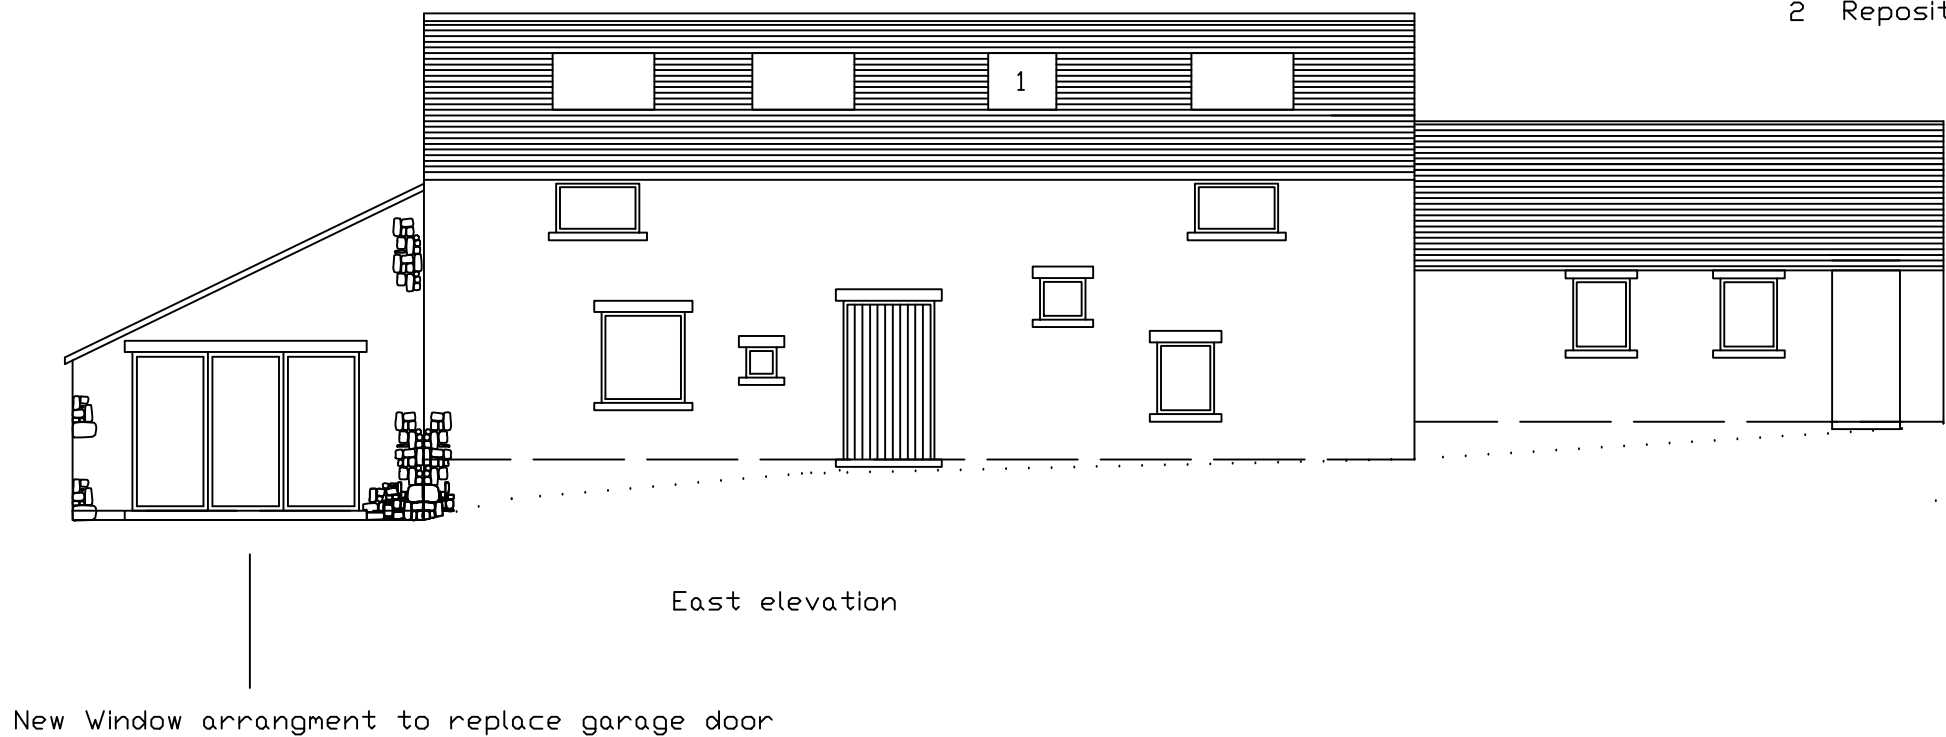

Proposed Plans


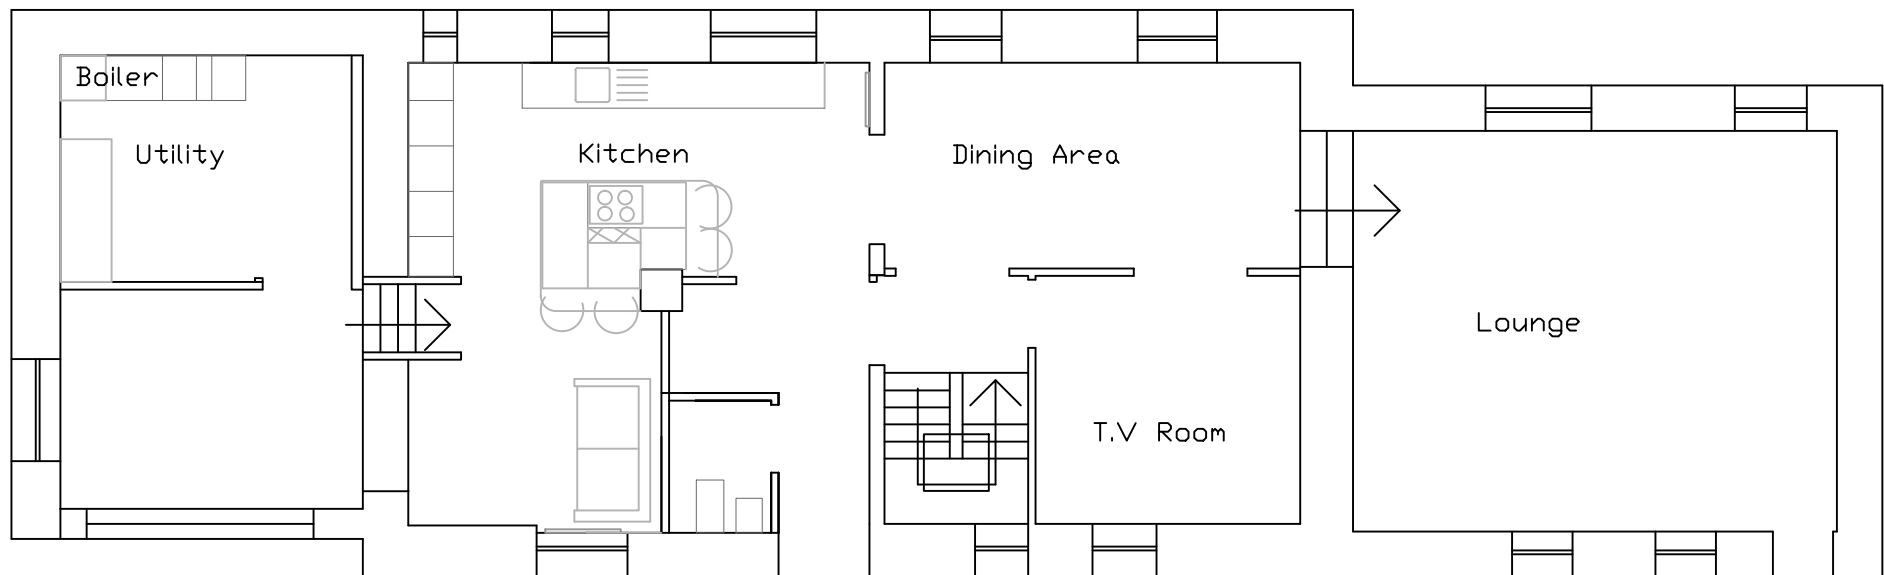


Ground Floor Layout

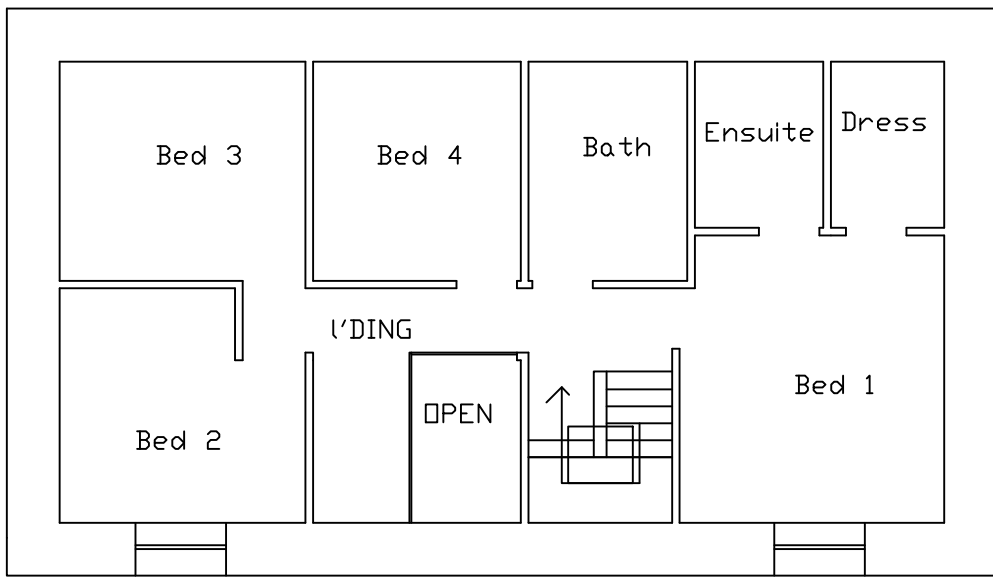


First Floor Layout


Existing Elevations

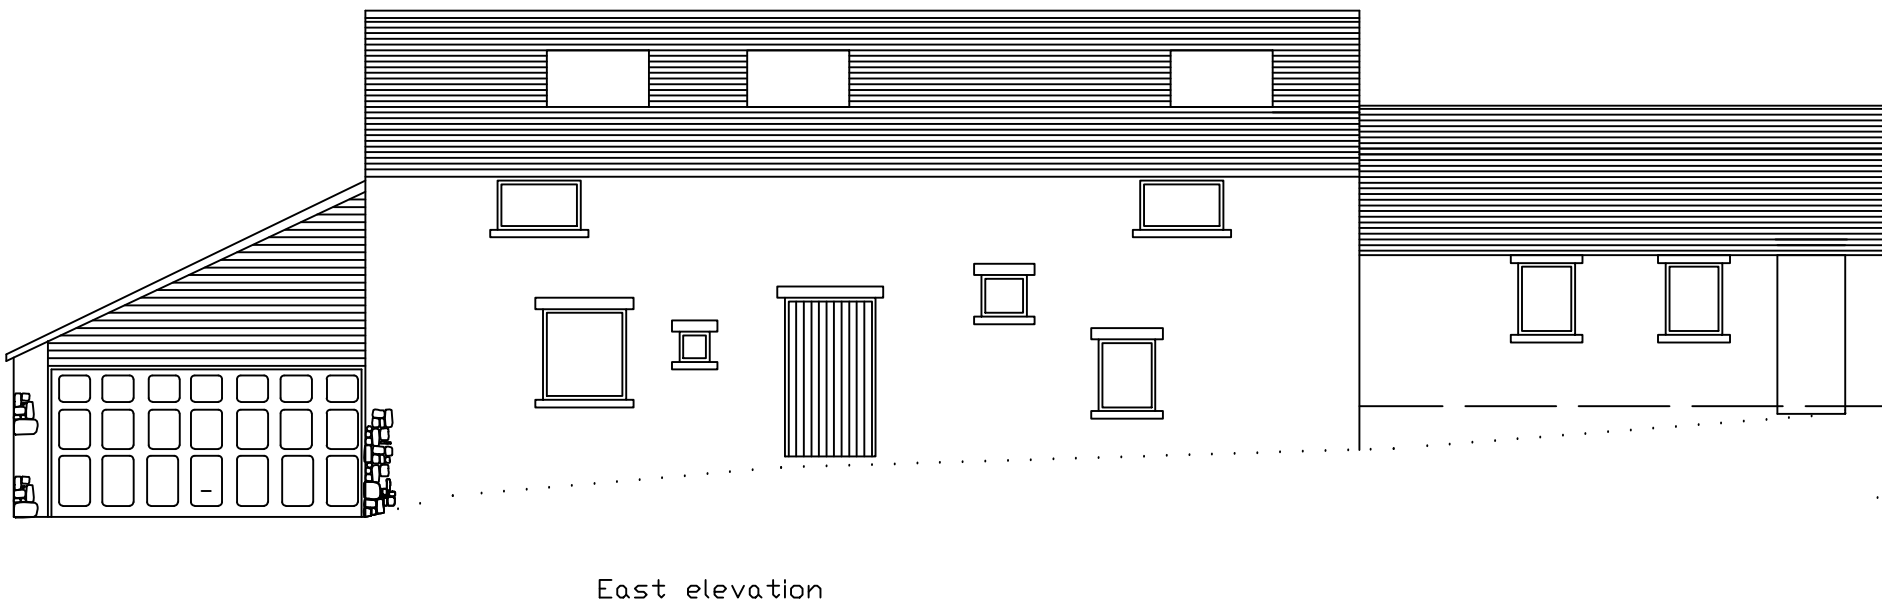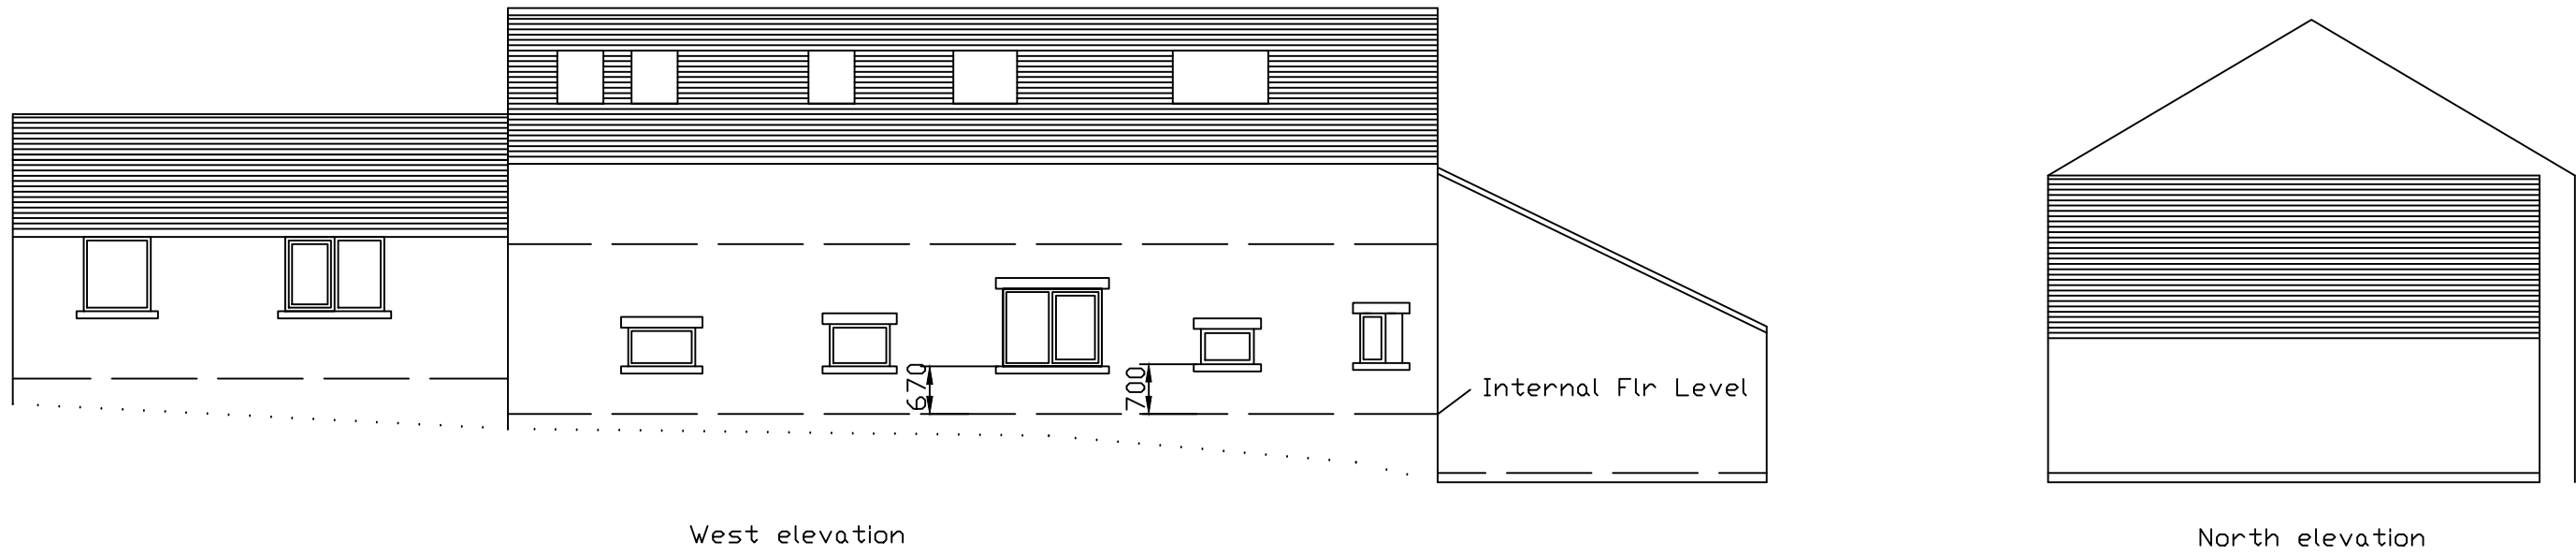

Existing Plans

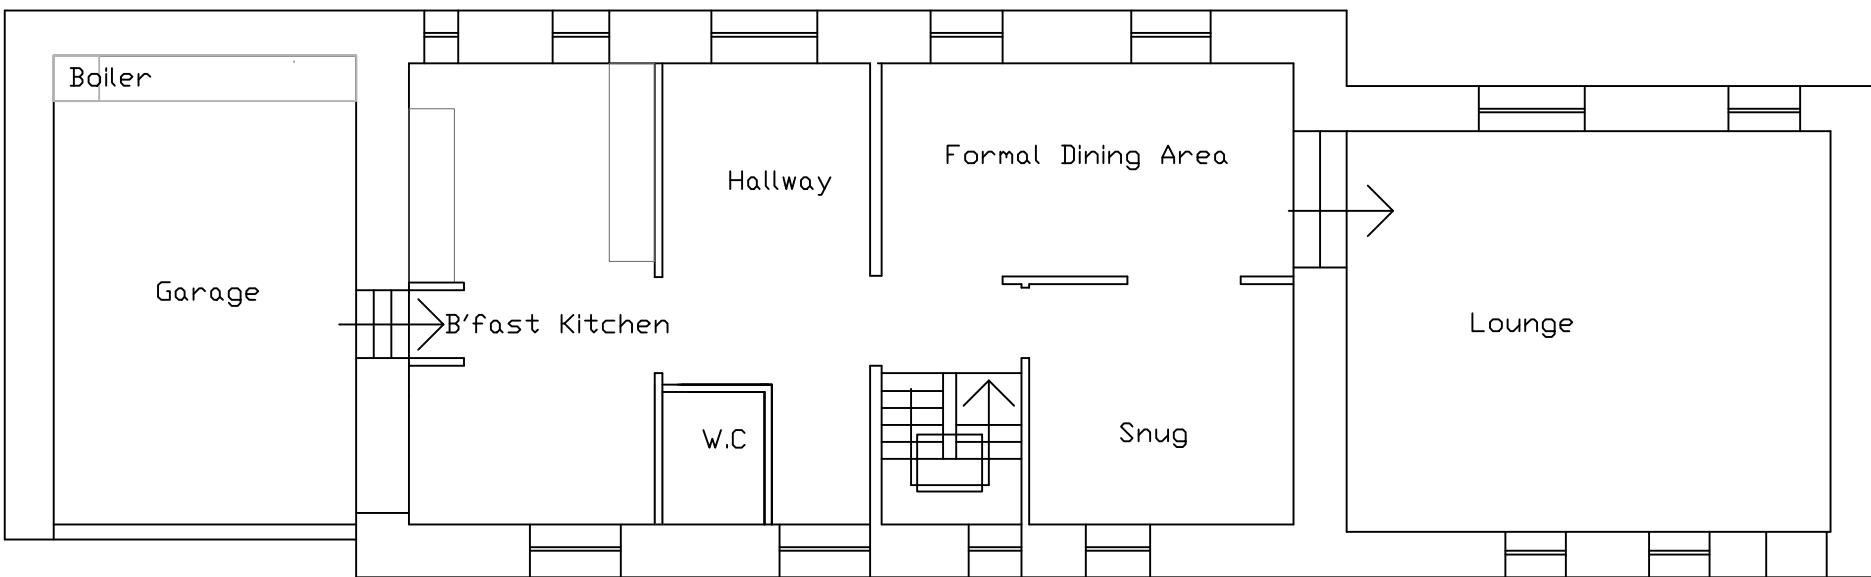

Ground Floor layout

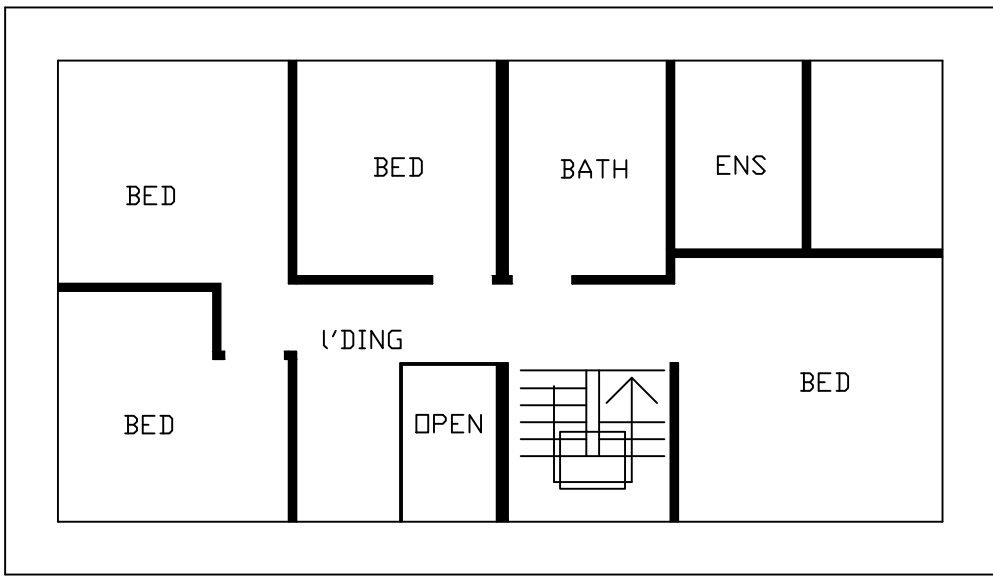

First floor Layout

Millbrook Developments Ltd

www.millbrookhomes.co.uk
email :judith@millbrookhomes.co.uk
tel :07816011385

Mr & Mrs M.Cavannagh,
Greenbanks Barn , Moorside Lane , Wiswell , BB7

Revised Existing & Proposed Plans & Elevations.

Conversion of garage , replacement and alteration to windows.

Scale 1:100

Date : 22.03.13