
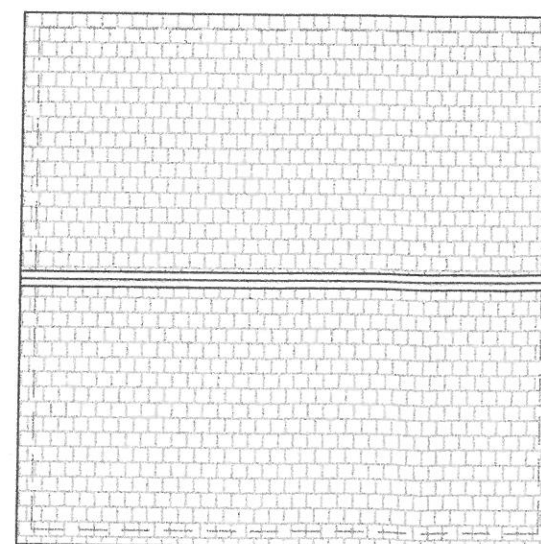
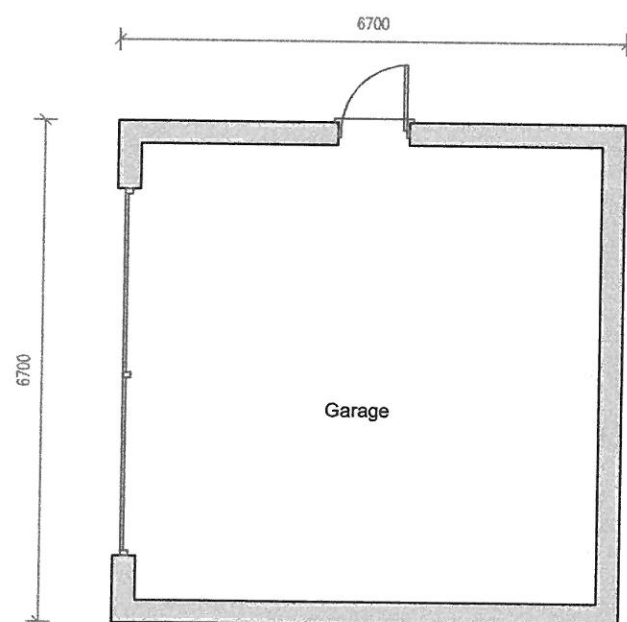


AMENDED PLANS RECEIVED
DATE 26/3/13

OAKWORTH
HOMES

Oakworth Homes Ltd.
Sustainable Building Centre.
35 Handsworth Road, Handsworth, Sheffield. S9 4AA.
Tel: 0870 85 007 85 - Fax: 0114 243 8150

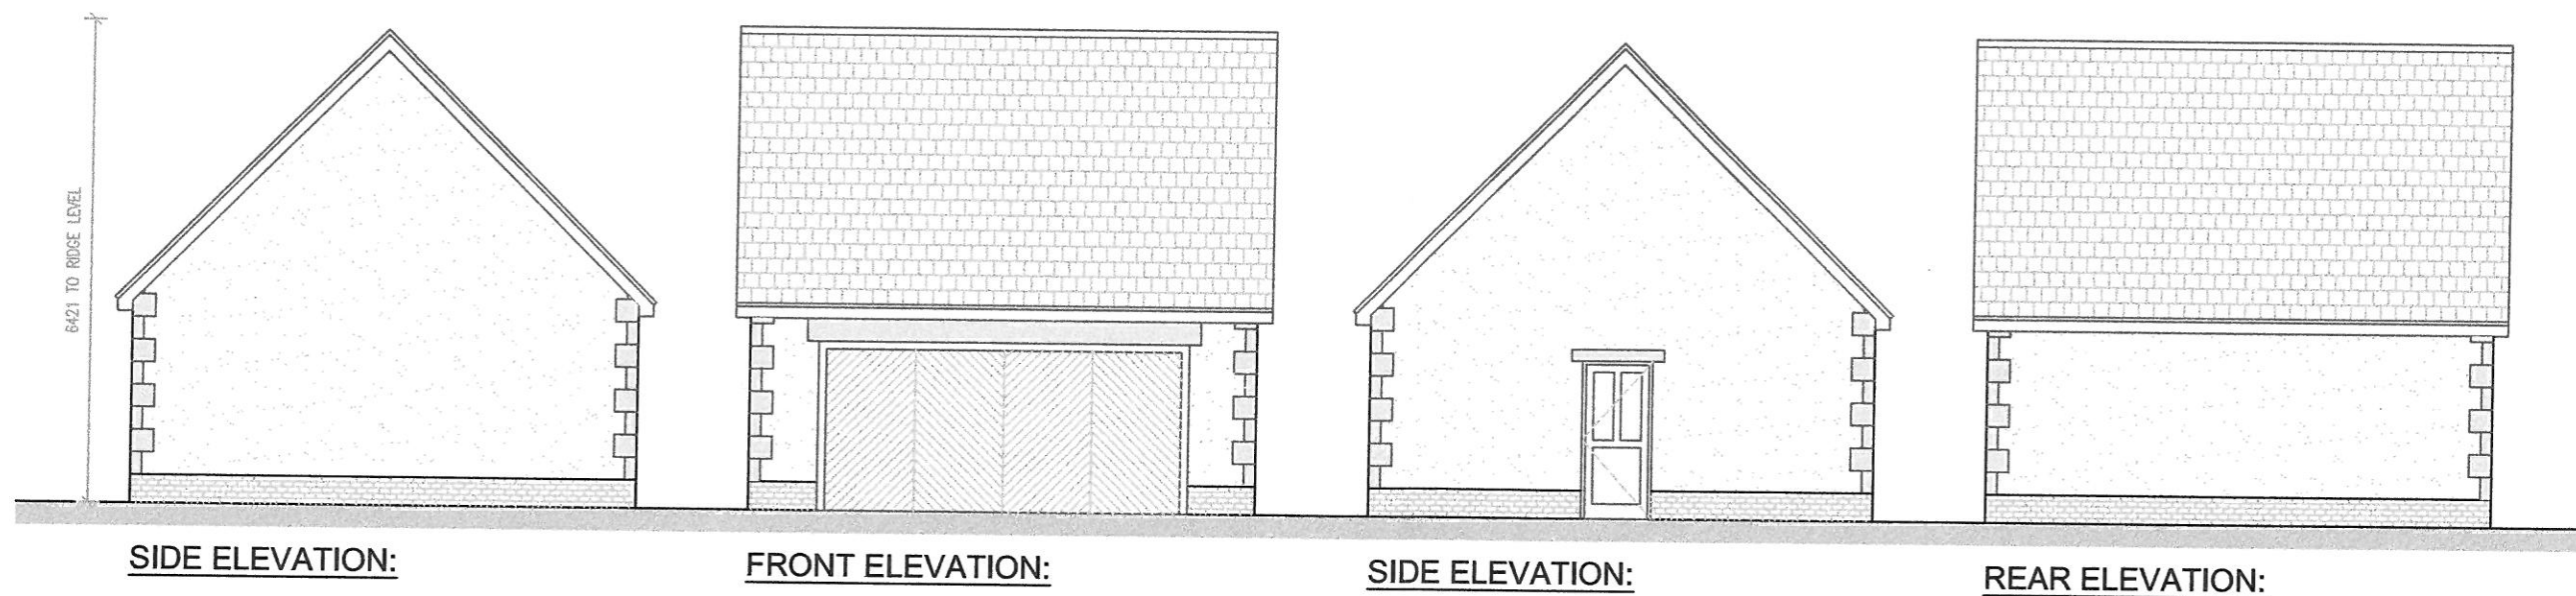

320130323P

A	Ridge line dimension added	26.03.13
Revision:	Description:	Date:
Customer Reference:	6234	
Client:	Mr. & Mrs. R Lofthouse	
Site Address:	The Bowling Green, Brockhall Village, Old Langho, Blackburn	
Project Name:	Proposed Residential Development.	
Drawing Title:	PLOT 1_Garage Plans & Elevations	
Scale:	1:100	Drawing No: 2A:10
Date:	Mar 2013	Revision: A
Drawn By:	EF	Checked By:

