


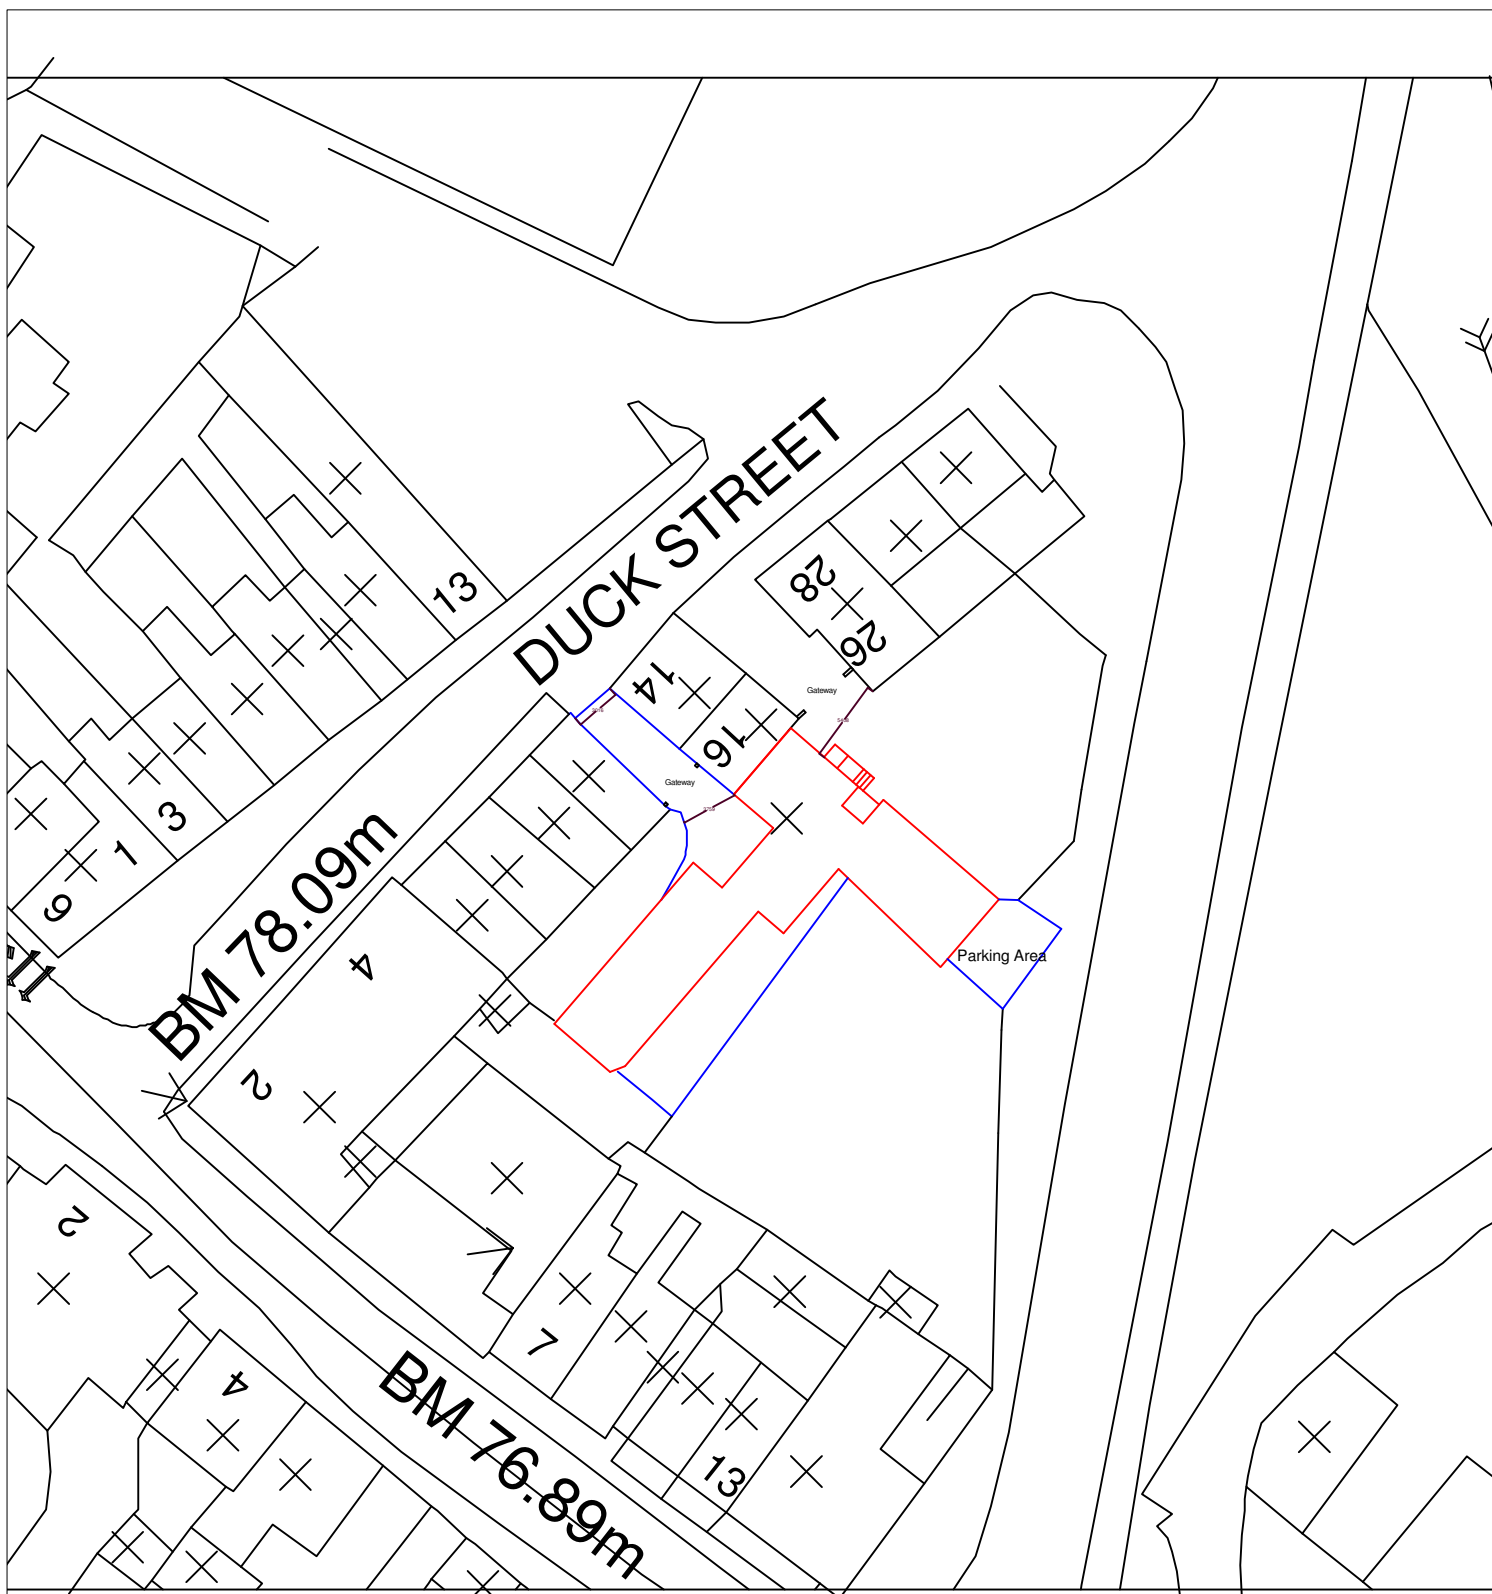

Client
Mr Michael Robinson

Project
The Stables
Duck Street
Clitheroe

Description
Site Location

Scale
1:500

Date
01/10/2012

By
JT

No.
2900/300

AJH ASSOCIATES
Chartered Building Surveyors
Tel: 01200 429967
Fax: 01200 429968