




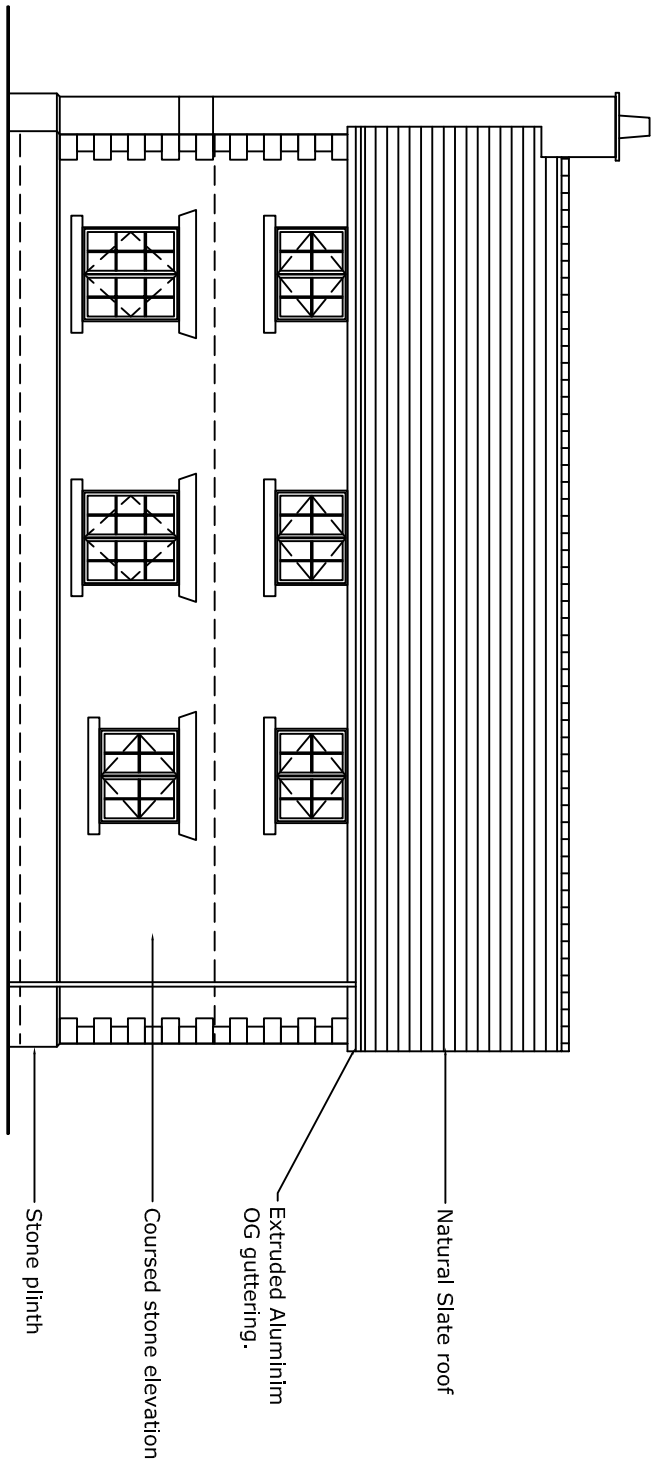


Rear Elevation (North)

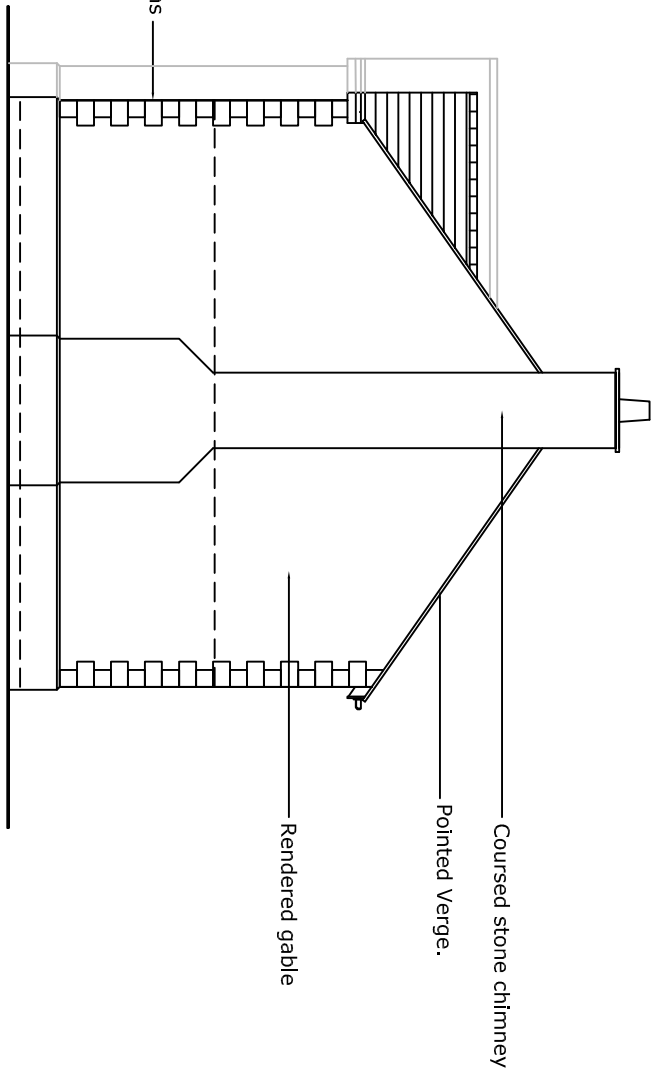


Side Elevation (East)

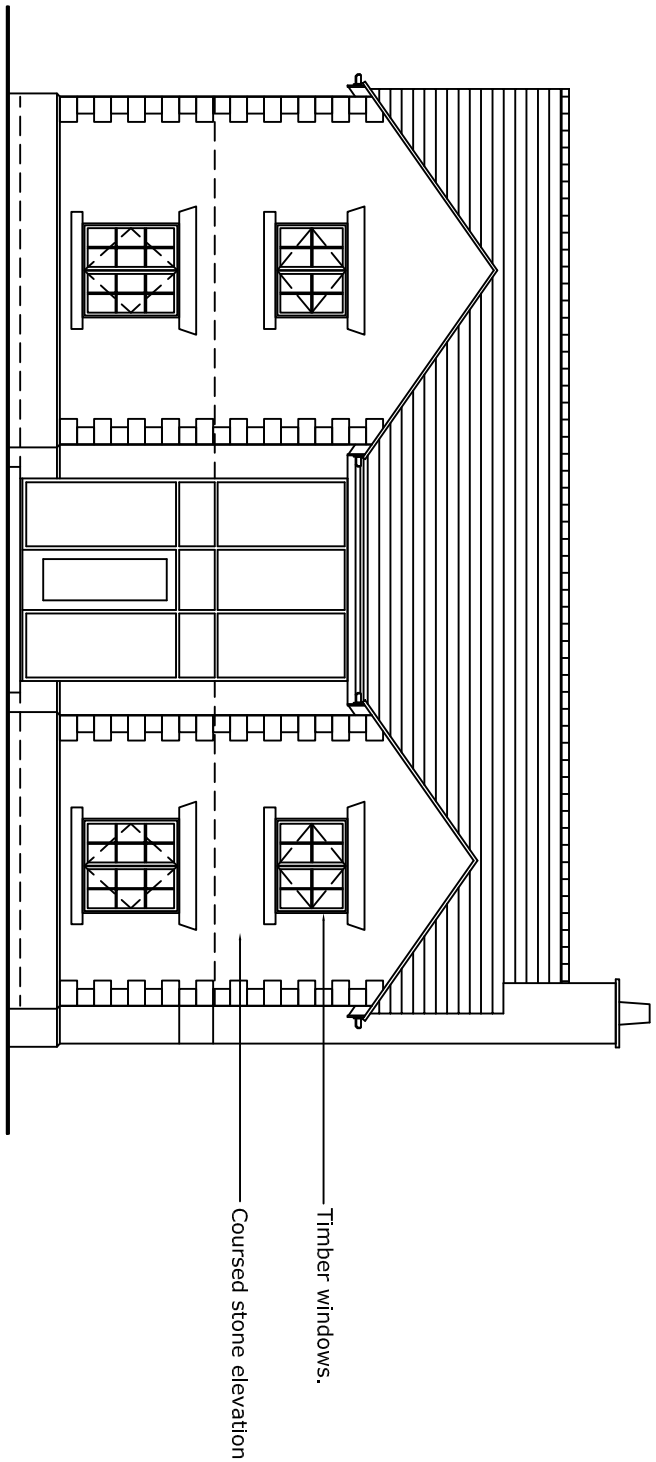


Front Elevation (South)

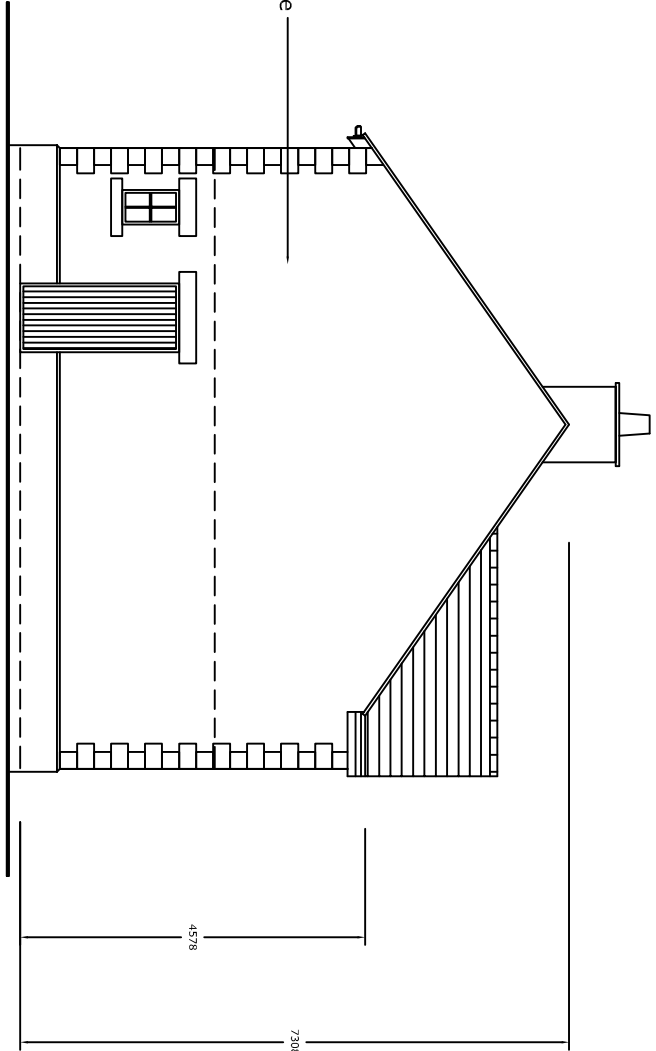


Side Elevation (West)

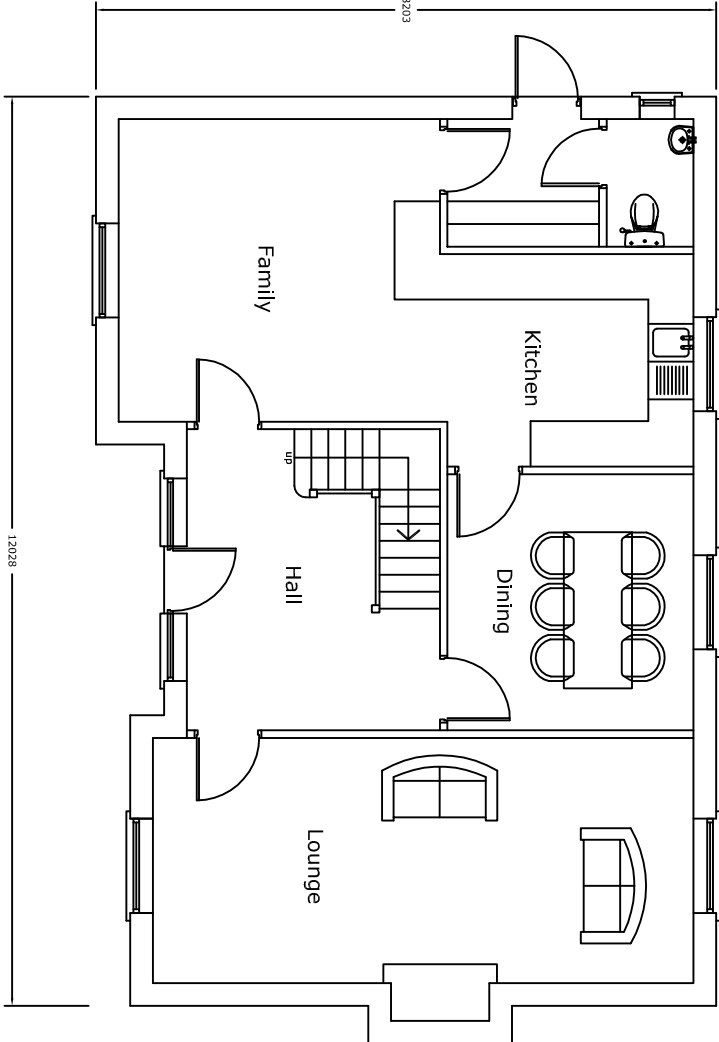


Ground Floor Plan

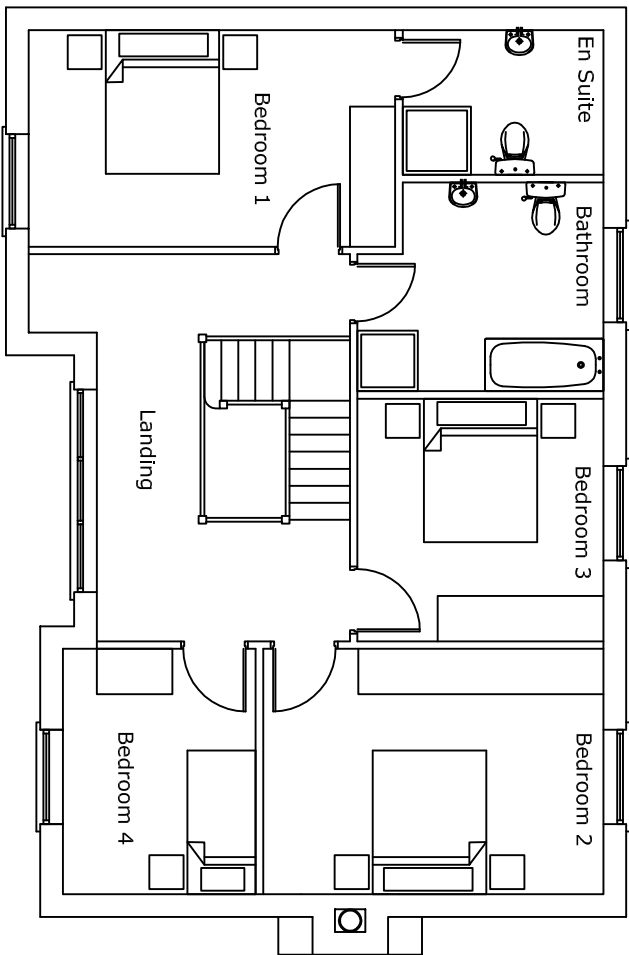


First Floor Plan

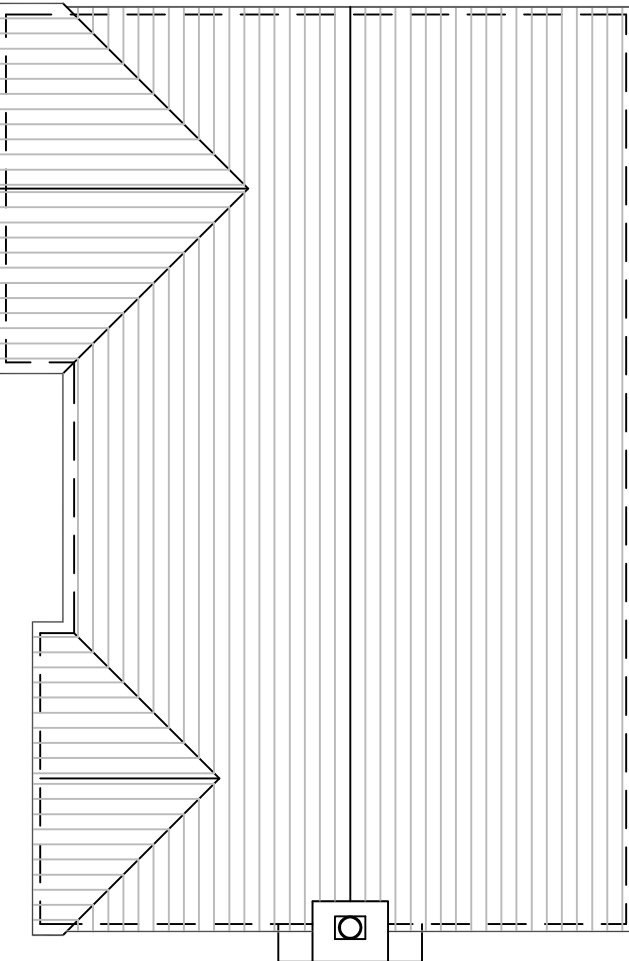


Roof Plan

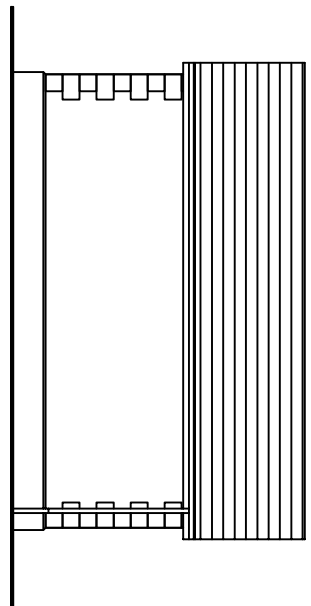


Rear Elevation (North)

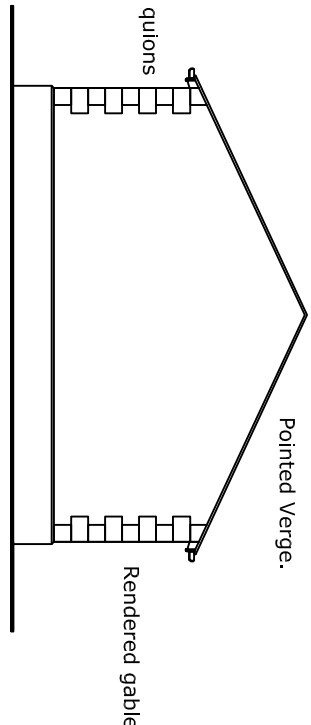


Side Elevation (East)

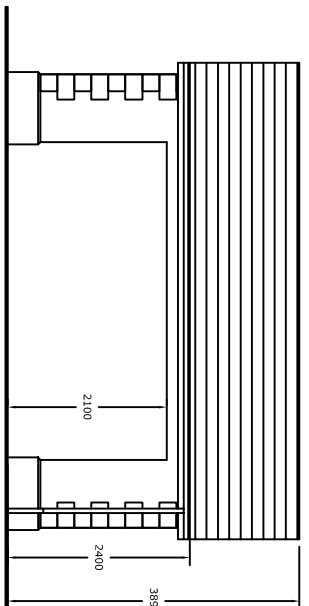


Front Elevation (South)

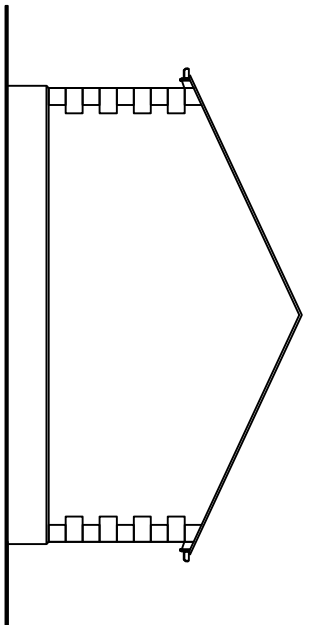


Side Elevation (West)

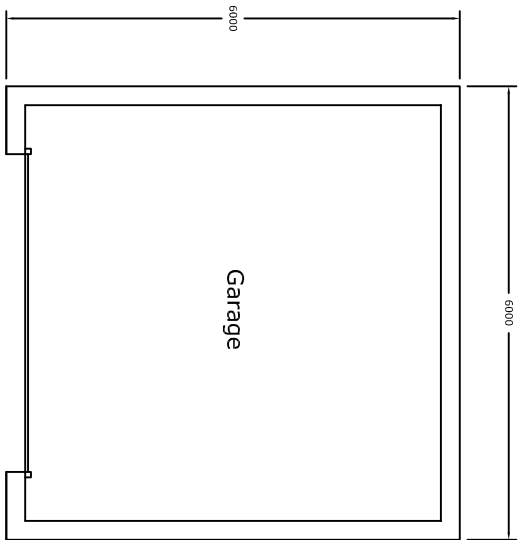

Floor Plan

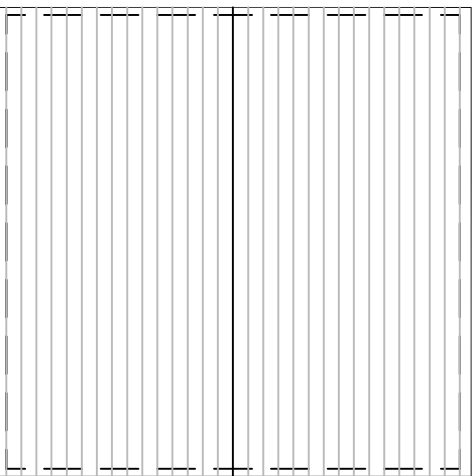

Roof Plan

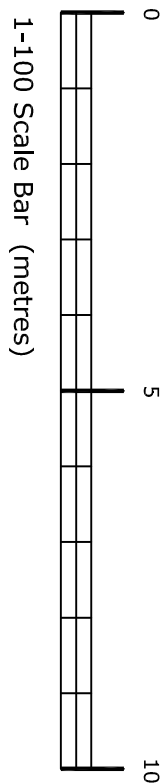

1-100 Scale Bar (metres)