


PROPOSED INTERNAL
LAYOUT AND PARKING

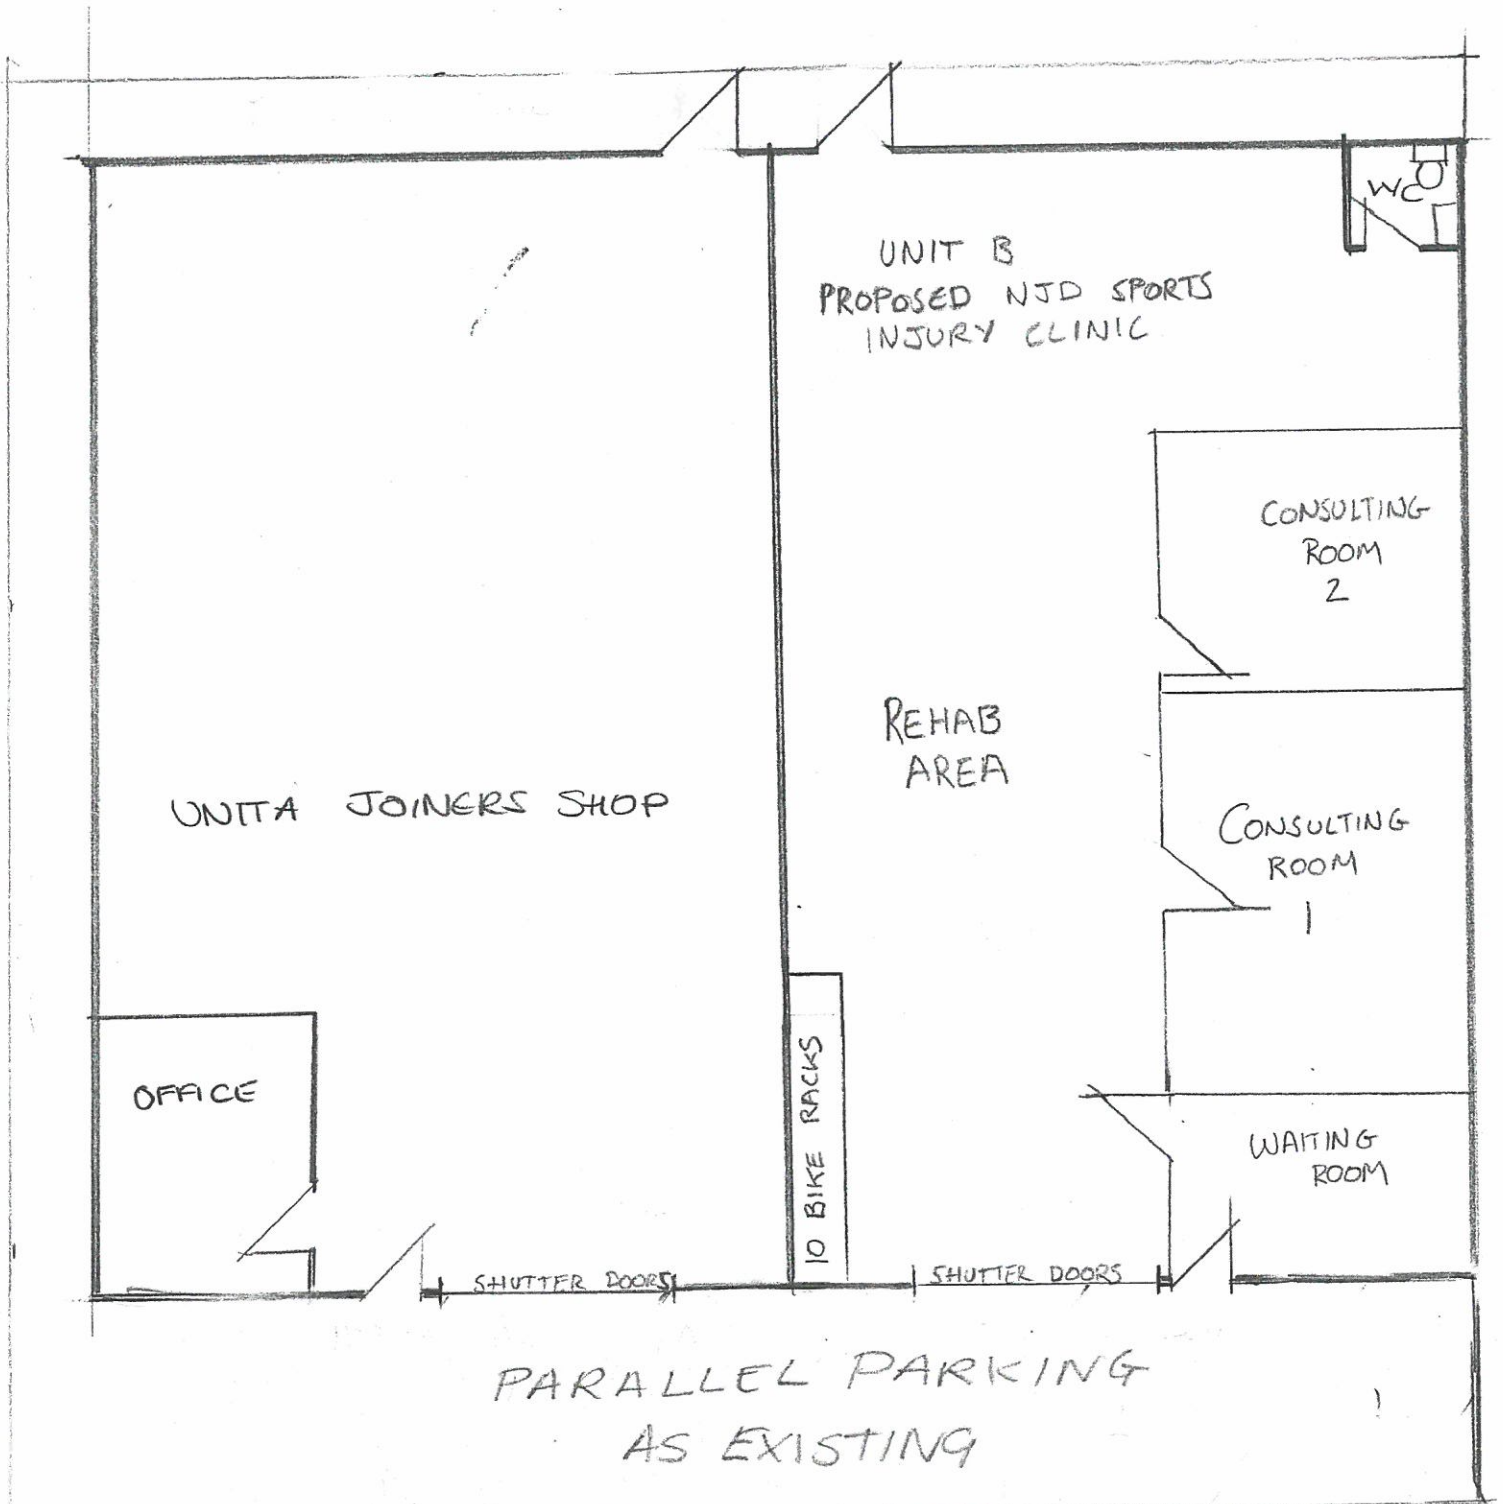

AMENDED PLANS RECEIVED
DATE 17/06/3

3 2 0 1 3 0 3 3 9 P

HALL STREET
OLTHORDE

Scale 1:100