


PROPOSED SINGLE STOREY SIDE EXTENSION
 & FRONT PORCH
 13 GRINDLETON RD
 WEST BRADFORD


SCALE
 1:50
 1:100

MEMO FOR FILED
 DATE 8/4/13


320130342P

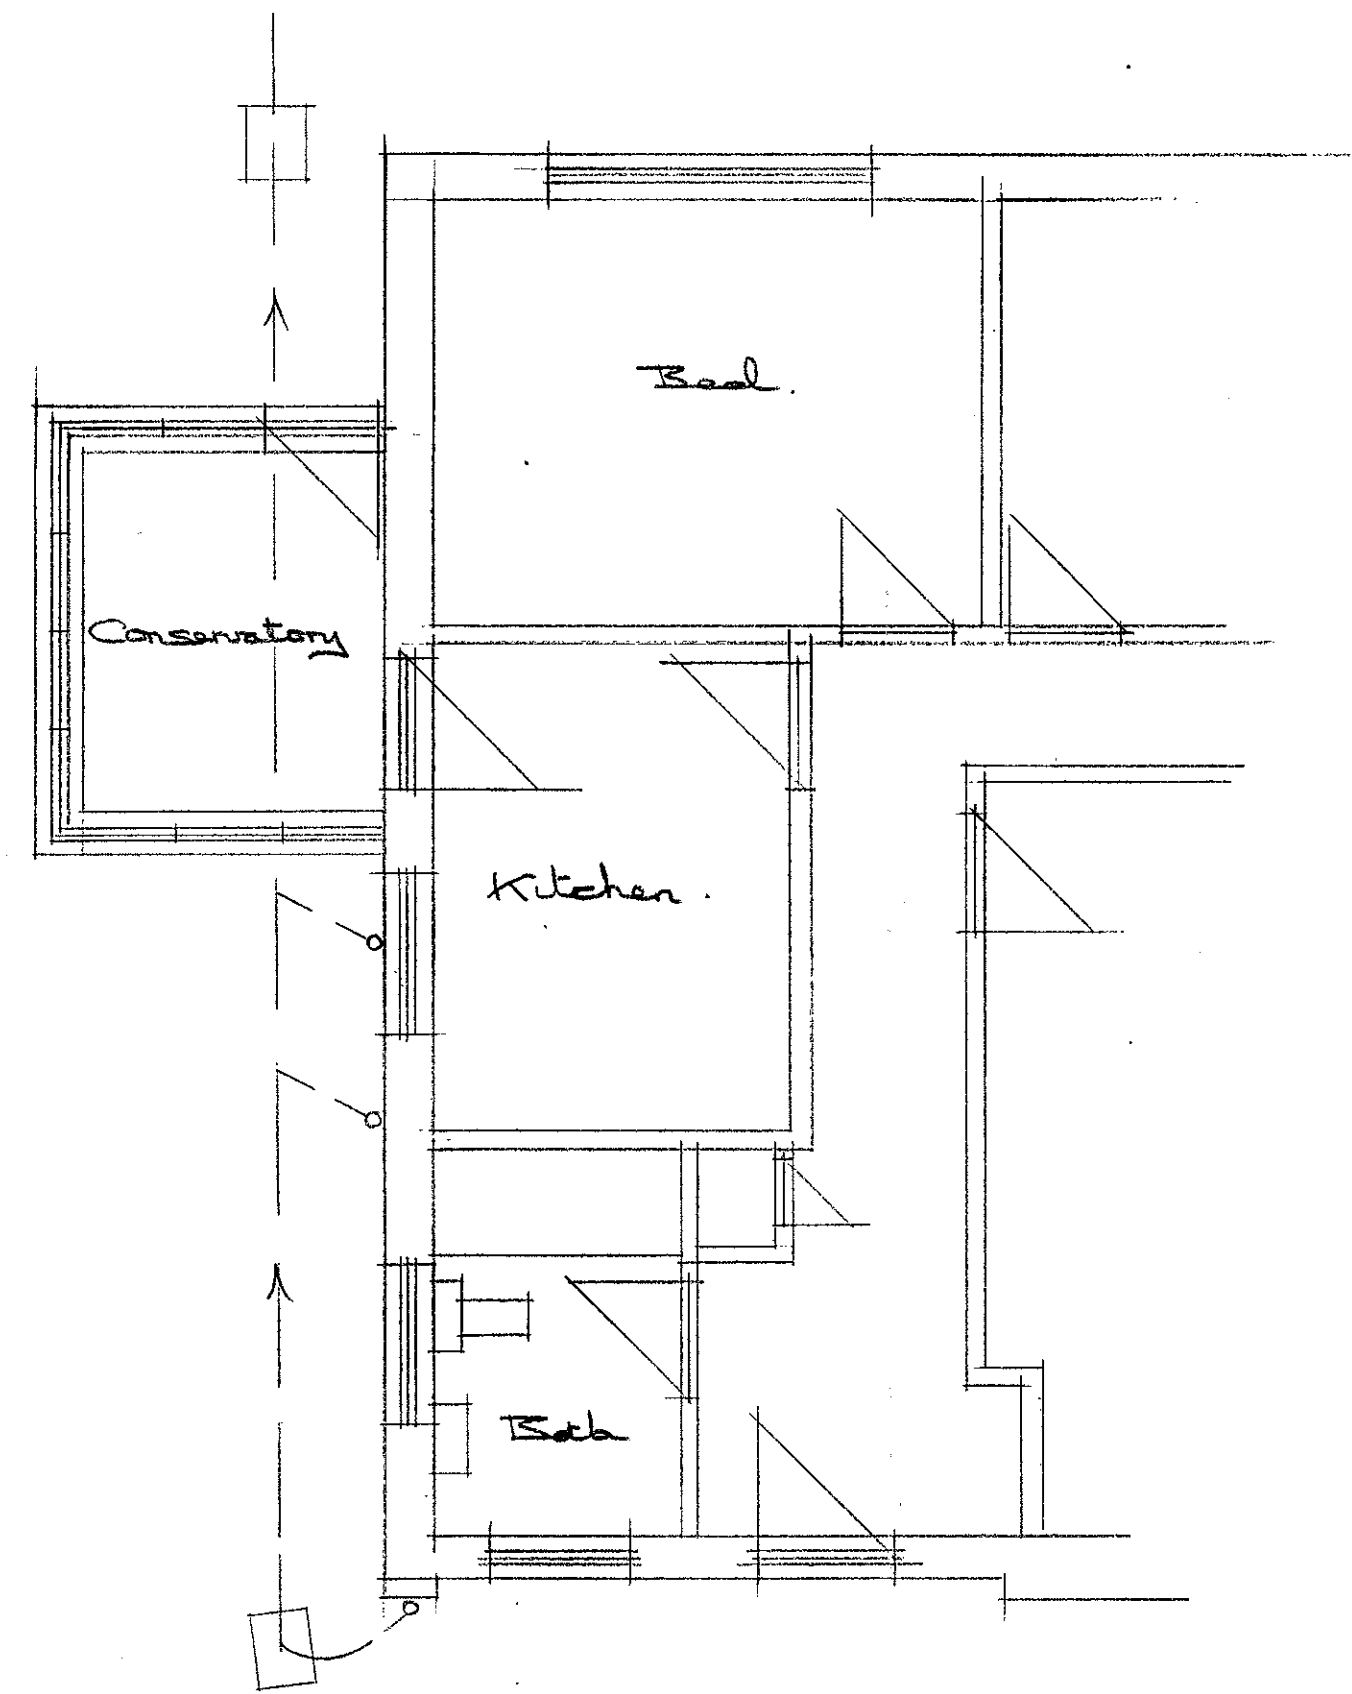


EXISTING PLAN

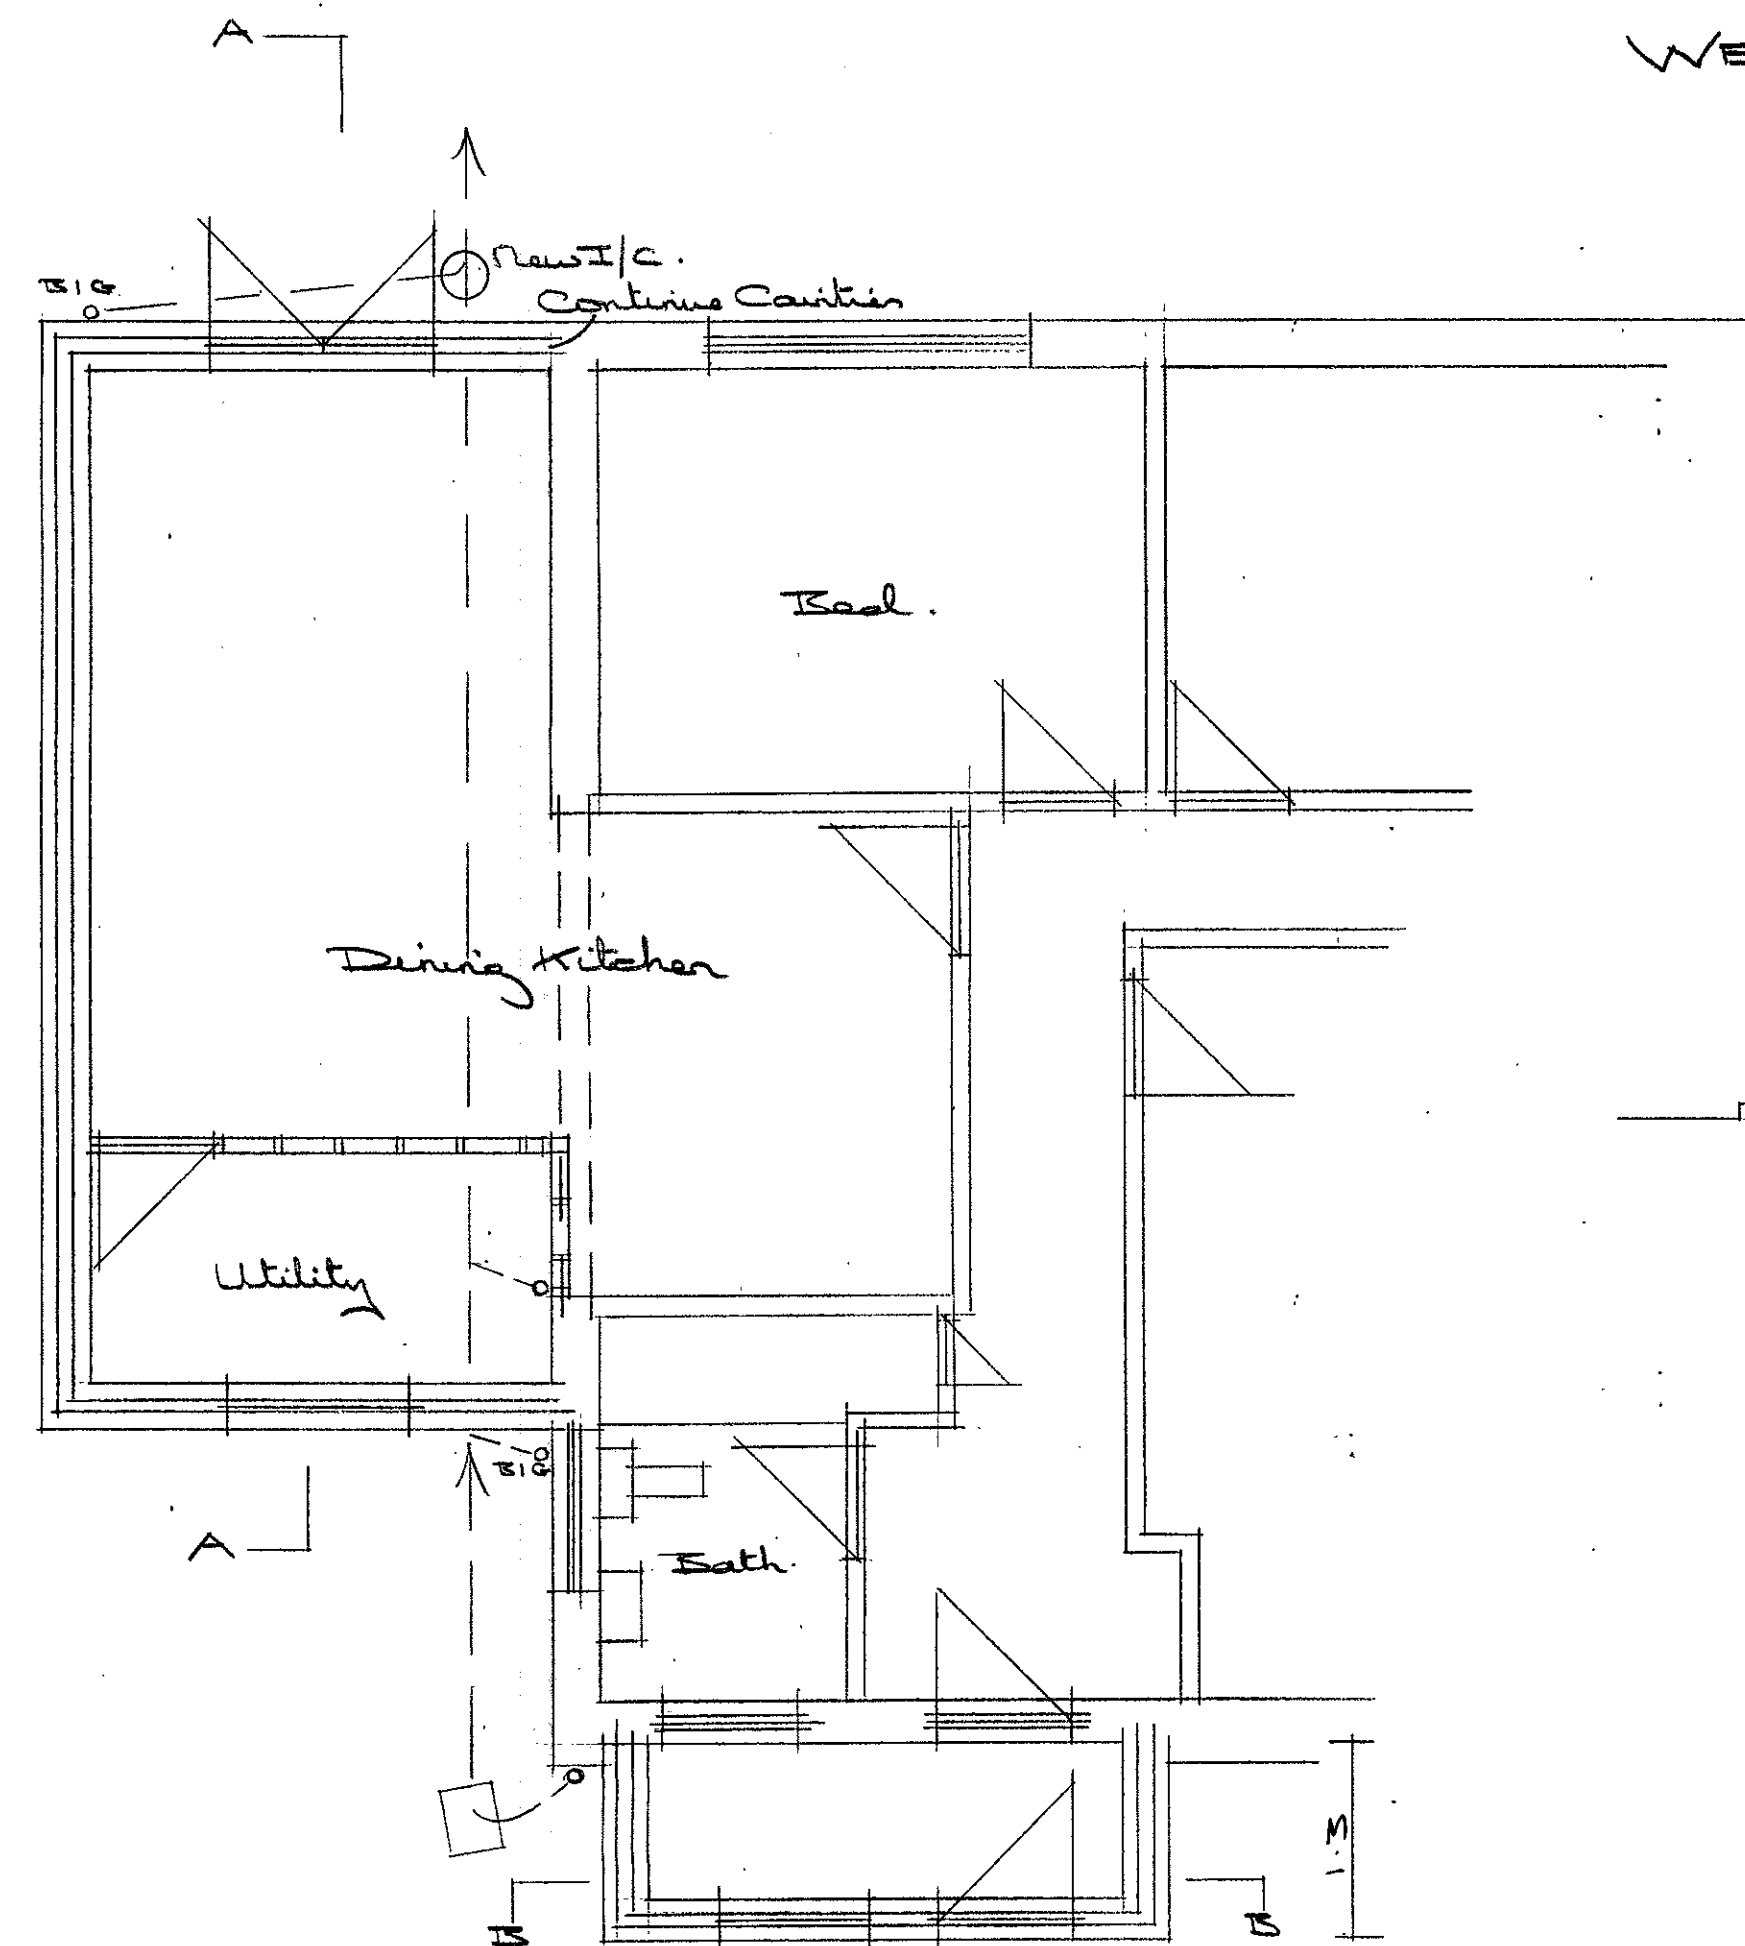


PROPOSED PLAN

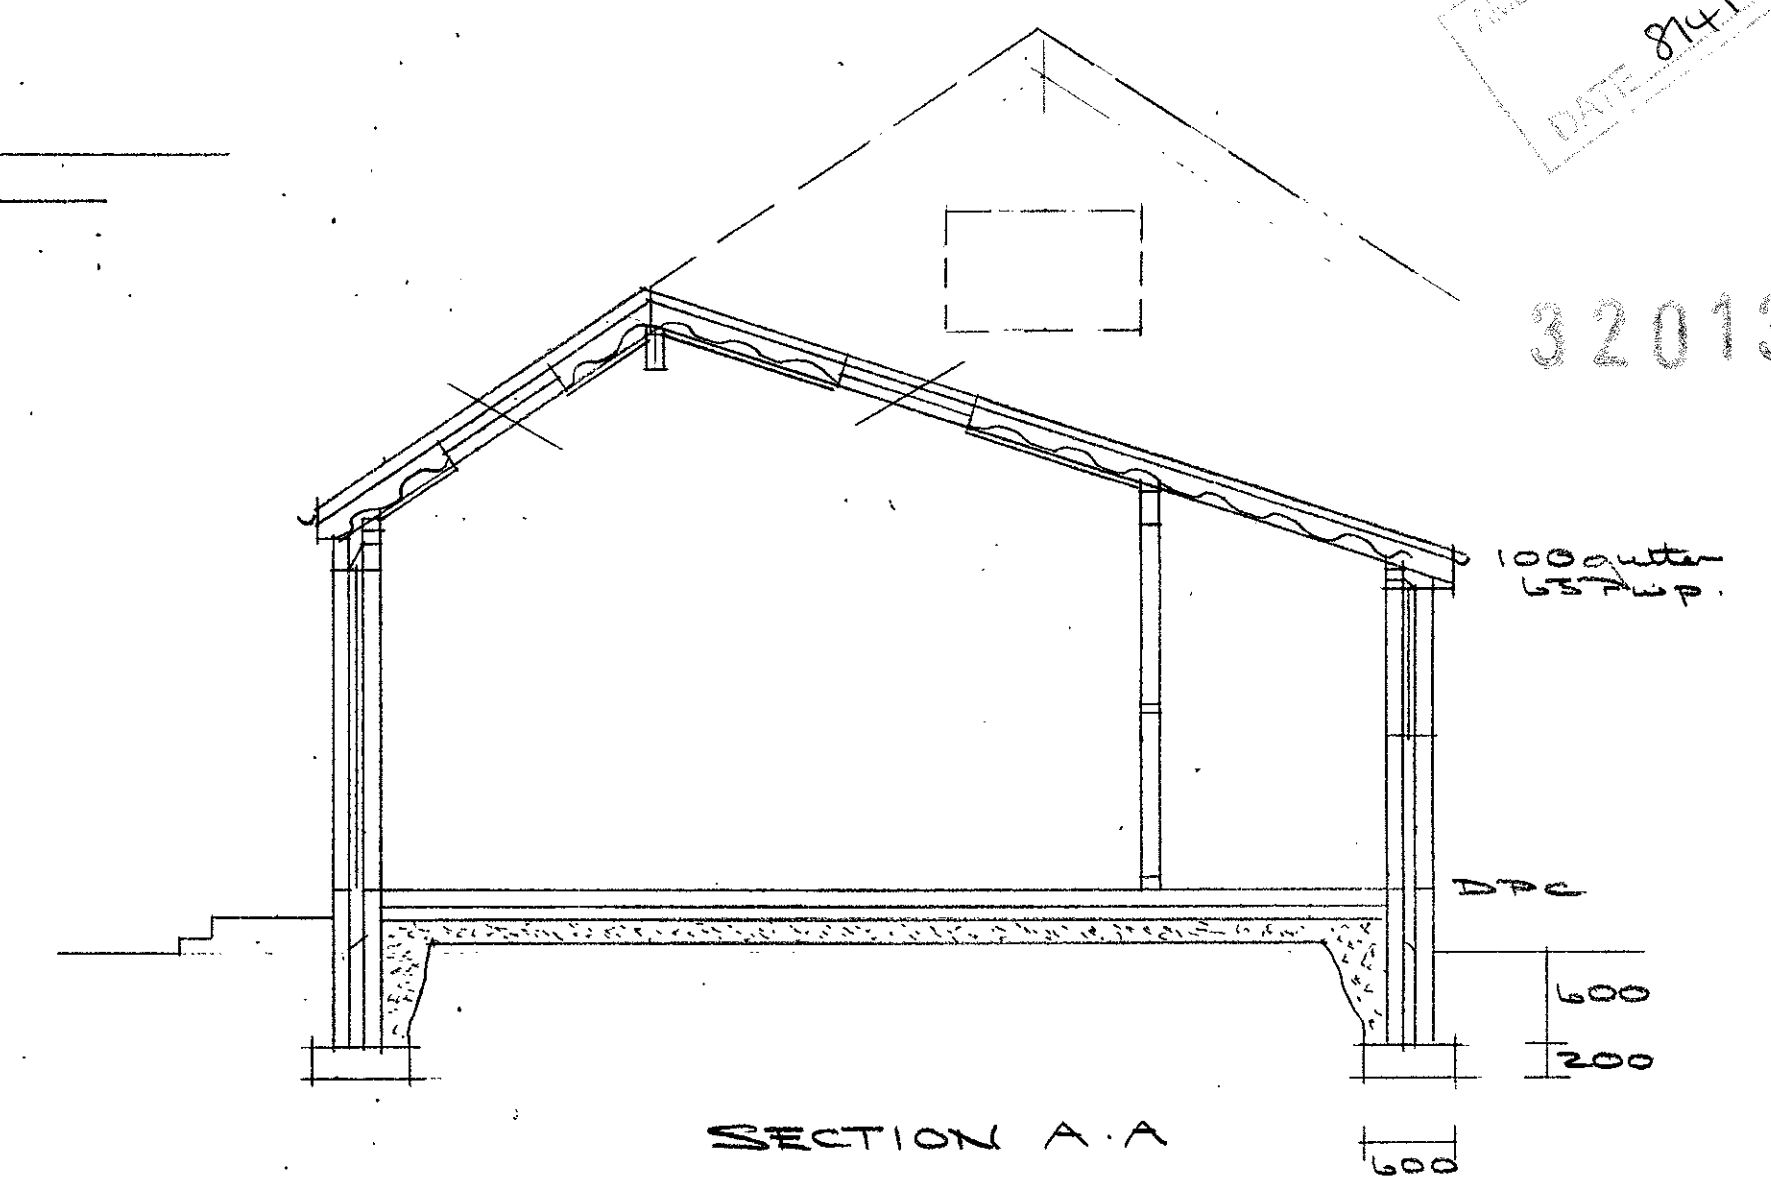


SECTION A-A

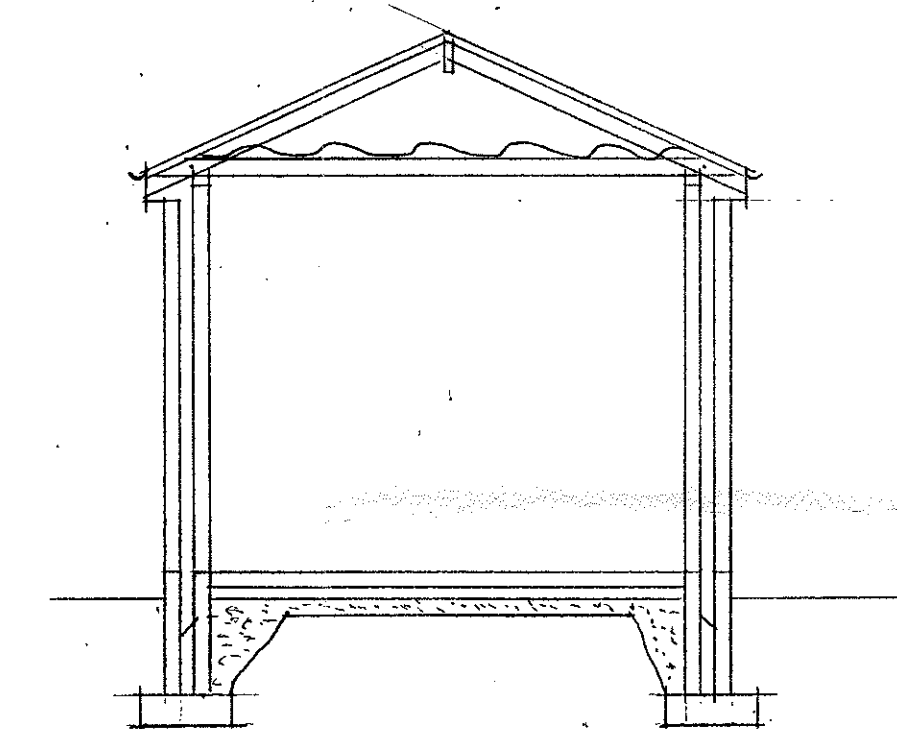


SECTION B-B

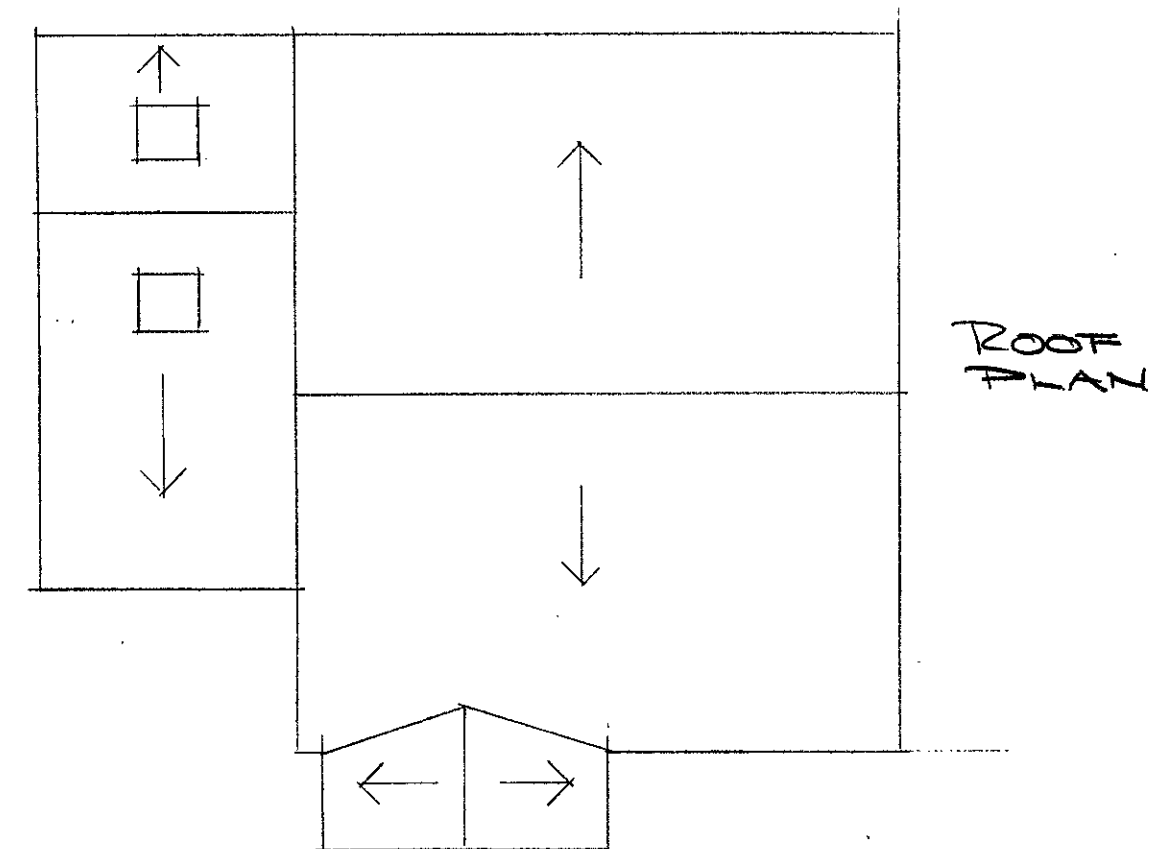


ROOF PLAN

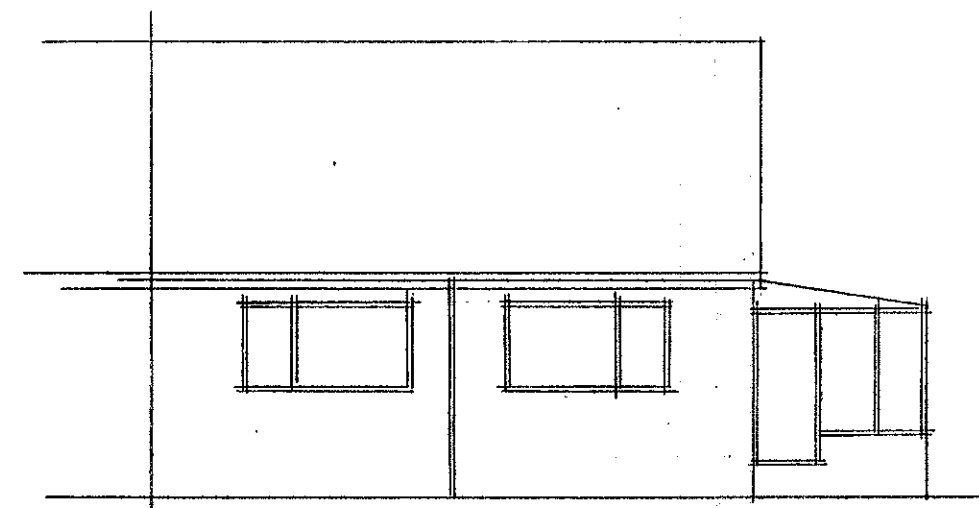


EXISTING REAR

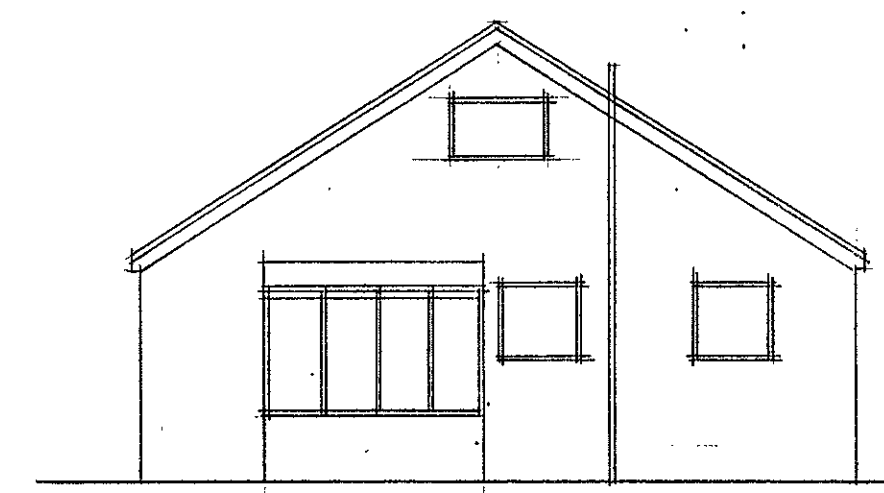


EXISTING SIDE

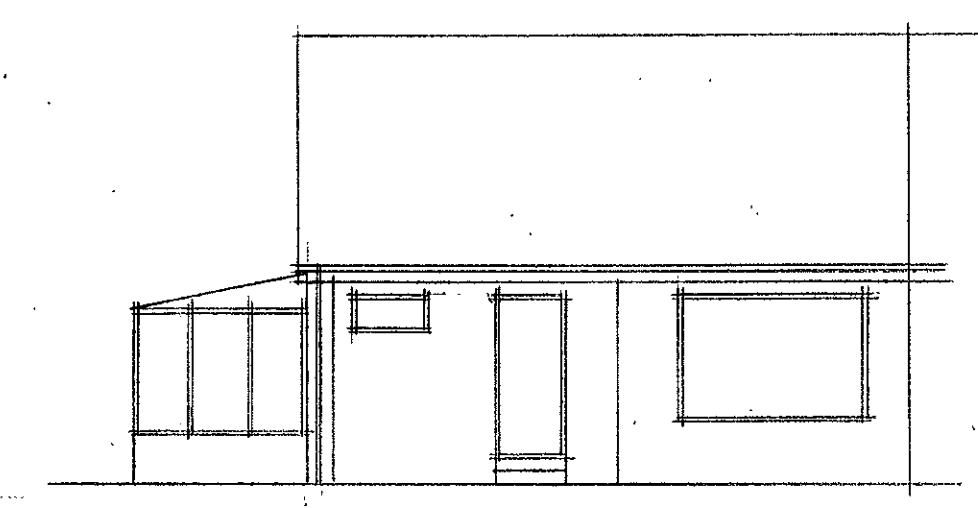


EXISTING FRONT

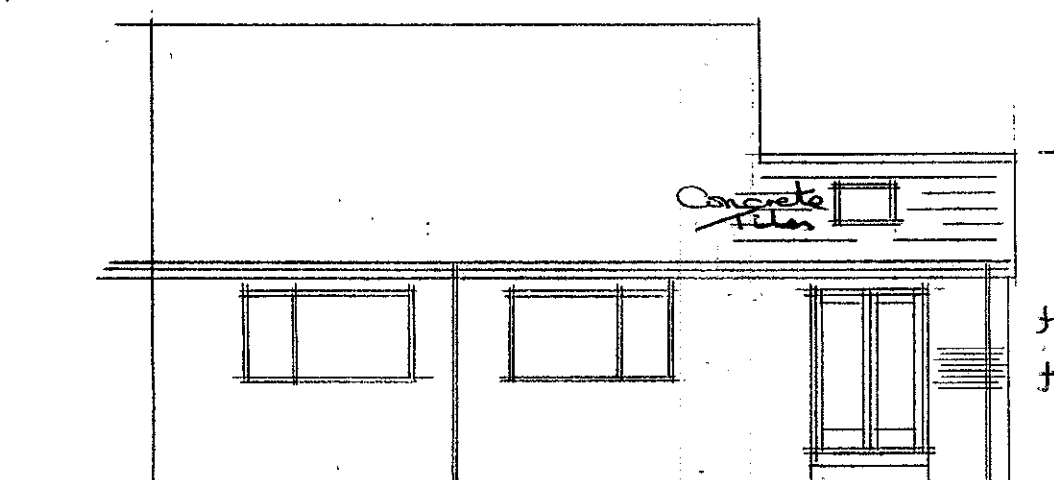

PROPOSED REAR

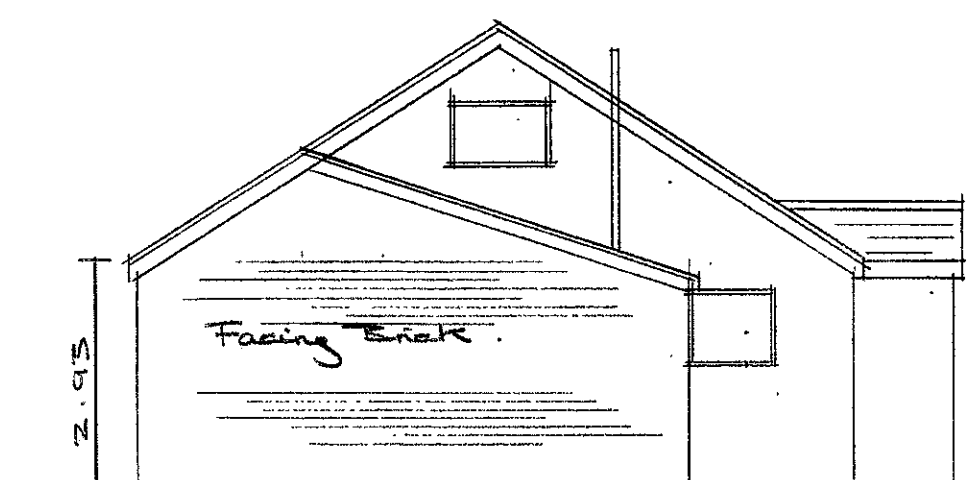

PROPOSED SIDE

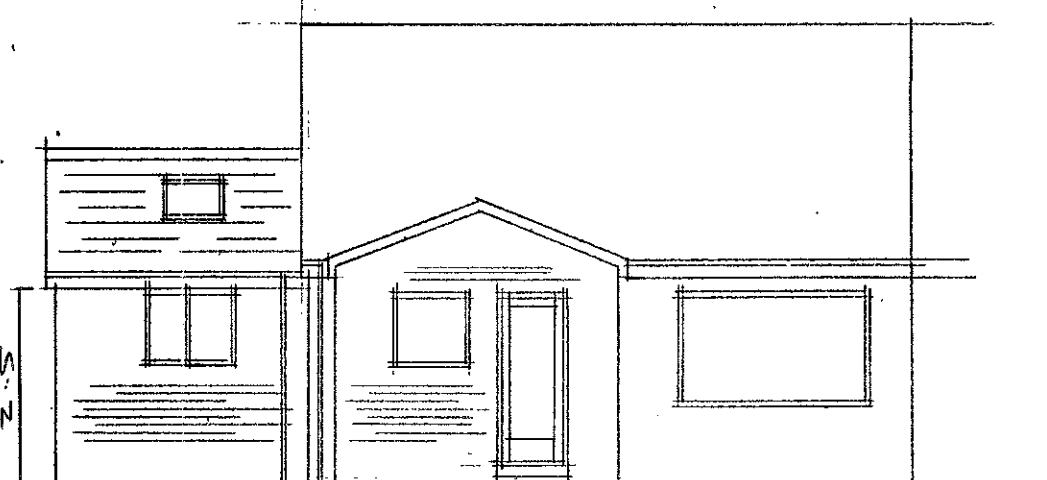

PROPOSED FRONT

7.3 1.3 3.4 3.78