



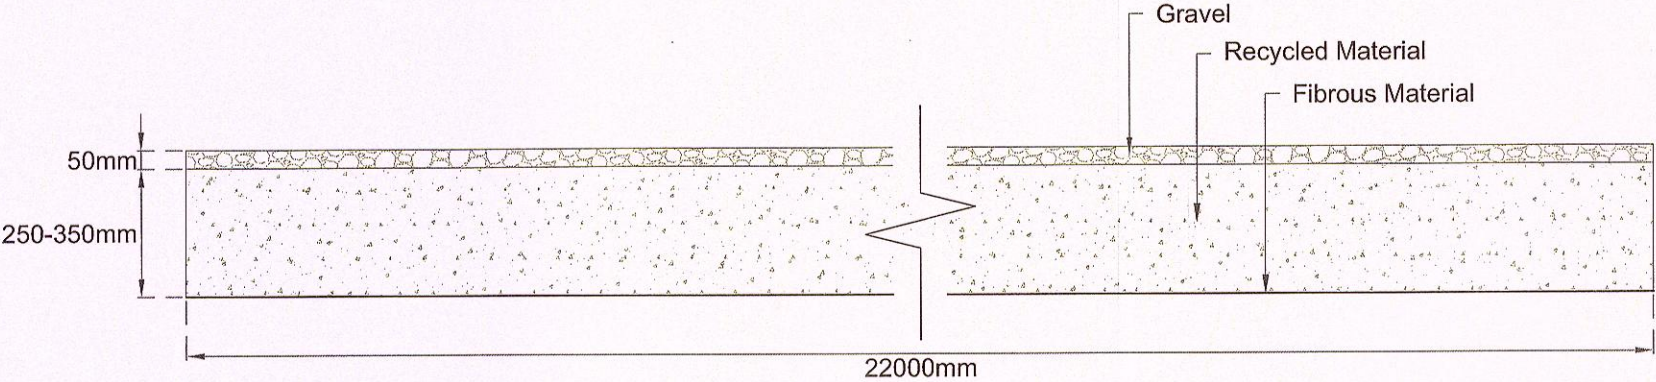

TYPICAL TURBINE PAD CONSTRUCTION

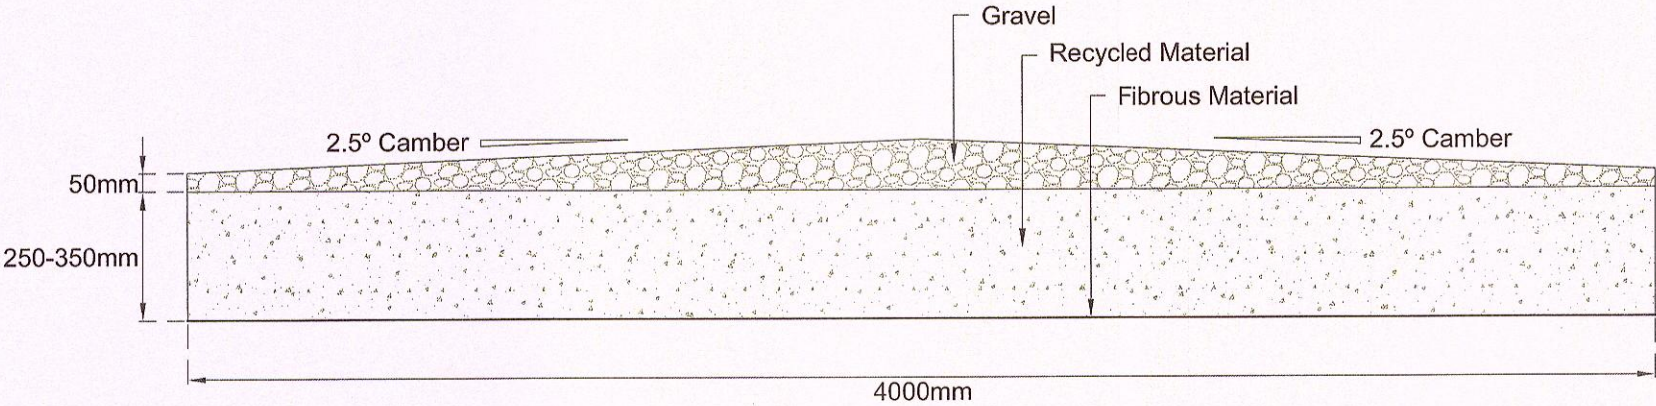

TYPICAL ACCESS TRACK CONSTRUCTION

legend

320130357P



project title	N160: Huntroyde
figure title	3.2: Construction Cross Sections
figure reference	N160-GR-PA-003_2
scale	1:20 @ A3
date	August 2012