



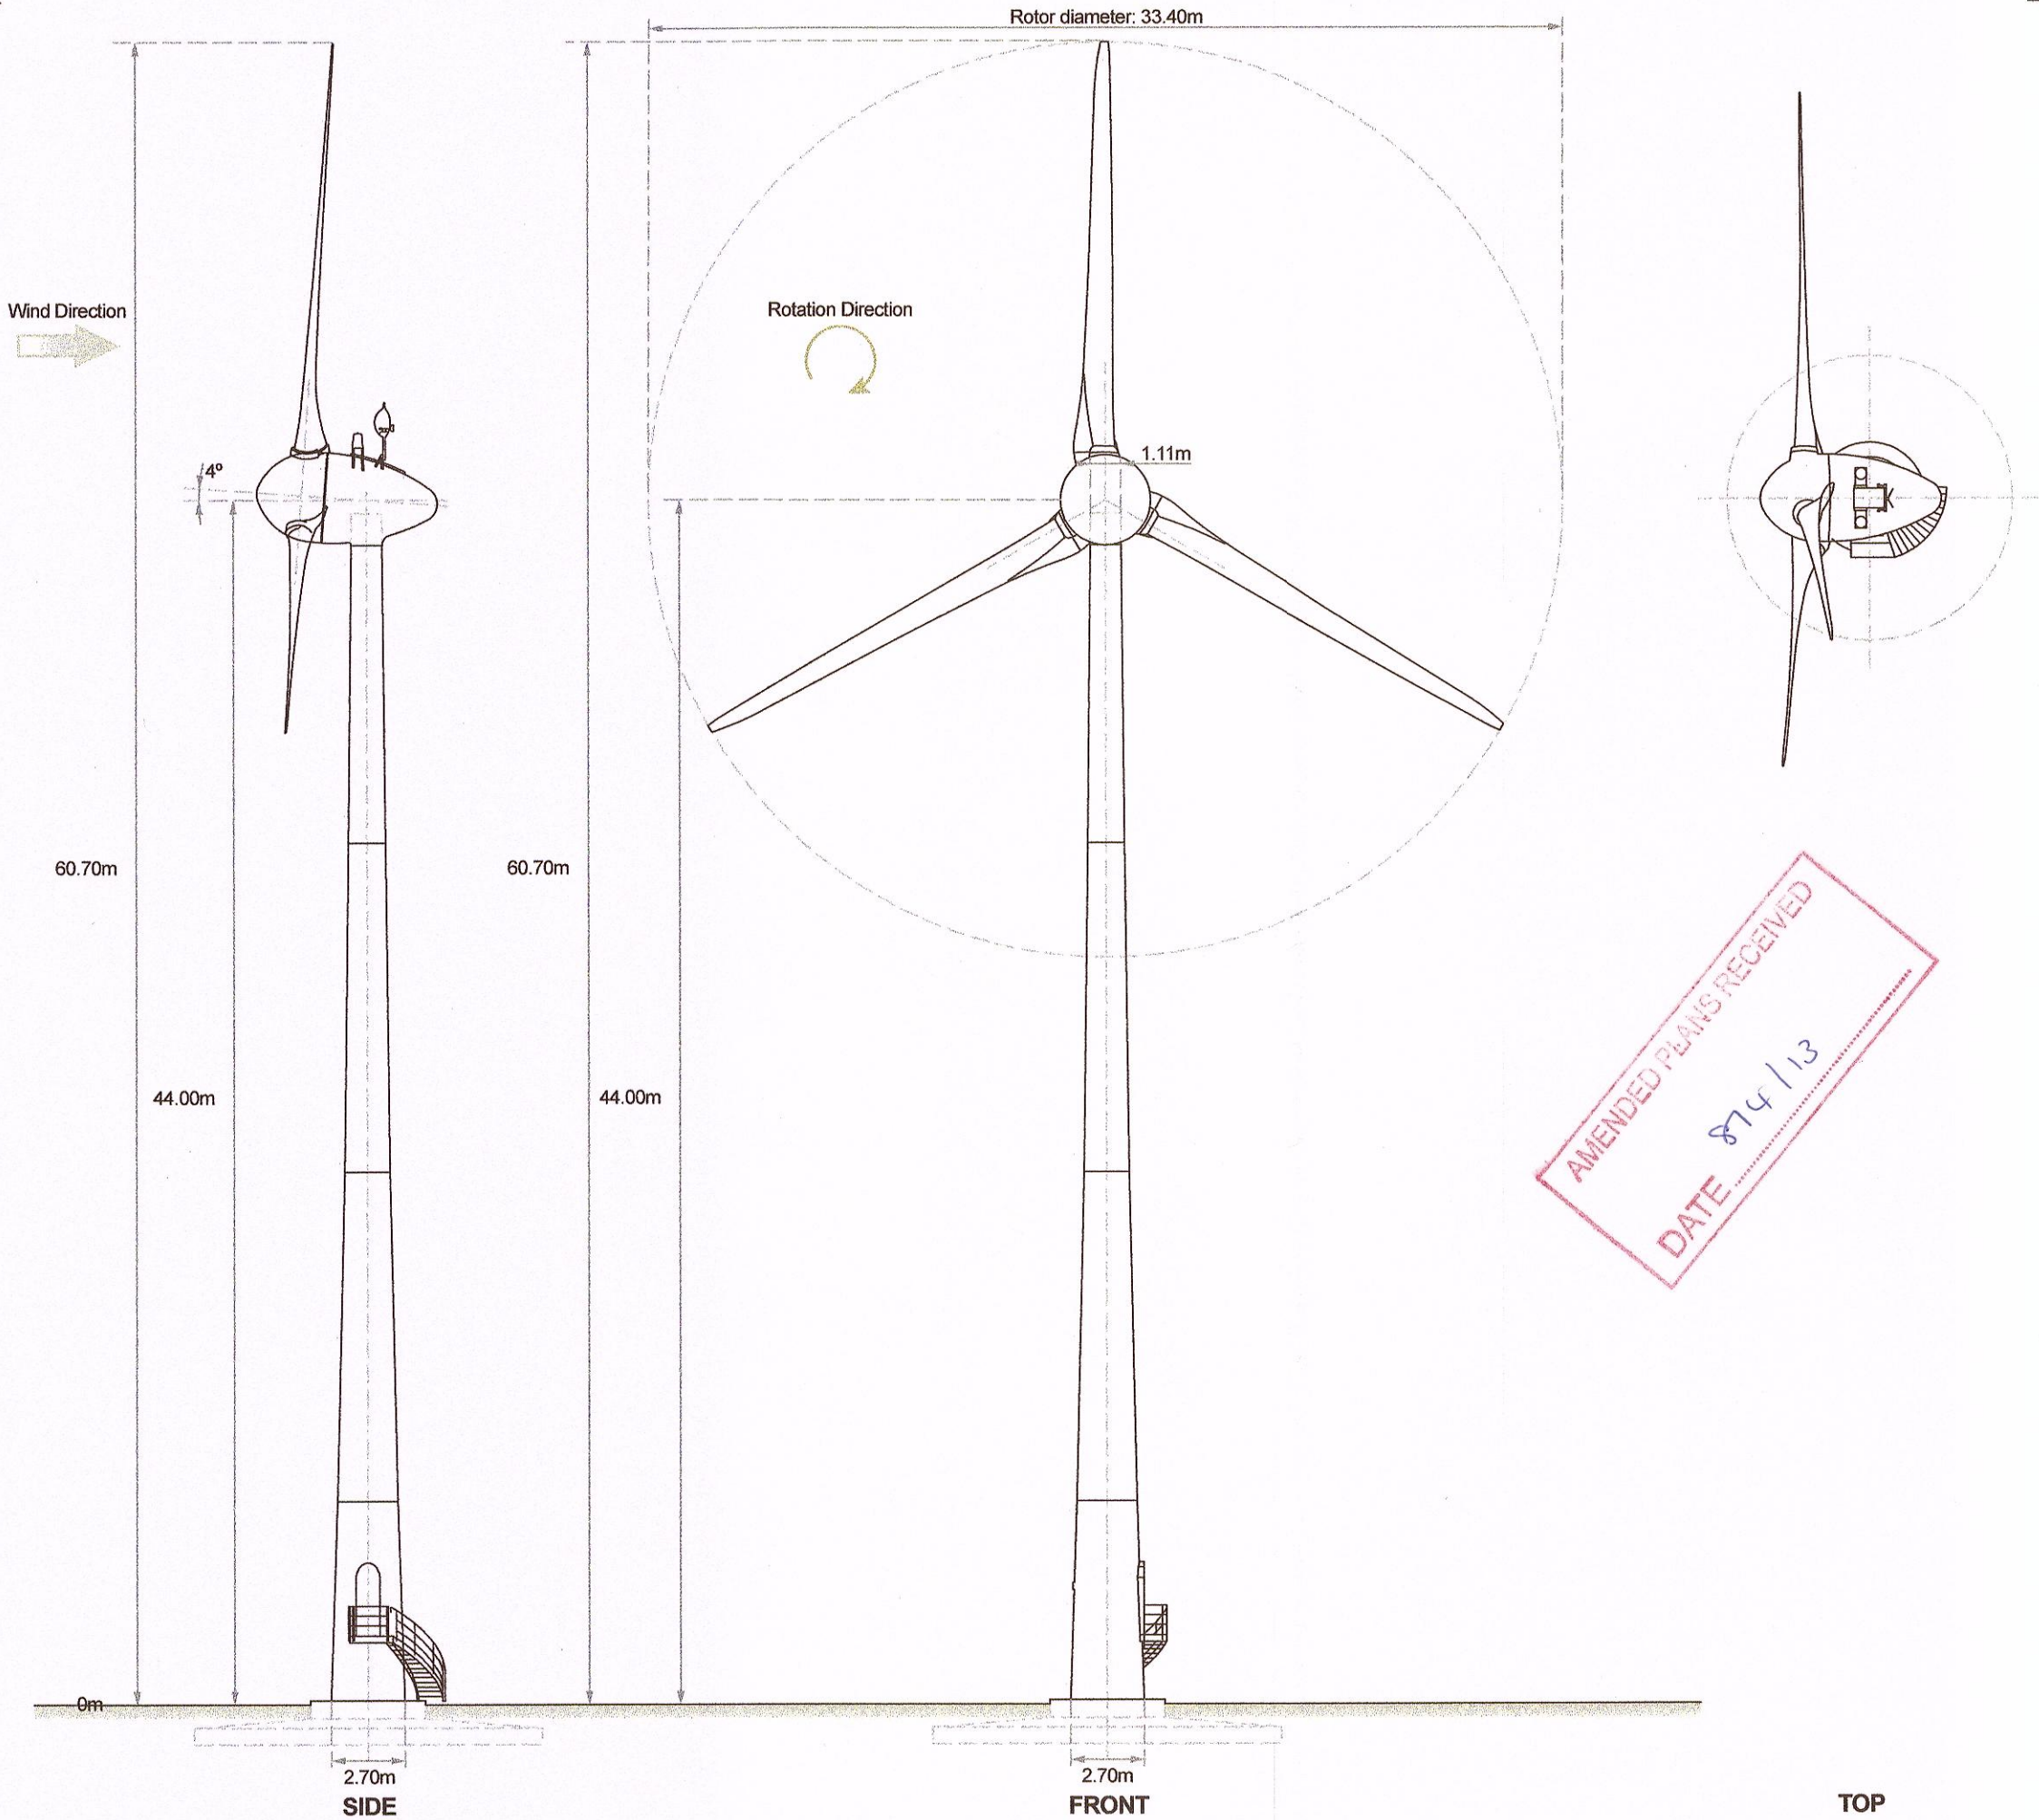

legend

3 2 0 1 3 0 3 5 7 P

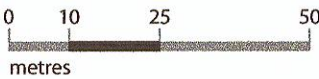

project title	N155: West Royd
figure title	3.1: Turbine Elevation Plan - Enercon E33; 44m Hub Height
figure reference	N155-GR-PA-003_1B
scale	1:250 @ A3
date	August 2012