



3 20130363 P

AMENDED PLANS RECEIVED
DATE 23 May 2013

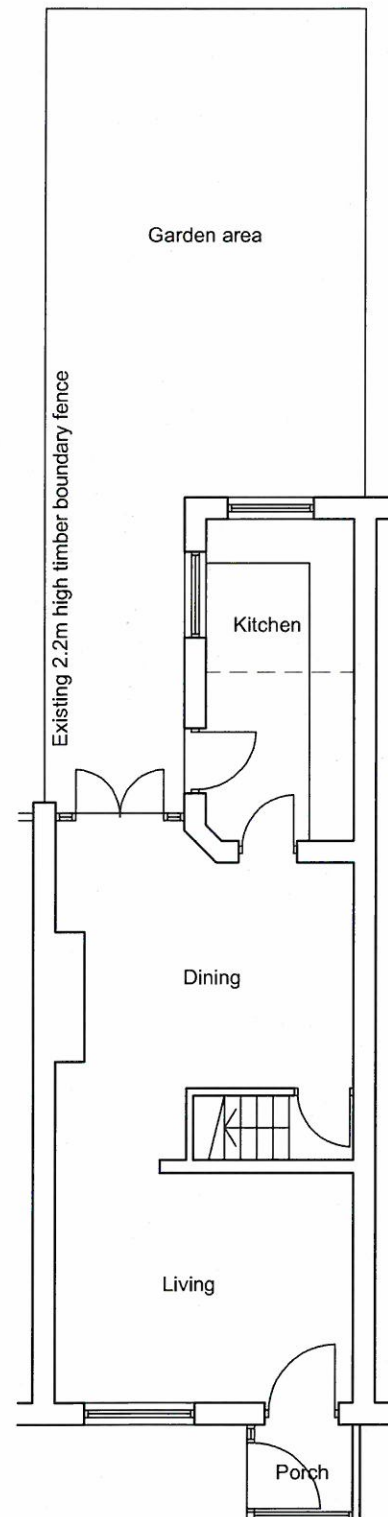

EXISTING GROUND FLOOR PLAN

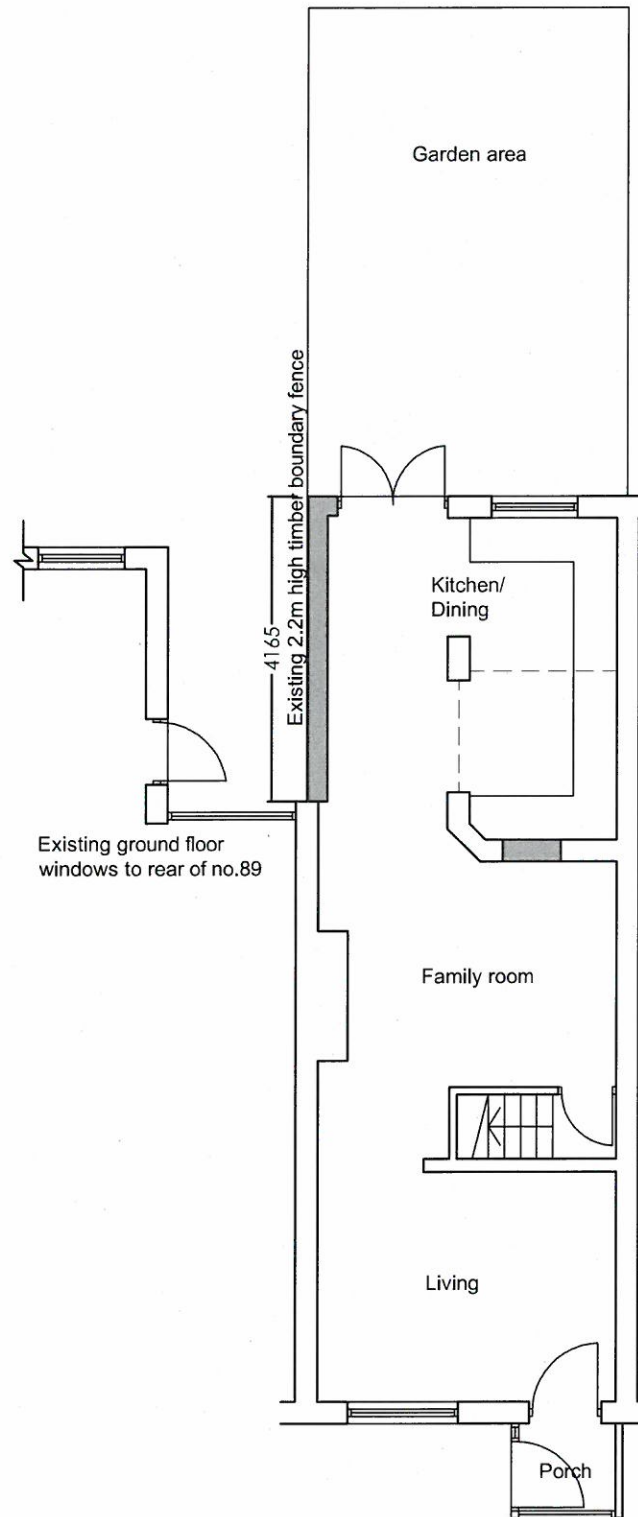

PROPOSED GROUND FLOOR PLAN

Existing ground floor windows to rear of no.93




PROPOSED REAR ELEVATION

Approx 1.5m high boundary wall

Approx 2m high boundary fence




EXISTING REAR ELEVATION

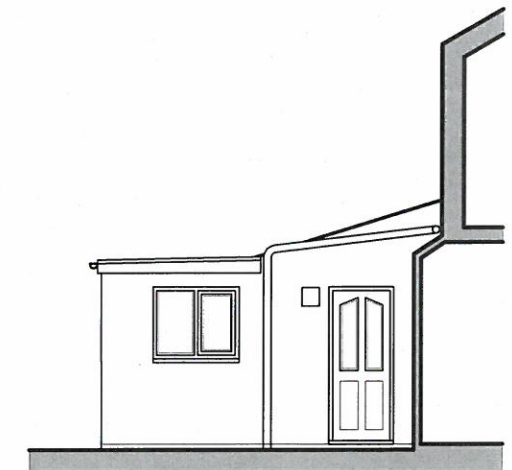

EXISTING SIDE ELEVATION

AMENDED PLANS RECEIVED
DATE 23 May 2013

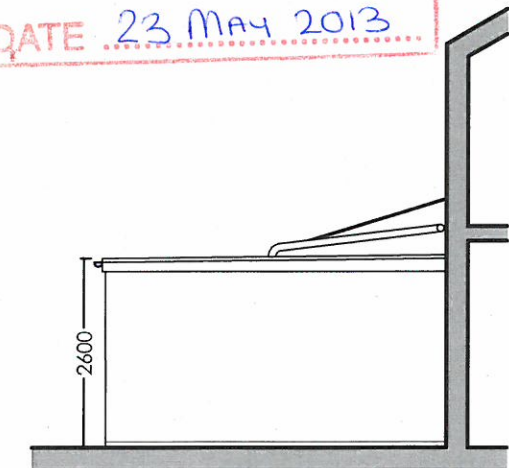

PROPOSED SIDE ELEVATION

91 Moorfield Avenue, Ramsgreave, Blackburn, BB1 9BX.		05/04/2013
Existing and Proposed Plans and Elevations		Job No. 032
1:100@A3		PL/01C