


Dimensions should not be scaled. All dimensions to be checked on site by the contractor before commencement of the relevant part of the work

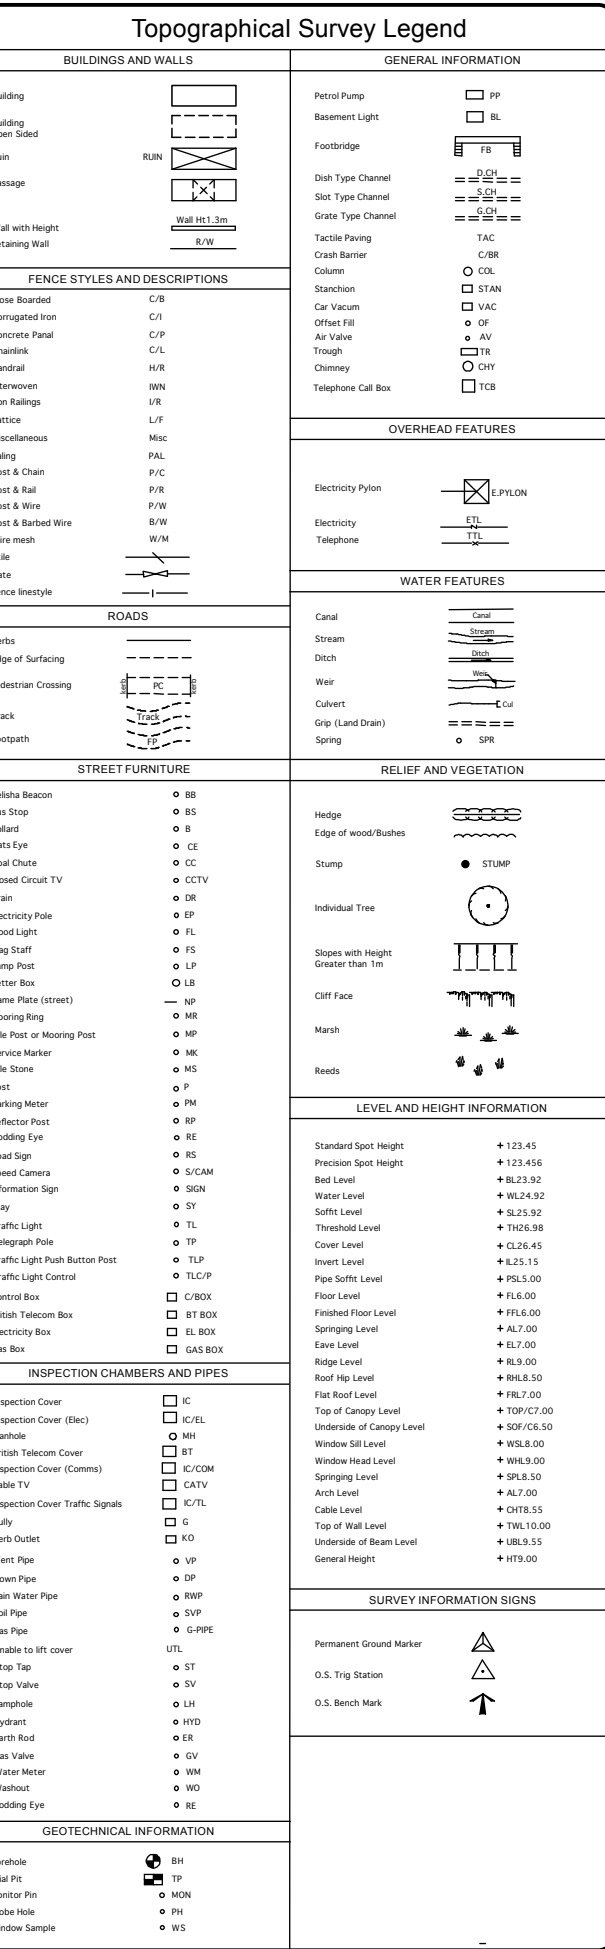

    	
Drawn By	Survey Date
Checked by BM 01/12/2011	NOV 2011 Scale 1 : 100
Drawing No 14062/1	Revision

Edisford Hall Farmhouse
Great Mitton

Drwg. No.: 1826.S.001 Rev.:-

Date: Dec '11 Scale: 1:100@A1

IWA Architects

Waterloo Mill, Waterloo Road, Clitheroe, Lancashire, BB7 1LR.

t: +44 (0) 1200 423487
f: +44 (0) 1200 458278
e: admin@iwarchitects.co.uk
w: www.iwarchitects.co.uk