


Dimensions should not be scaled. All dimensions to be checked on site by the contractor before commencement of the relevant part of the work

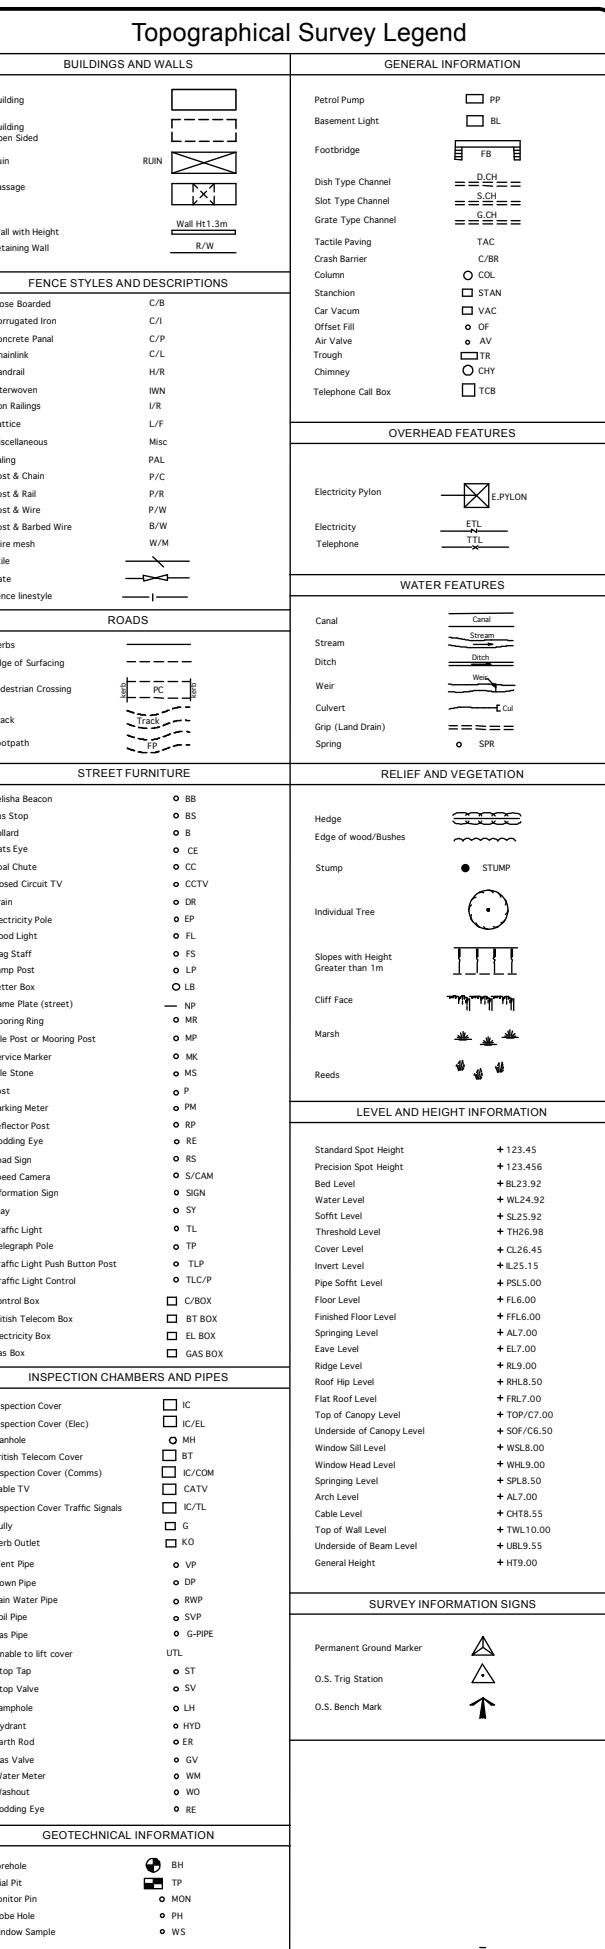







Drawing No	14062/1	Revision
------------	---------	----------

Edisford Hall Farmhouse
Great Mitton

Drwg. No.: 1826.P.003 Rev.: B

Date: Feb '12 Scale: 1:100@A1

IWA Architects

Waterloo Mill, Waterloo Road, Clitheroe, Lancashire, BB7 1LR.

t: + 44 (0) 1200 423487
f: + 44 (0) 1200 458278
e: admin@iwarclhitects.co.uk
w: www.iwarclhitects.co.uk

