
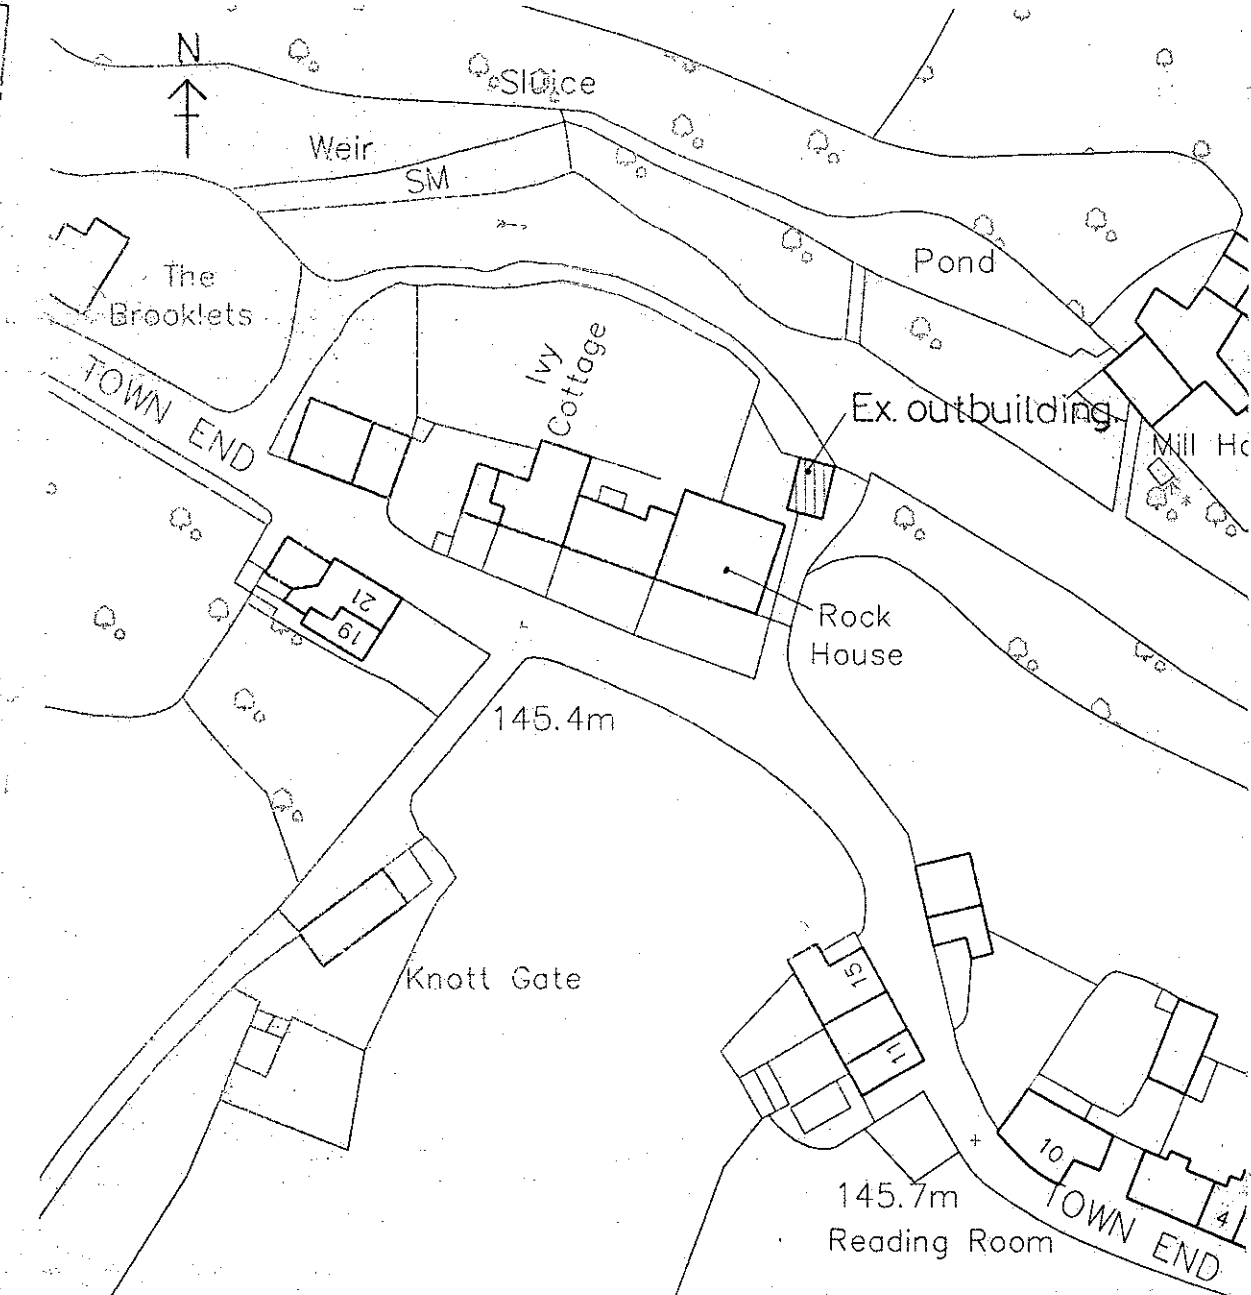
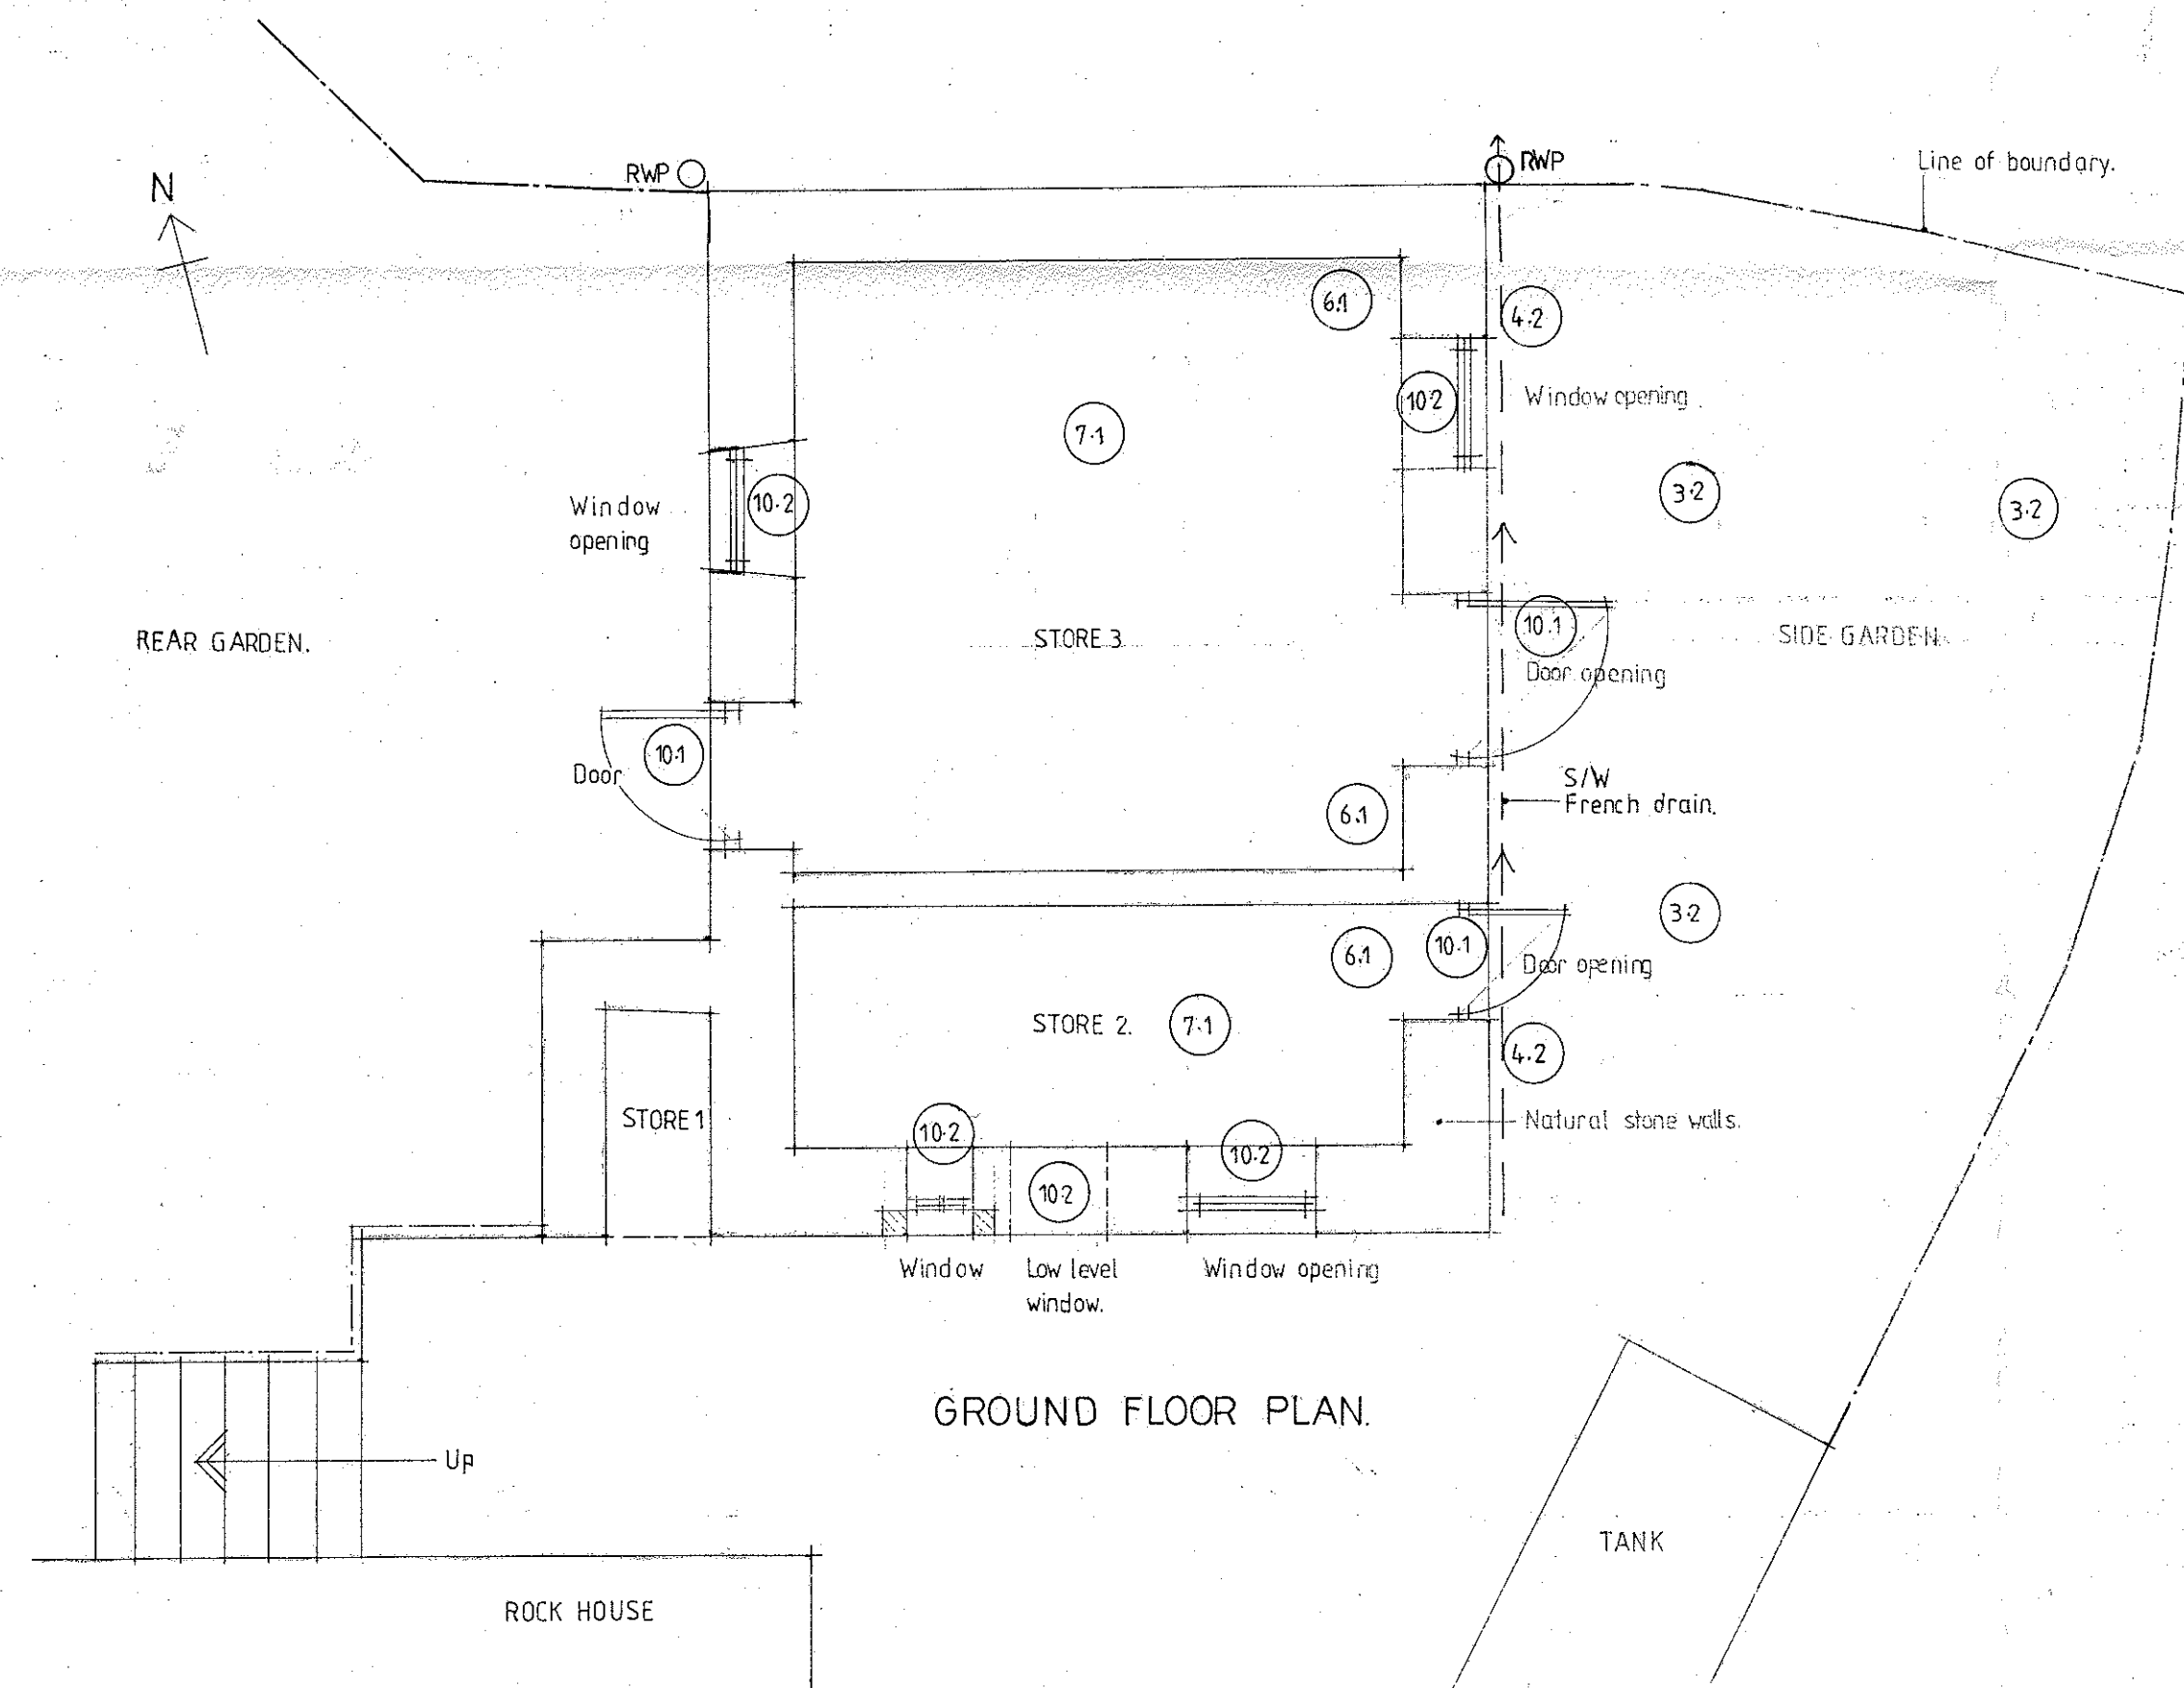


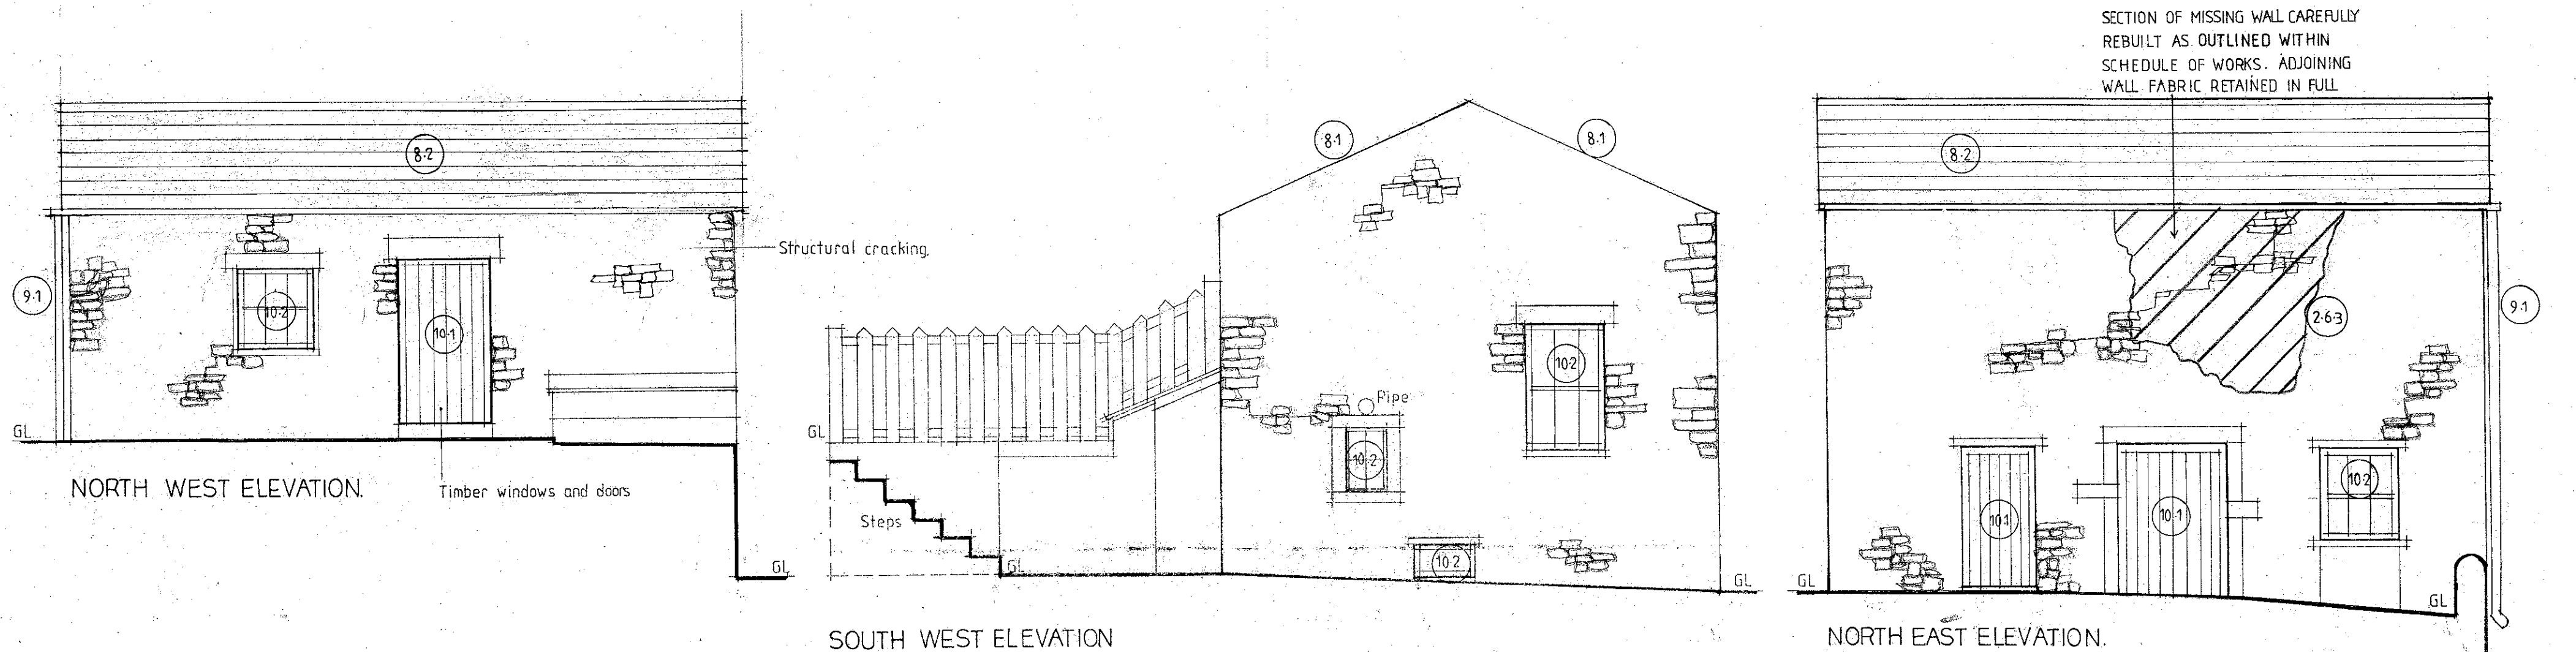

Client Slaidburn Estates.		
Job Title Proposed remedial work to outbuilding situated to North East of Rock House Town End Slaidburn Lancashire.		
Drawing Title BUILDING REGULATIONS: Proposed plans and elevations.		
20130368 P		
Scale 1:50	Date MAR 2013	Drawn PC
spa ARCHITECTS SUNDERLAND PEACOCK & ASSOCIATES LTD. HAZELMERE, PIMLICO ROAD, CLITHEROE, LANCASHIRE, BB7 2AG T 01200 423178 F 01200 427328 E info@sunderlandpeacock.com www.sunderlandpeacock.com		
4273 04		