


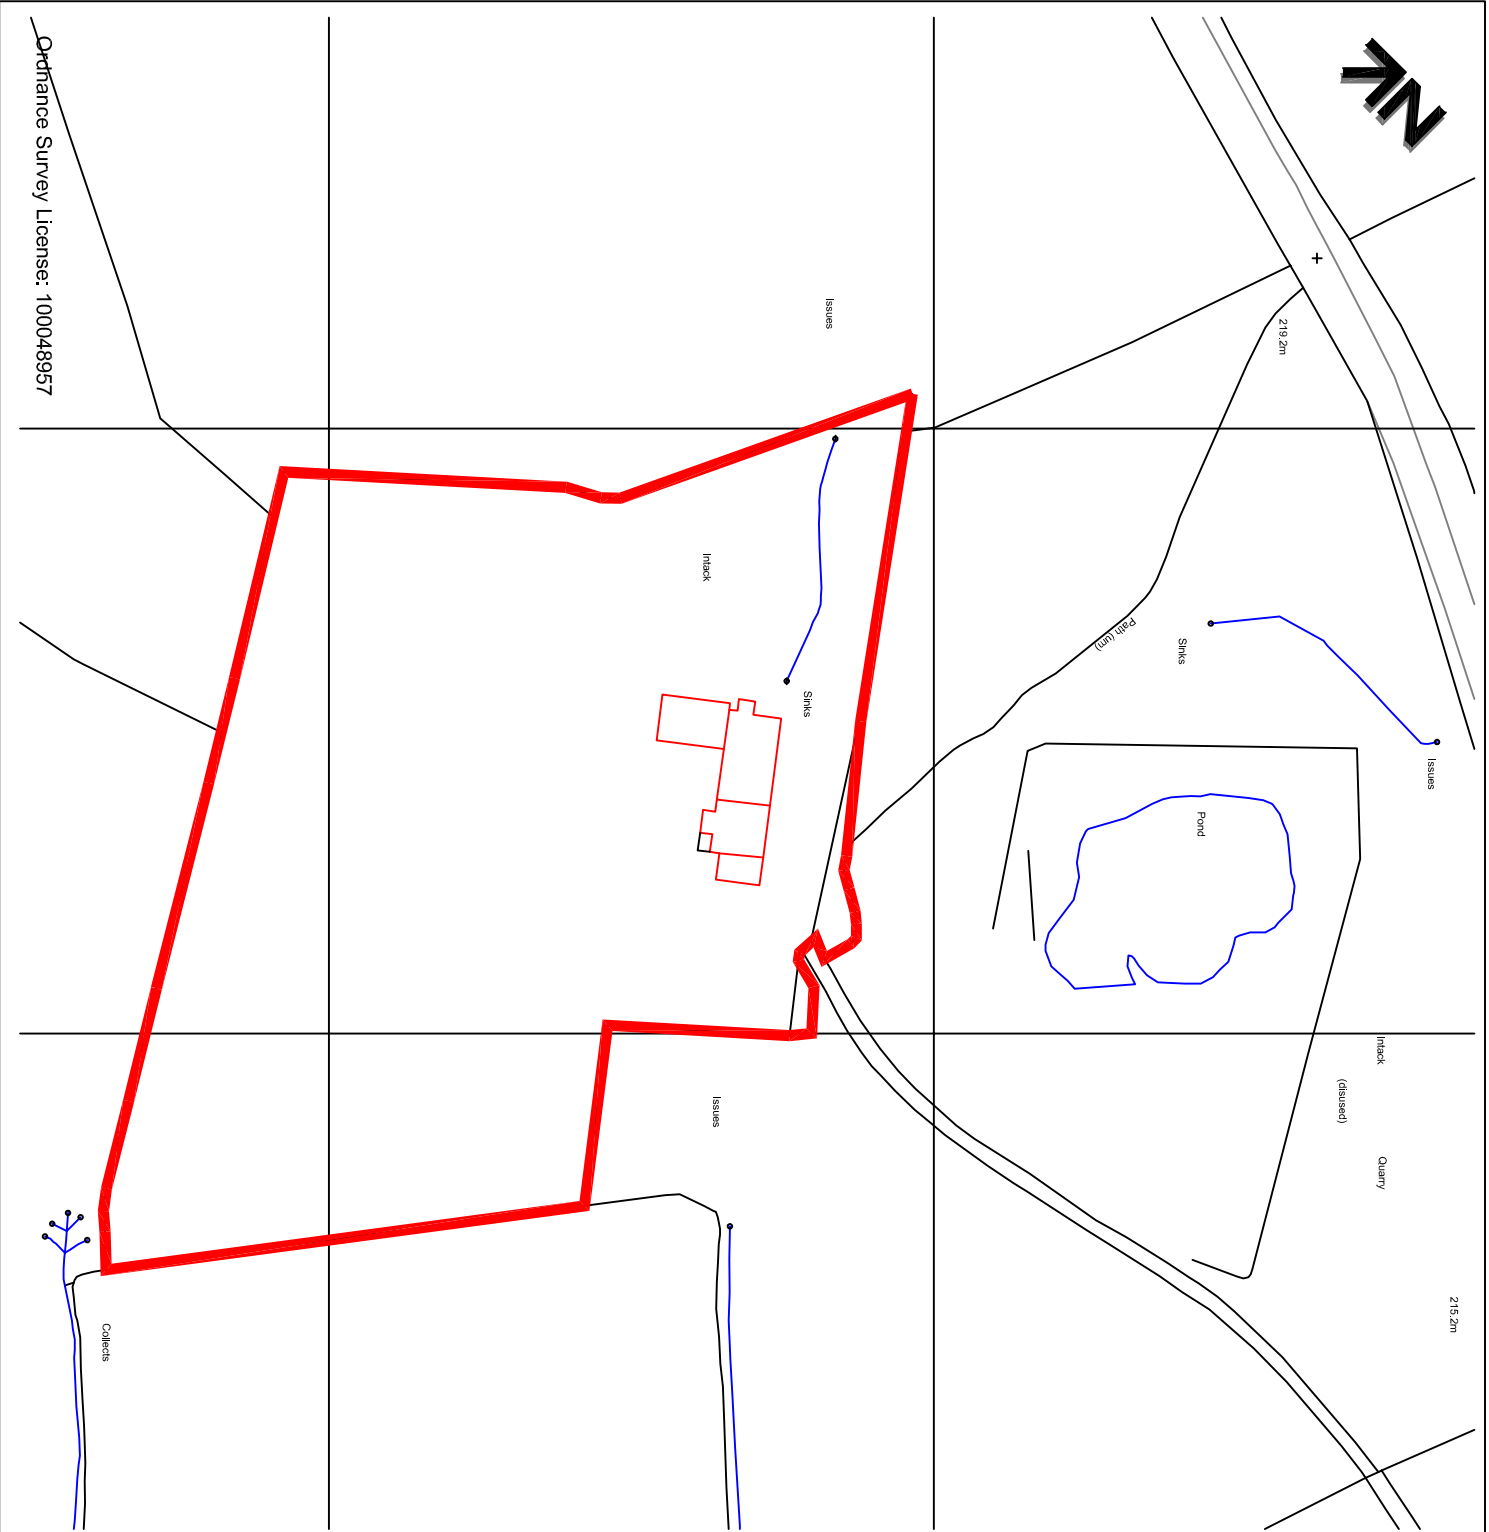

Ordnance Survey License: 100048957

no.	by	chk.	revision	date
-	-	-	-	-

Client

Mr and Mrs Algar

Job Title

Proposed Alterations and Extensions
Intack Farm
Old Clitheroe Road
Dutton
PR3 3YU

Drawing Title
Location Plan

Scale	Date	Drawn
1:1250@A4	Apr 2013	RBW

spa ARCHITECTS

SUNDERLAND PEACOCK & ASSOCIATES LTD.
HAZELMERE, PIMLICO ROAD, CLITHEROE
LANCASHIRE, BB7 2AG
T 01200 423178 F 01200 427328
E info@sunderlandpeacock.com
www.sunderlandpeacock.com



4368 - 00