



RIBBLE VALLEY
BOROUGH COUNCIL

15 APR 2013

FOR THE
ATTENTION OF

For office use only

Application No: 320130377 P

Date received

Fee paid £

Receipt No:

Council Offices, Church Walk, Clitheroe, Lancashire. BB7 2RA

Tel: 01200 425111

www.ribblevalley.gov.uk

Householder Application for Planning Permission for works or extension to a dwelling. Town and Country Planning Act 1990

You can complete and submit this form electronically via the Planning Portal by visiting www.planningportal.gov.uk/apply

Publication of applications on planning authority websites

Please note that the information provided on this application form and in supporting documents may be published on the Authority's website. If you require any further clarification, please contact the Authority's planning department.

Please complete using block capitals and black ink.

It is important that you read the accompanying guidance notes as incorrect completion will delay the processing of your application.

1. Applicant Name and Address

Title:	MR	First name:	NICK
Last name:	SUGDEN		
Company (optional):			
Unit:	House number:	87	House suffix:
House name:			
Address 1:	HIGHTER ROAD		
Address 2:			
Address 3:			
Town:	LONGRIDGE		
County:	LANCS.		
Country:			
Postcode:			

2. Agent Name and Address

Title:	MR	First name:	ALLAN
Last name:	LLOYD-HAYPOCK		
Company (optional):	ALH DESIGN SERVICES		
Unit:	House number:		House suffix:
House name:	BARLEY COTTAGE		
Address 1:	BREWERY STREET		
Address 2:			
Address 3:			
Town:	LONGRIDGE		
County:	LANCS		
Country:			
Postcode:	PR3 3NR		

3. Description of Proposed Works

Please describe the proposed works:

DEMOLITION OF EXISTING CONSERVATORY AND REPLACED WITH TWO STOREY REAR EXTENSION, REPLACEMENT WINDOWS & DOORS, ROOFING WORKS + INTERNAL REMODELLING

3. Description of Proposed Works (continued)

Has the work already started? ☐ Yes ☒ No

If Yes, please state when the work was started (DD/MM/YYYY):

(date must be pre-application submission)

Has the work already been completed? ☐ Yes ☒ No

If Yes, please state when the work was completed (DD/MM/YYYY):

(date must be pre-application submission)

4. Site Address Details

Please provide the full postal address of the application site.

Unit: House number: House suffix:

House name:

Address 1:

Address 2:

Address 3:

Town:

County:

Postcode (optional):

5. Pedestrian and Vehicle Access, Roads and Rights of Way

Is a new or altered vehicle access proposed to or from the public highway? ☐ Yes ☒ No

Is a new or altered pedestrian access proposed to or from the public highway? ☐ Yes ☒ No

Do the proposals require any diversions, extinguishments and/or creation of public rights of way? ☐ Yes ☒ No

If Yes to any questions, please show details on your plans or drawings and state the reference number(s) of the plan(s)/drawing(s):

6. Pre-application Advice

Has assistance or prior advice been sought from the local authority about this application? ☐ Yes ☒ No

If Yes, please complete the following information about the advice you were given. (This will help the authority to deal with this application more efficiently)

Please tick if the full contact details are not known, and then complete as much possible: ☐

Officer name:

Reference:

Date (DD MM YYYY): (must be pre-application submission)

Details of the pre-application advice received:

7. Trees and Hedges

Are there any trees or hedges on your own property or on adjoining properties which are within falling distance of your proposed development? ☐ Yes ☒ No

If Yes, please mark their position on a scaled plan and state the reference number of any plans or drawings:

Will any trees or hedges need to be removed or pruned in order to carry out your proposal? ☐ Yes ☐ No

If Yes, please show on your plans which trees by giving them numbers e.g. T1, T2 etc, state the reference number of the plan(s)/drawing(s) and indicate the scale.

8. Parking

Will the proposed works affect existing car parking arrangements? ☐ Yes ☒ No

If Yes, please describe:

9. Authority Employee / Member

With respect to the Authority, I am:

- (a) a member of staff
(b) an elected member
(c) related to a member of staff
(d) related to an elected member

Do any of these statements apply to you? ☐ Yes ☒ No

If Yes, please provide details of the name, relationship and role

10. Materials

If applicable, please state what materials are to be used externally. Include type, colour and name for each material:

	Existing (where applicable)	Proposed	Not applicable	Don't Know
Walls	WHITE RENDERED	RE-RENDERED WITH 'K' TYPE RENDER OR EQUAL APPROVED	☐	☐
Roof	PROFILED TILES.	REPLACED WITH SMOOTH SLATE TILE TO BE APPROVED	☐	☐
Windows	UPVC WHITE.	REPLACED WITH ALUMINIUM GREY POWDER COATED.	☐	☐
Doors	UPVC WHITE	REPLACED WITH GREY POWDER COATED.	☐	☐
Boundary treatments (e.g. fences, walls)			☐	☐
Vehicle access and hard-standing			☐	☐
Lighting			☐	☐
Others (please specify)			☐	☐

Are you supplying additional information on submitted plan(s)/drawing(s)/design and access statement?

☒ Yes

☐ No

If Yes, please state references for the plan(s)/drawing(s)/design and access statement:

LOCATION PLAN, EXISTING FLOOR PLANS, EXISTING ELEVATIONS
PROPOSED FLOOR PLANS, PROPOSED ELEVATIONS

11. Ownership Certificates

320130377P

One Certificate A, B, C, or D, must be completed, together with the Agricultural Holdings Certificate with this application form**CERTIFICATE OF OWNERSHIP - CERTIFICATE A****Town and Country Planning (Development Management Procedure) (England) Order 2010 Certificate under Article 12**

I certify/ The applicant certifies that on the day 21 days before the date of this application nobody except myself/ the applicant was the owner (*owner is a person with a freehold interest or leasehold interest with at least 7 years left to run*) of any part of the land or building to which the application relates

Signed - Applicant:

Or signed - Agent:

Date (DD/MM/YYYY):

CERTIFICATE OF OWNERSHIP - CERTIFICATE B**Town and Country Planning (Development Management Procedure) (England) Order 2010 Certificate under Article 12**

I certify/ The applicant certifies that I have/ the applicant has given the requisite notice to everyone else (as listed below) who, on the day 21 days before the date of this application, was the owner (*owner is a person with a freehold interest or leasehold interest with at least 7 years left to run*) of any part of the land or building to which this application relates.

Name of Owner	Address	Date Notice Served

Signed - Applicant:

Or signed - Agent:

Date (DD/MM/YYYY):

CERTIFICATE OF OWNERSHIP - CERTIFICATE C**Town and Country Planning (Development Management Procedure) (England) Order 2010 Certificate under Article 12**

I certify/ The applicant certifies that:

- Neither Certificate A or B can be issued for this application
- All reasonable steps have been taken to find out the names and addresses of the other owners (*owner is a person with a freehold interest or leasehold interest with at least 7 years left to run*) of the land or building, or of a part of it, but I have/ the applicant has been unable to do so.

The steps taken were:

Name of Owner	Address	Date Notice Served

Notice of the application has been published in the following newspaper (circulating in the area where the land is situated):

On the following date (which must not be earlier than 21 days before the date of the application):

Signed - Applicant:

Or signed - Agent:

Date (DD/MM/YYYY):

11. Ownership Certificates (continued)**CERTIFICATE OF OWNERSHIP - CERTIFICATE D****Town and Country Planning (Development Management Procedure) (England) Order 2010 Certificate under Article 12**

I certify/ The applicant certifies that:

- Certificate A cannot be issued for this application
- All reasonable steps have been taken to find out the names and addresses of everyone else who, on the day 21 days before the date of this application, was the owner (*owner is a person with a freehold interest or leasehold interest with at least 7 years left to run*) of any part of the land to which this application relates, but I have/ the applicant has been unable to do so.

The steps taken were:

--

Notice of the application has been published in the following newspaper (circulating in the area where the land is situated):

--

On the following date (which must not be earlier than 21 days before the date of the application):

--

Signed - Applicant:

--

Or signed - Agent:

--

Date (DD/MM/YYYY):

--

12. Agricultural Land Declaration**AGRICULTURAL LAND DECLARATION****Town and Country Planning (Development Management Procedure) (England) Order 2010 Certificate under Article 12**

Agricultural Land Declaration - You Must Complete Either A or B

(A) None of the land to which the application relates is, or is part of, an agricultural holding

Signed - Applicant:

--

Or signed - Agent:

<i>A. Thompson</i>

Date (DD/MM/YYYY):

07/04/2018

(B) I have/ The applicant has given the requisite notice to every person other than myself/ the applicant who, on the day 21 days before the date of this application, was a tenant of an agricultural holding on all or part of the land to which this application relates, as listed below:

Name of Tenant	Address	Date Notice Served

Signed - Applicant:

--

Or signed - Agent:

--

Date (DD/MM/YYYY):

--

13. Planning Application Requirements - Checklist

Please read the following checklist to make sure you have sent all the information in support of your proposal. Failure to submit all information required will result in your application being deemed invalid. It will not be considered valid until all information required by the Local Planning Authority has been submitted.

The original and 3 copies of a completed and dated application form:



The original and 3 copies of a plan which identifies the land to which the application relates drawn to an identified scale and showing the direction of North:



The original and 3 copies of other plans and drawings or information necessary to describe the subject of the application:



The original and 3 copies of a design and access statement if proposed works fall within a conservation area or World Heritage Site, or relate to a Listed Building:



The correct fee:



The original and 3 copies of the completed, dated Ownership Certificate (A, B, C or D - as applicable):



The original and 3 copies of the completed, dated Article 12 Certificate (Agricultural Holdings):



14. Declaration

I/we hereby apply for planning permission/consent as described in this form and the accompanying plans/drawings and additional information.

Signed - Applicant:

Or signed - Agent:

Date (DD/MM/YYYY):

(date cannot be pre-application)

15. Applicant Contact Details

Telephone numbers

Country code: National number: Extension number:

Country code: Mobile number (optional):

Country code: Fax number (optional):

Email address (optional):

16. Agent Contact Details

Telephone numbers

Country code: National number: Extension number:

Country code: Mobile number (optional):

Country code: Fax number (optional):

Email address (optional):

17. Site Visit

Can the site be seen from a public road, public footpath, bridleway or other public land?

☒ Yes

☐ No

If the planning authority needs to make an appointment to carry out a site visit, whom should they contact? (Please select only one)

☒ Agent

☐ Applicant

☐ Other (if different from the agent/applicant's details)


If Other has been selected, please provide:

Contact name:

Telephone number:


Email address:

320130377P

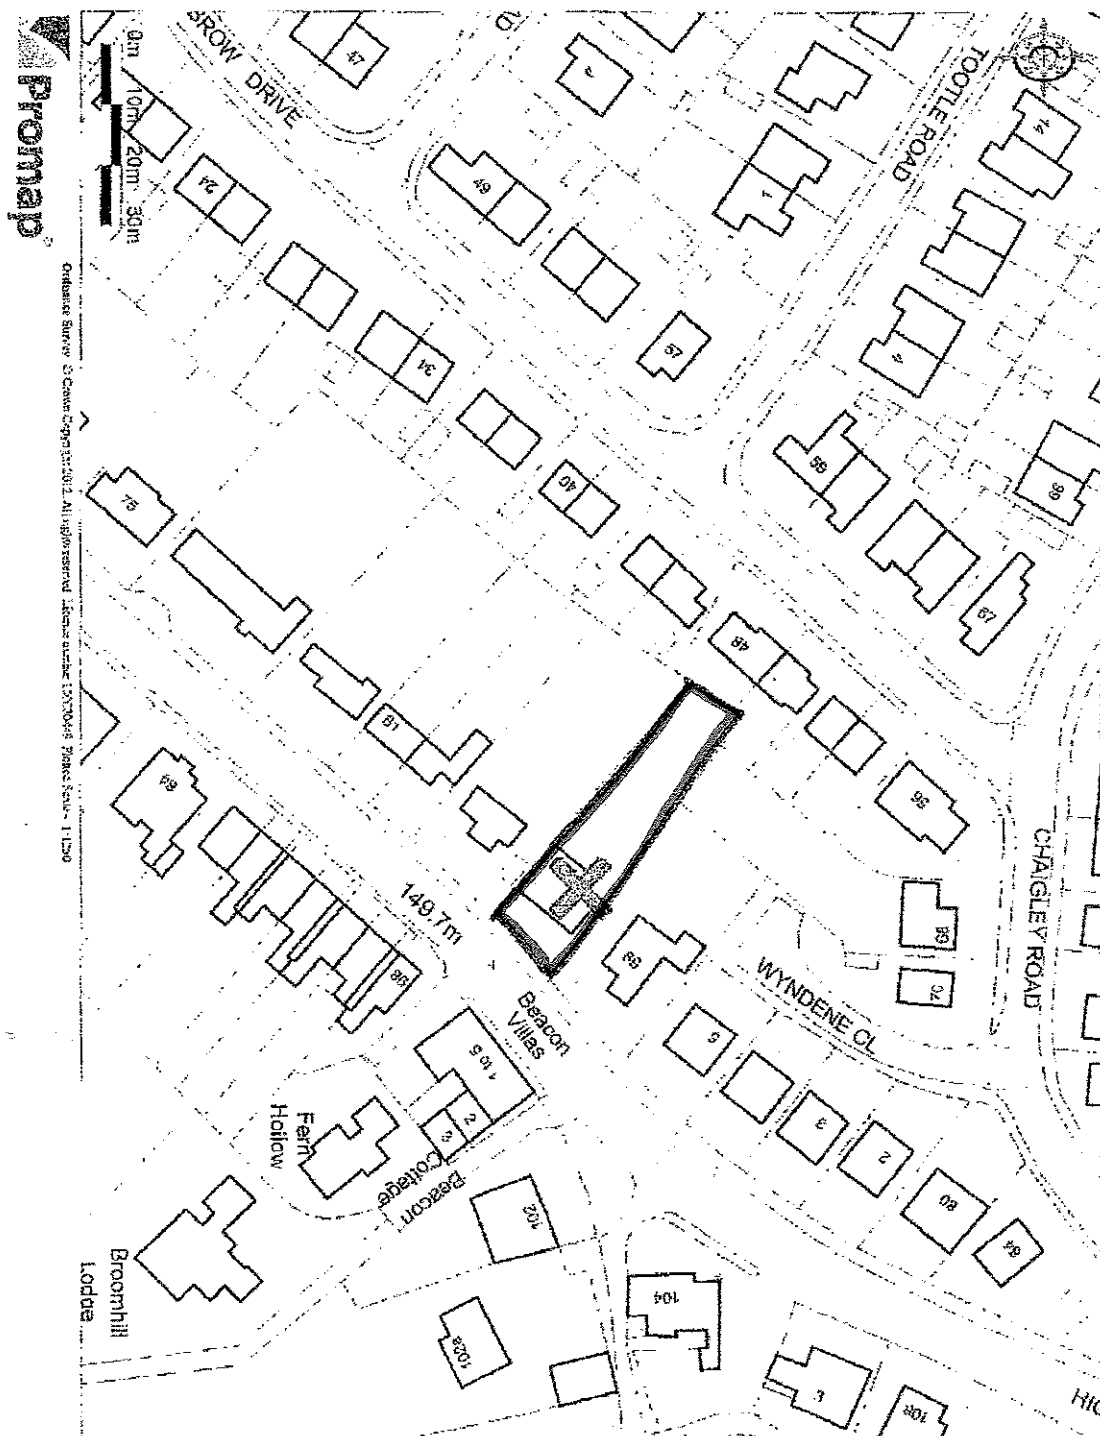


NOTES
 THIS DRAWING IS TO BE READ IN CONJUNCTION WITH ALL OTHER DRAWINGS FOR THIS PROJECT.
 ALL LEVELS AND DIMENSIONS ARE TO BE CHECKED ON SITE BY THE CONTRACTOR, PRIOR TO
 PLACING ORDERS OR COMMENCING ANY OF THE RELEVANT WORKS.
 ALL DIMENSIONS ARE IN MILLIMETRES UNLESS STATED OTHERWISE.
 ANY DISCREPANCIES BETWEEN THE INFORMATION SHOWN ON THE PLAN AND THAT FOUND ON
 SITE ARE TO BE REPORTED TO THE DESIGNER IMMEDIATELY.

320130377P

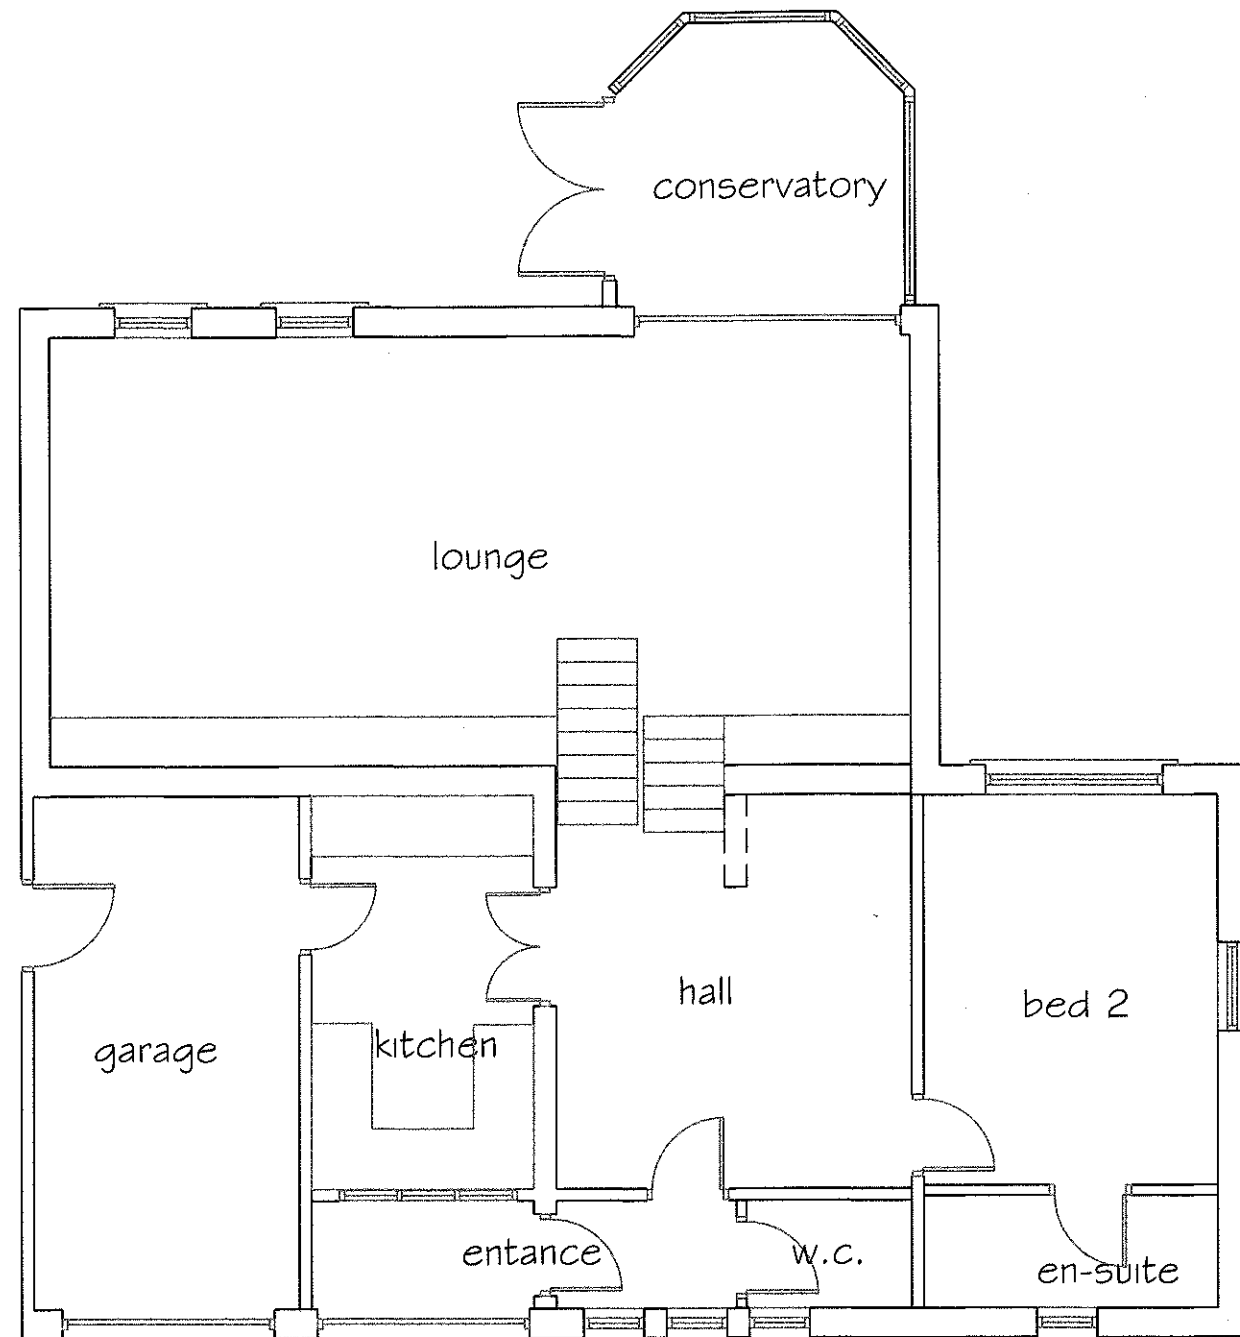

GROUND FLOOR PLAN

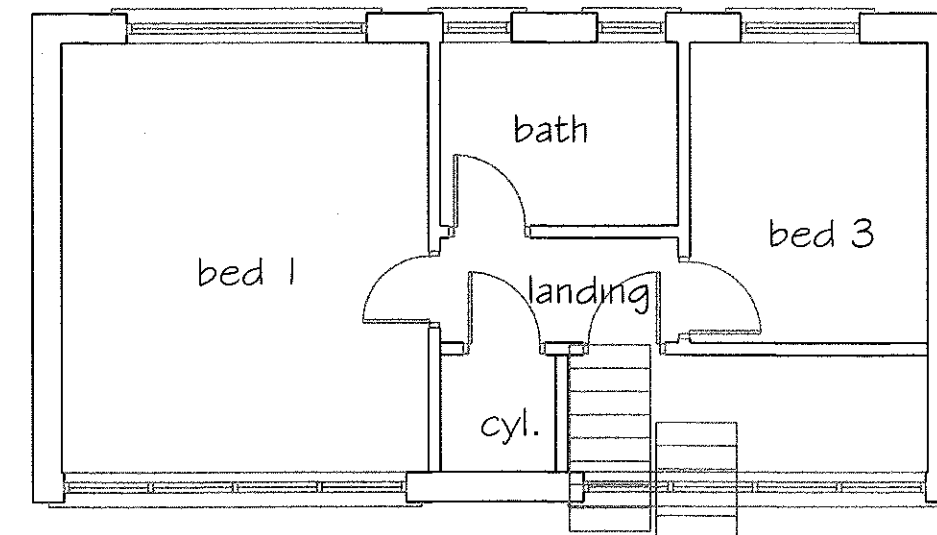

FIRST FLOOR PLAN

Rev.	Date	Description
A.L.H. Design Services		
Barley Cottage, Brewery Street, Longridge, Lancs		
PR3 3NB, Tel & Fax : (01772) 785719		


Client
 Mr & Mrs N. Sugden,
 87 Higher Road,
 Longridge
 Nr Preston,
 Lancs.

Job/Scheme Title
 DEMOLITION OF EXISTING
 CONSERVATORY ERECTION OF
 TWO STOREY REAR EXTENSION
 AND AND INTERNAL ALTERATIONS


Drawing Title
 EXISTING FLOOR PLANS

Job/Scheme Number		Drawing Number	
0403/93		Drawing No 01	
Scale	Date	Drawn	Checked
1/100th	Apr 13	a.t.l-h.	

NOTES
THIS DRAWING IS TO BE READ IN CONJUNCTION WITH ALL OTHER DRAWINGS FOR THIS PROJECT.
ALL LEVELS AND DIMENSIONS ARE TO BE CHECKED ON SITE BY THE CONTRACTOR, PRIOR TO
PLACING ORDERS OR COMMENCING ANY OF THE RELEVANT WORKS.
ALL DIMENSIONS ARE IN MILLIMETRES UNLESS STATED OTHERWISE.
ANY DISCREPANCIES BETWEEN THE INFORMATION SHOWN ON THE PLAN AND THAT FOUND ON
SITE ARE TO BE REPORTED TO THE DESIGNER IMMEDIATELY.

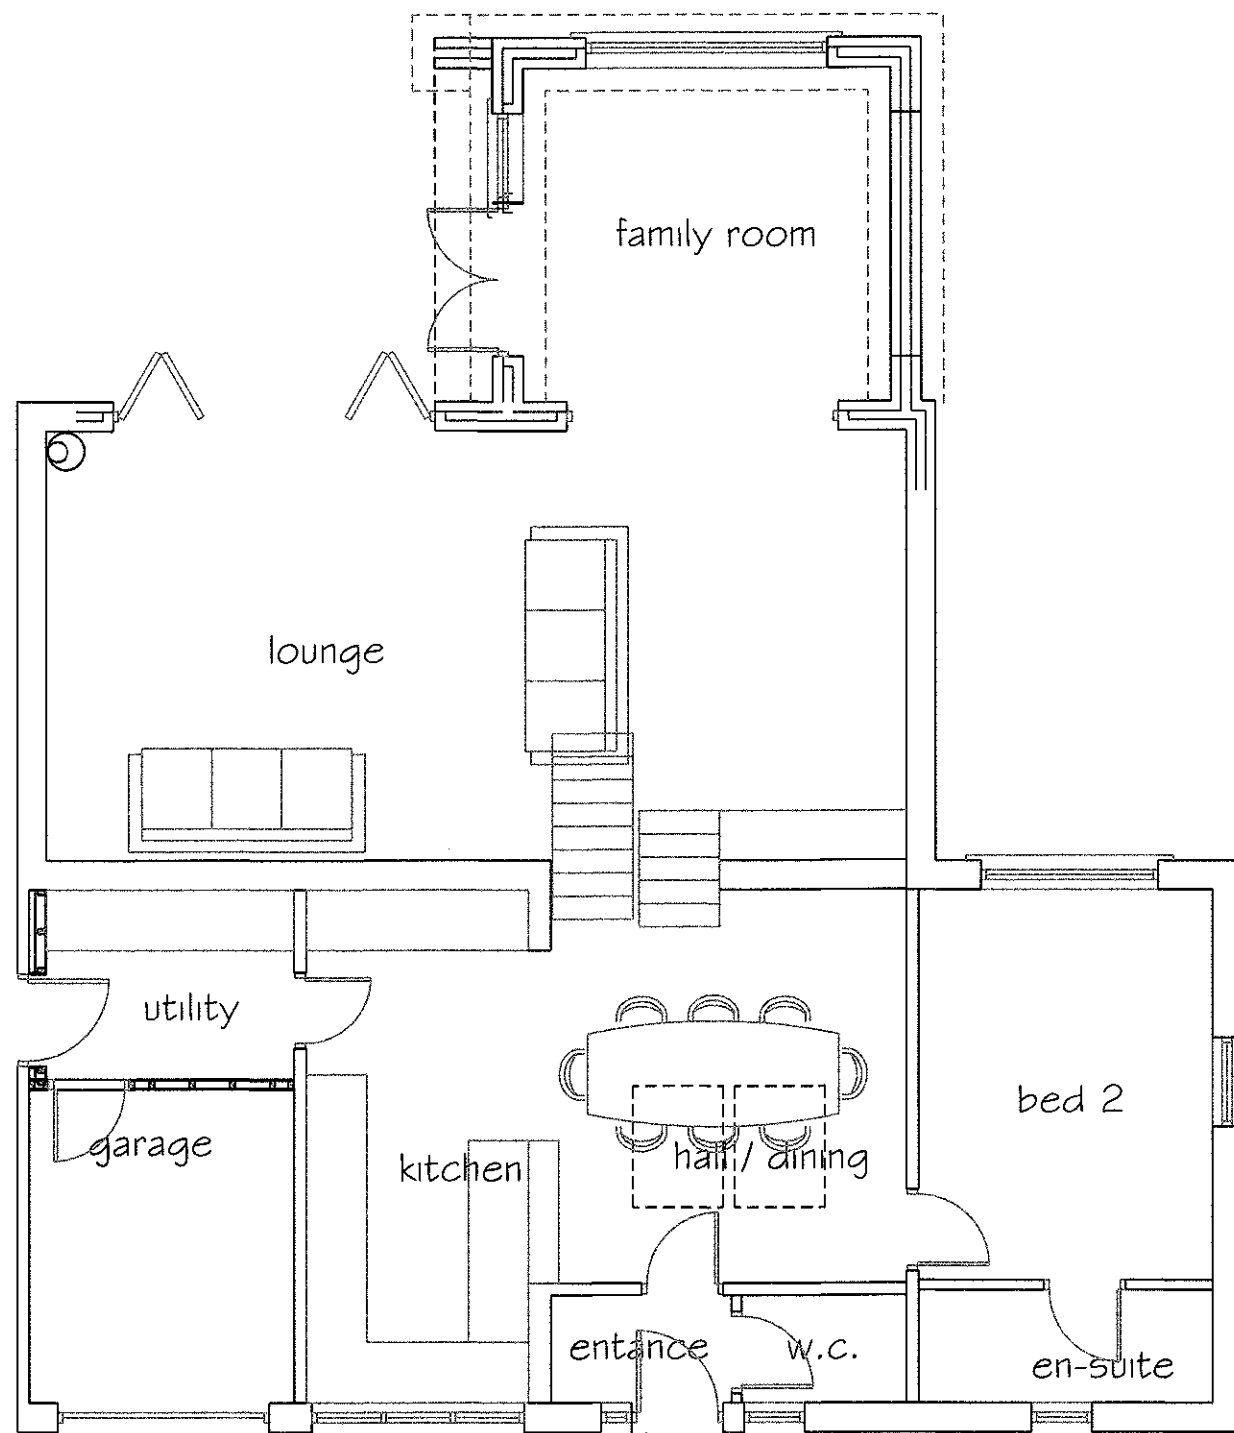

GROUND FLOOR PLAN

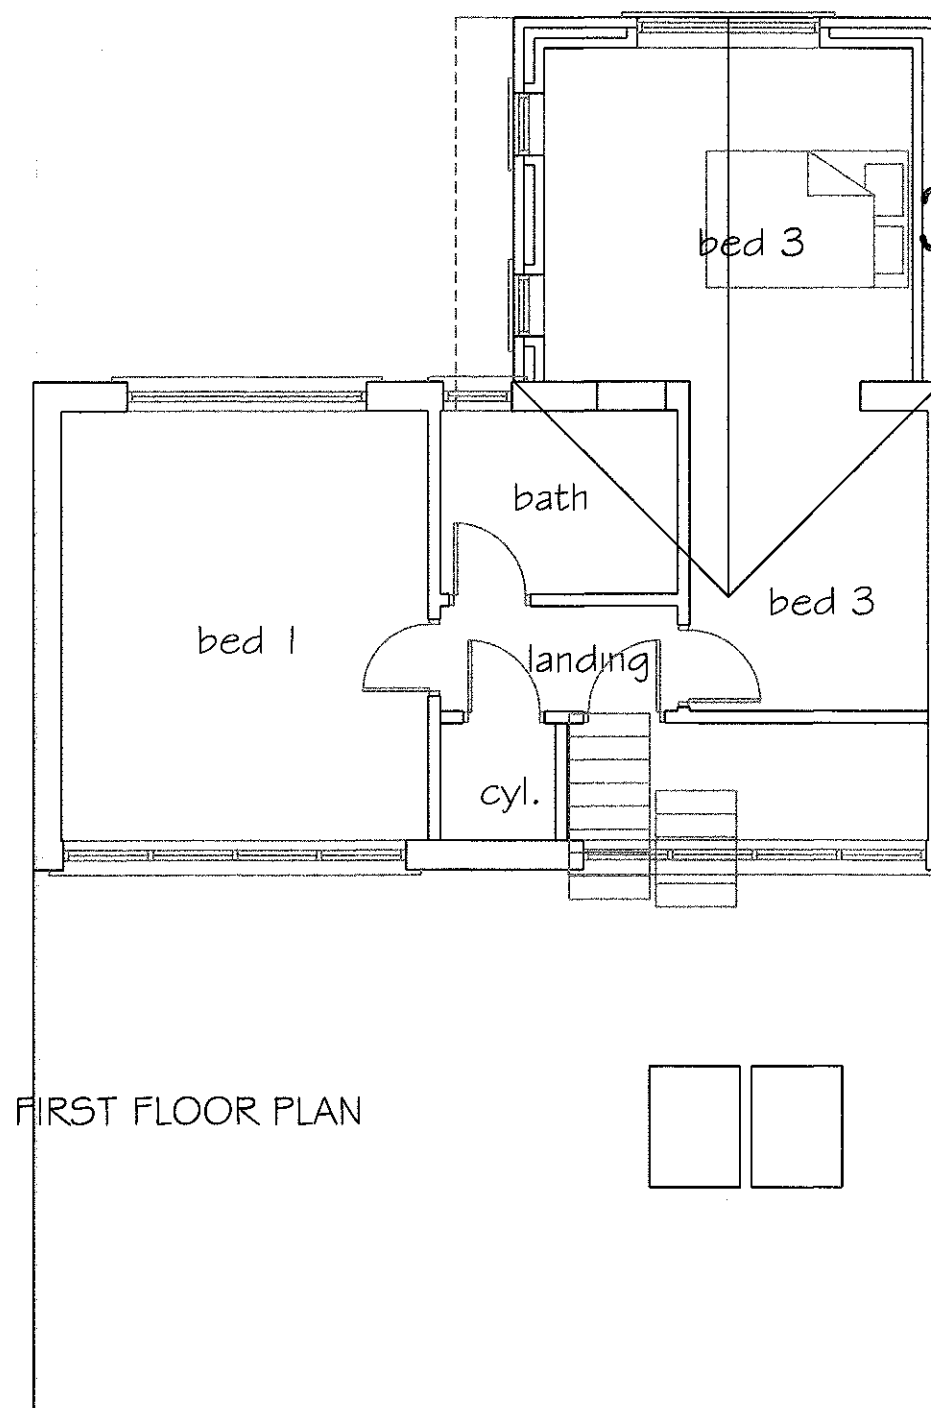

FIRST FLOOR PLAN

3 20130377 P

- E 28.03.13 intl amendments to suit client
- D 25.03.13 two storey ext. added
- C 07.08.12 decking omitted for clarity
- B 11.07.12 alts to suit client
- A 29.06.12 alts to suit client

Rev.	Date	Description
------	------	-------------

A.L.H. Design Services
Barley Cottage, Brewery Street, Longridge, Lanc
PR3 3NB, Tel & Fax : (01772) 785719


Client	Job/Scheme Title
Mr & Mrs N. Sugden, 87 Higher Road, Longridge Nr Preston, Lancs.	DEMOLITION OF EXISTING CONSERVATORY ERECTION OF TWO STOREY REAR EXTENSION AND AND INTERNAL ALTERATIONS

Drawing Title
PROPOSED FLOOR PLANS


Job/Scheme Number		Drawing Number	
0403/93		Drawing No 10E	
Scale	Date	Drawn	Checked
1/100th	Apr 13	a.t.l-h.	

NOTES
THIS DRAWING IS TO BE READ IN CONJUNCTION WITH ALL OTHER DRAWINGS FOR THIS PROJECT.
ALL LEVELS AND DIMENSIONS ARE TO BE CHECKED ON SITE BY THE CONTRACTOR, PRIOR TO
PLACING ORDERS OR COMMENCING ANY OF THE RELEVANT WORKS.
ALL DIMENSIONS ARE IN MILLIMETRES UNLESS STATED OTHERWISE.
ANY DISCREPANCIES BETWEEN THE INFORMATION SHOWN ON THE PLAN AND THAT FOUND ON
SITE ARE TO BE REPORTED TO THE DESIGNER IMMEDIATELY.


320130377P

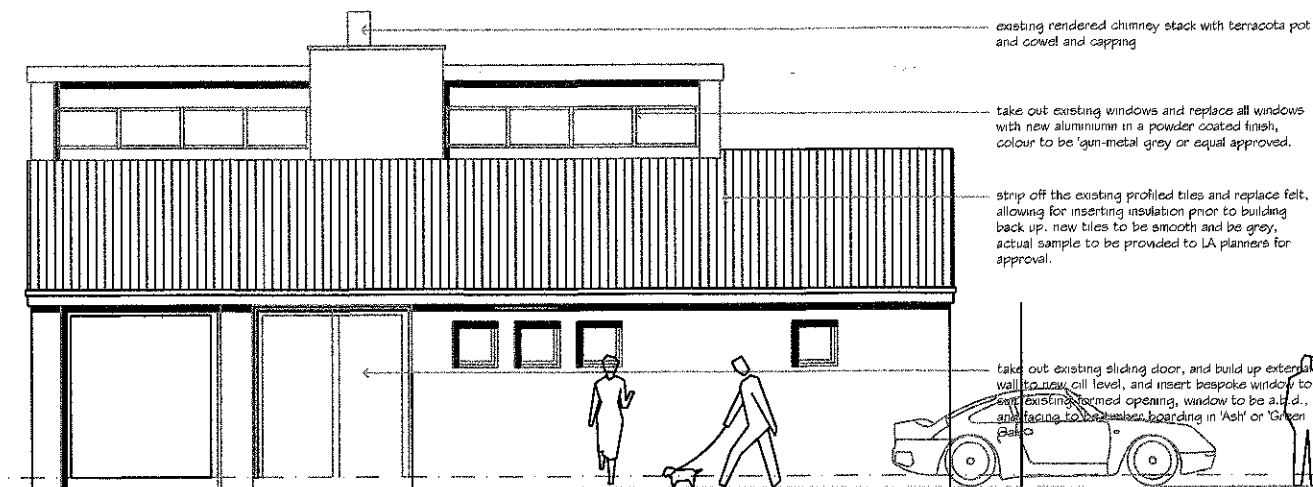


FRONT ELEVATION

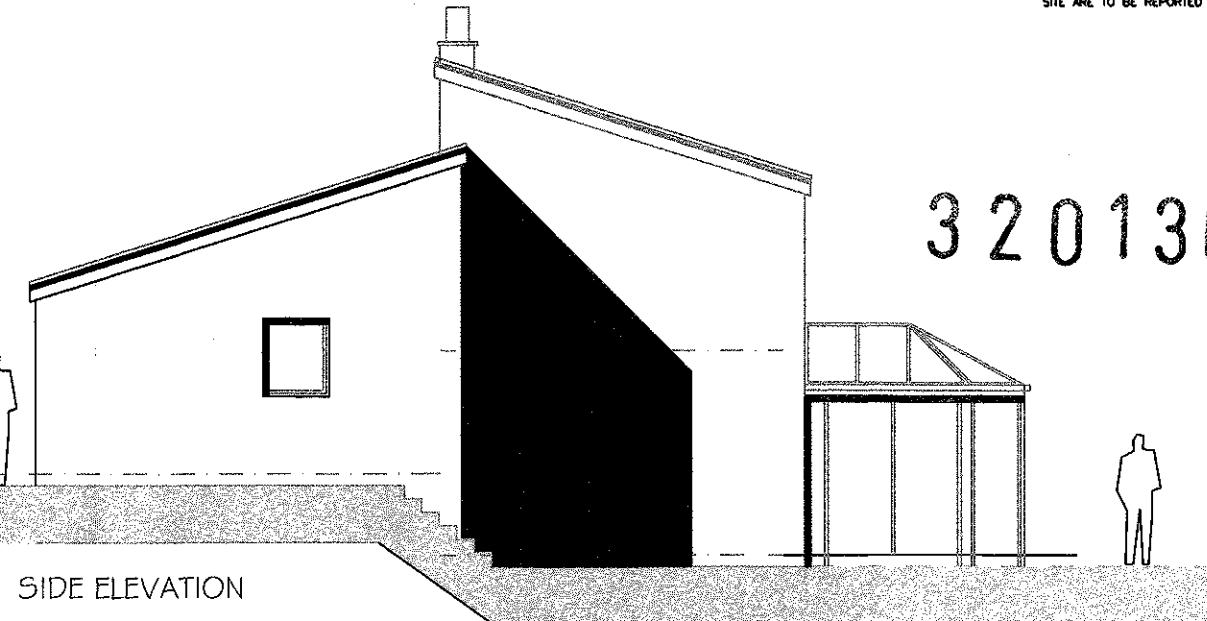

SIDE ELEVATION

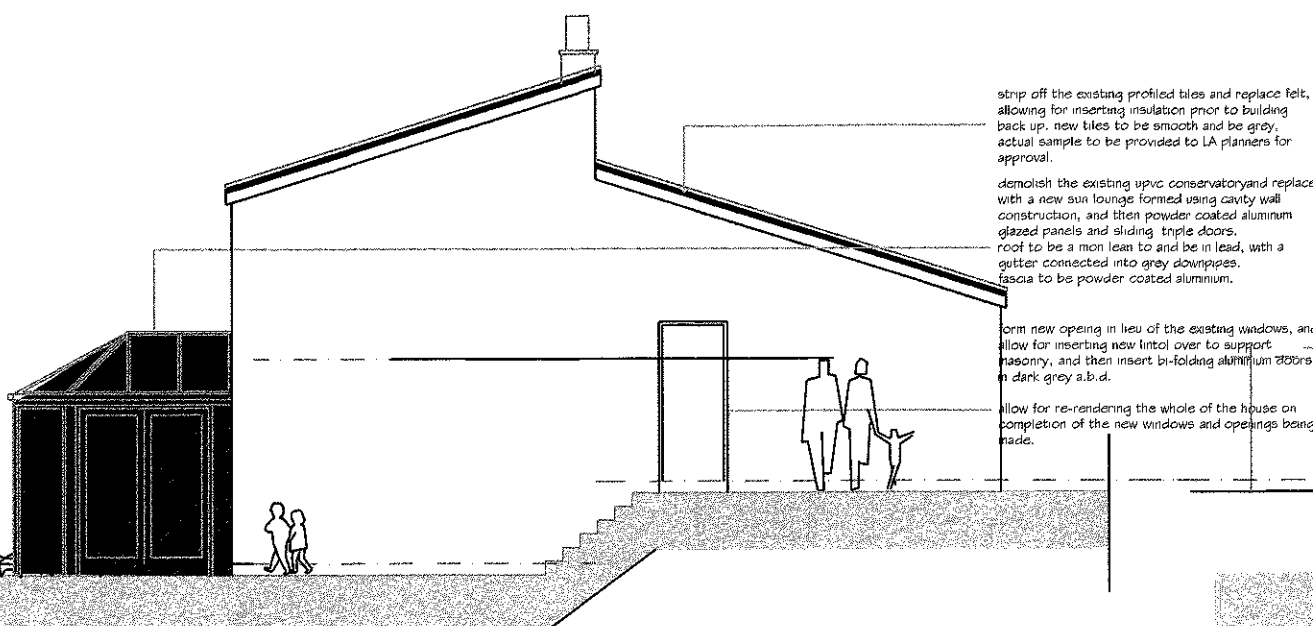

SIDE ELEVATION

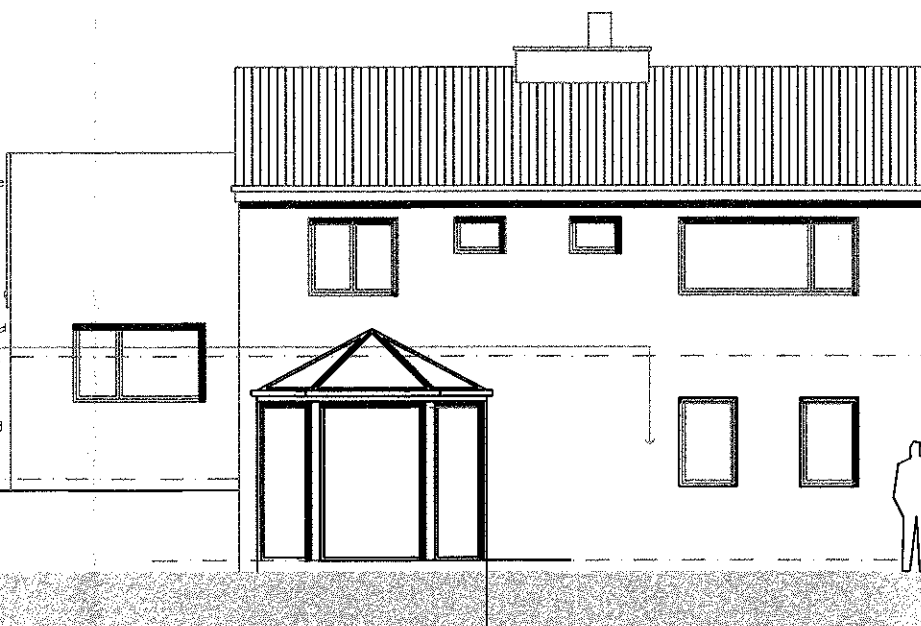

REAR ELEVATION

Rev.	Date	Description
------	------	-------------

A.L.H. Design Services
Barley Cottage, Brewery Street, Longridge, Lancs
PR3 3NB, Tel & Fax : (01772) 785719

Client

Mr & Mrs N. Sugden,
87 Higher Road,
Longridge
Nr Preston,
Lancs.

Job/Scheme Title

DEMOLITION OF EXISTING
CONSERVATORY ERECTION OF
TWO STOREY REAR EXTENSION
AND AND INTERNAL ALTERATIONS

Drawing Title

EXISTING ELEVATIONS


Job/Scheme Number	Drawing Number
-------------------	----------------

0403/93 Drawing No 05


Scale	Date	Drawn	Checked
-------	------	-------	---------

1/100th Apr 13 a.t.l-h.


NOTES
THIS DRAWING IS TO BE READ IN CONJUNCTION WITH ALL OTHER DRAWINGS FOR THIS PROJECT.
ALL LEVELS AND DIMENSIONS ARE TO BE CHECKED ON SITE BY THE CONTRACTOR, PRIOR TO
PLACING ORDERS OR COMMENCING ANY OF THE RELEVANT WORKS.
ALL DIMENSIONS ARE IN MILLIMETRES UNLESS STATED OTHERWISE.
ANY DISCREPANCIES BETWEEN THE INFORMATION SHOWN ON THE PLAN AND THAT FOUND ON
SITE ARE TO BE REPORTED TO THE DESIGNER IMMEDIATELY.

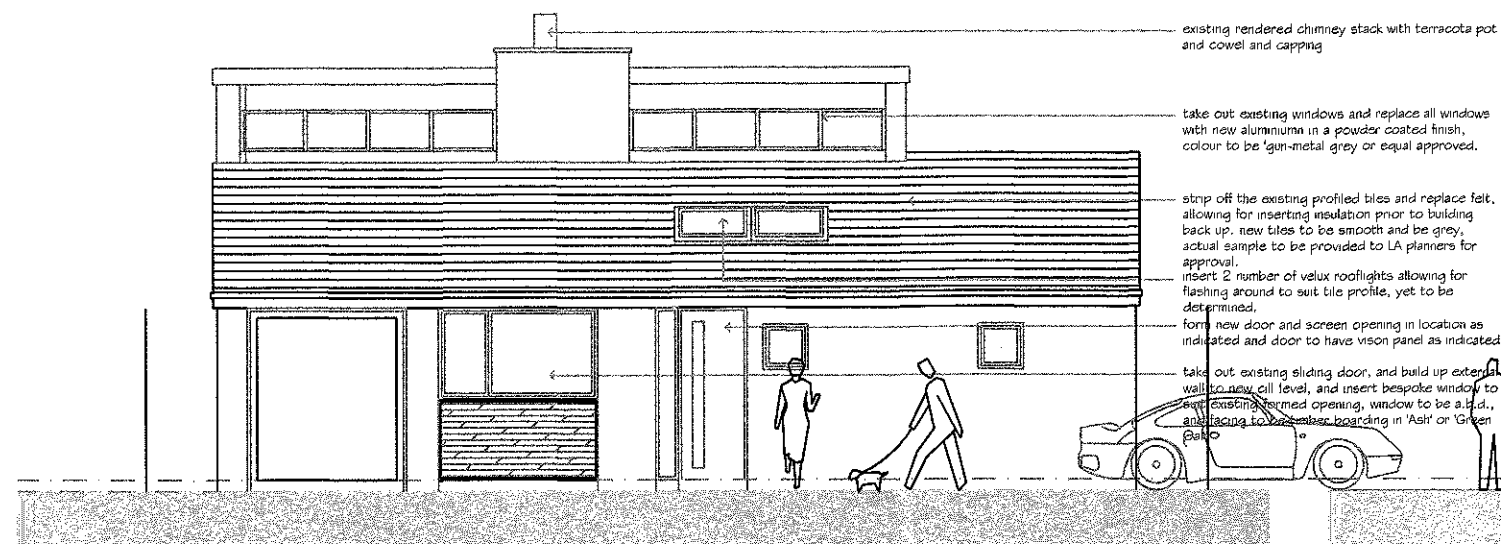

FRONT ELEVATION

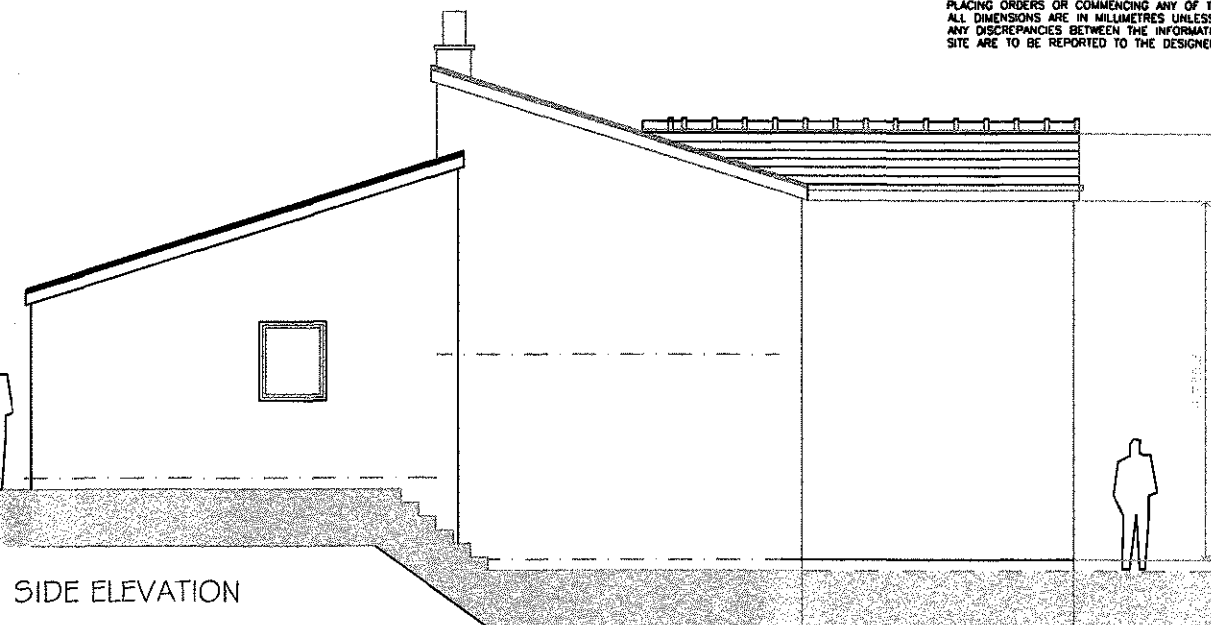

SIDE ELEVATION

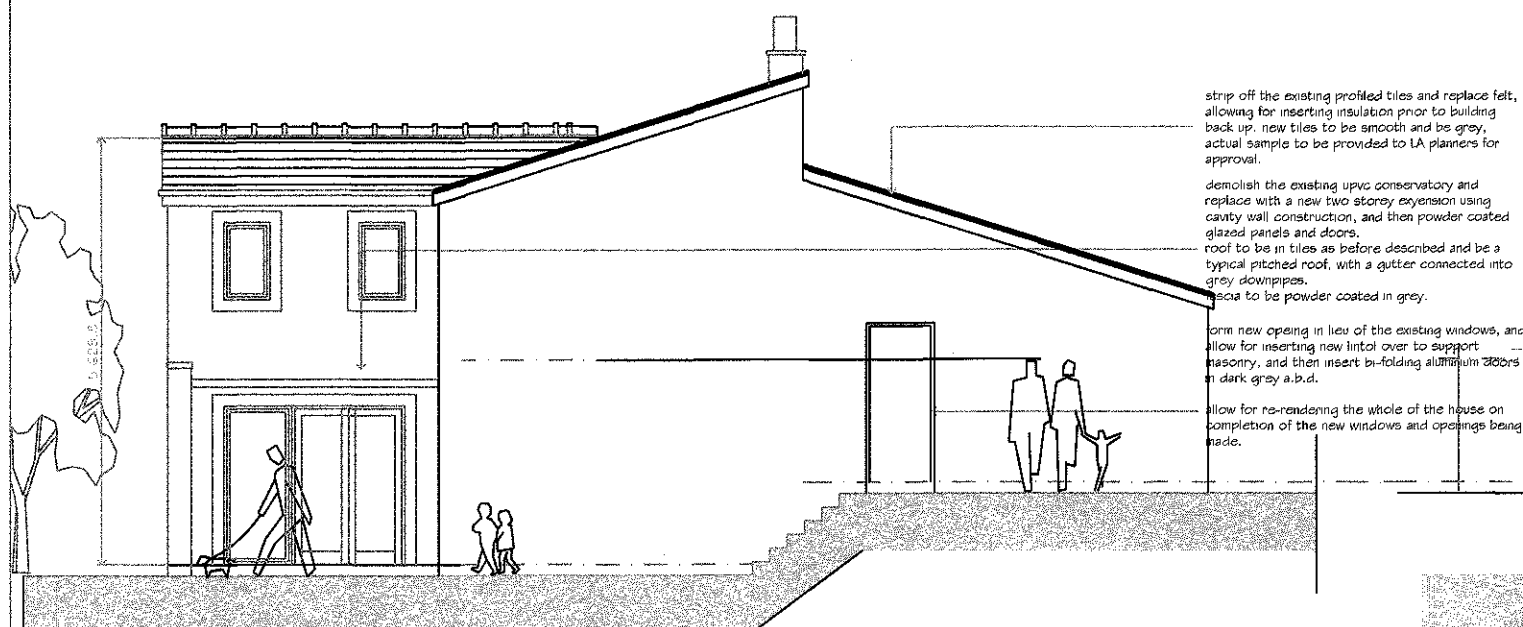

SIDE ELEVATION



REAR ELEVATION

320130377P

C Apr 13 alts to suit client
B Mar 13 extension amended
A Aug 12 timber panelling removed

Rev.	Date	Description
------	------	-------------

A.L.H. Design Services
Barley Cottage, Brewery Street, Longridge, Lancs
PR3 3NB, Tel & Fax : (01772) 785719

Client

Mr & Mrs N. Sugden,
87 Higher Road,
Longridge
Nr Preston,
Lancs.

Job/Scheme Title

DEMOLITION OF EXISTING
CONSERVATORY ERECTION OF
TWO STOREY REAR EXTENSION
AND AND INTERNAL ALTERATIONS

Drawing Title

PROPOSED ELEVATIONS

Job/Scheme Number		Drawing Number	
0403/93		Drawing No 1	
Scale	Date	Drawn	Checked
1/100th	Apr 13	a.t.l-h.	