
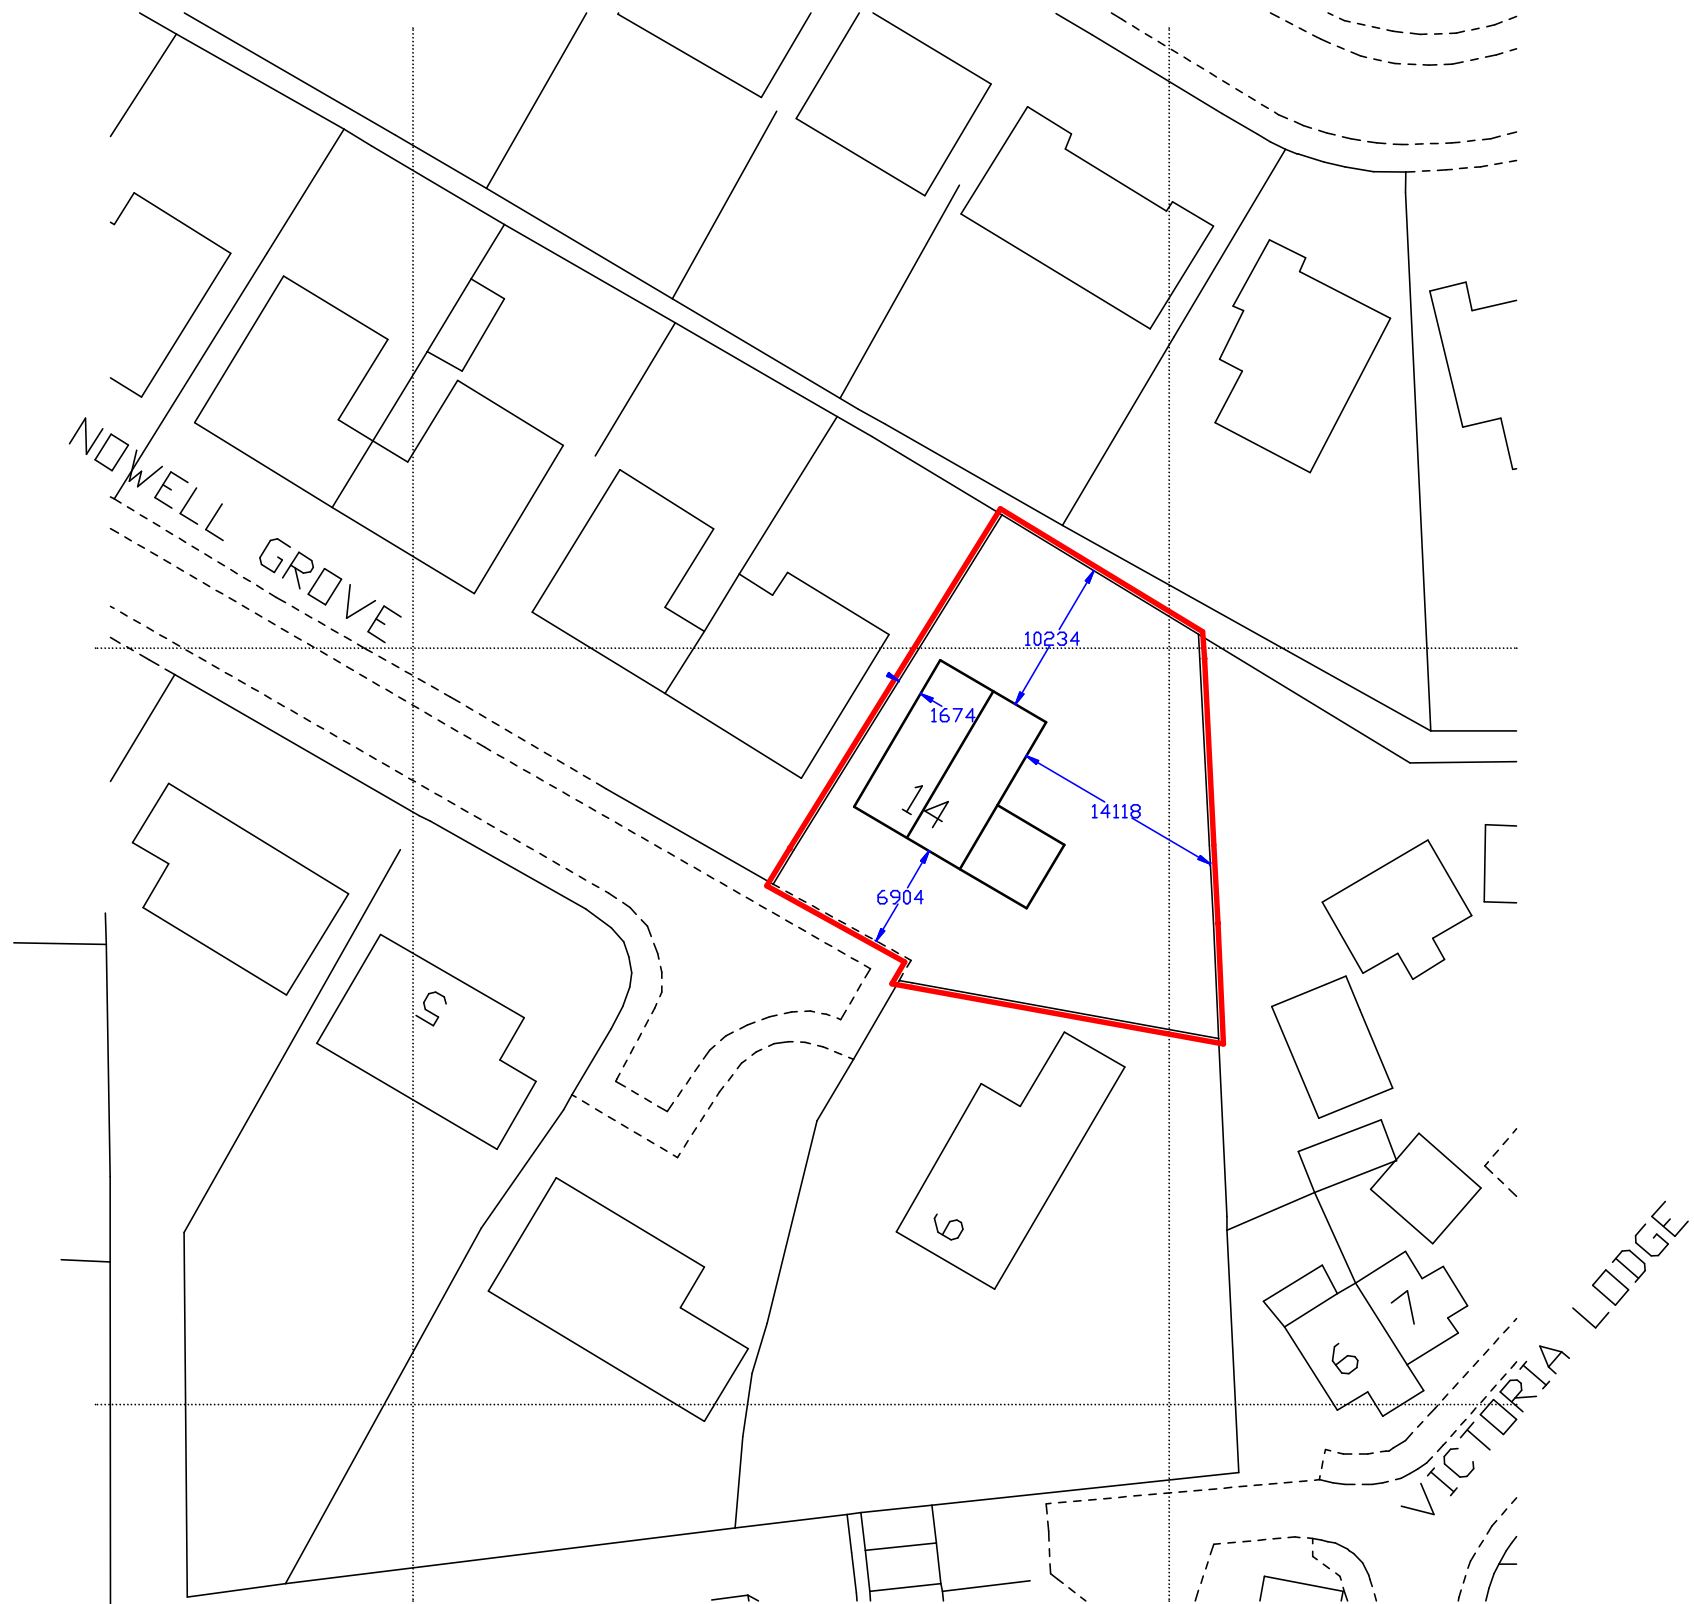


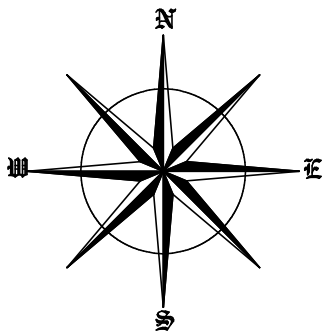

No.	AMENDMENT	DATE

PROPOSED

LOCATION PLAN

CLIENT

MR & MRS B TOMS

ADDRESS
14 NOWELL GROVE
READ
BURNLEY



13 PENDLE FIELDS
FENCE
BURNLEY
LANCASHIRE.
BB12 9HN

Telephone: (01282) 694444
Mobile: 07880 744465

Hook Developments

BUILDING AND PLANNING CONSULTANTS
LAND SURVEYORS.

E-mail: hookdevelopments@aol.com

DATE	29/3/13	SCALE	1:500	@A3
DRN	G.S	DRG No.	13/018/2	
SVYD				