

320130389P

**KEY**

T = Surveyed Individual Tree  
G = Surveyed Group of Trees  
W = Woodland

Please refer to associated Arboricultural Impact Assessment report for specific details in respect of items below:

**Tree Categorisations:**

**Trees to be Considered for Retention:**

-  Category 'A' Tree/Group/Woodland  
Those of a High Quality with an Estimated Remaining Life Expectancy of at Least 40 Years
-  Category 'B' Tree/Group/Woodland  
Those of a Moderate Quality with an Estimated Remaining Life Expectancy of at Least 20 Years
-  Category 'C' Tree/Group/Woodland  
Those of Low Quality with an Estimated Remaining Life Expectancy of at Least 10 Years, or Young Trees

**Trees Unsuitable for Retention:**

-  Category 'U' Tree/Group/Woodland  
Those in Such a Condition that they Cannot Realistically be Retained as Living Trees in the Context of the Current Land Use for Longer Than 10 Years

Note: Trees with numbers detailed with grey lettering are proposed/recommended for removal

**Root Protection Areas (RPAs):**

-  RPAs  
Area(s) of Ground Around Trees that Should be Protected Throughout Development Works with Protective Fencing to form a Construction Exclusion Zone

**Project:**

SPREAD EAGLE FARM  
CLITHEROE ROAD  
BARROW  
LANCASHIRE  
BB7 8AQ

**Agent for Client:**

GARY HOERTY ASSOCIATES

**Title:**


**TREE IMPACT PLAN**  
in Relation to Proposal to Construct New Detached Residential Property

Scale: 1:200@A3  
Date: January 2012  
Drawn by: PH

**Bowland**  
Tree Consultancy Ltd  
e: info@bowlandtreeconsultancy.co.uk  
t: 01200 441117

Ref: BTC433-TIP

Rev:

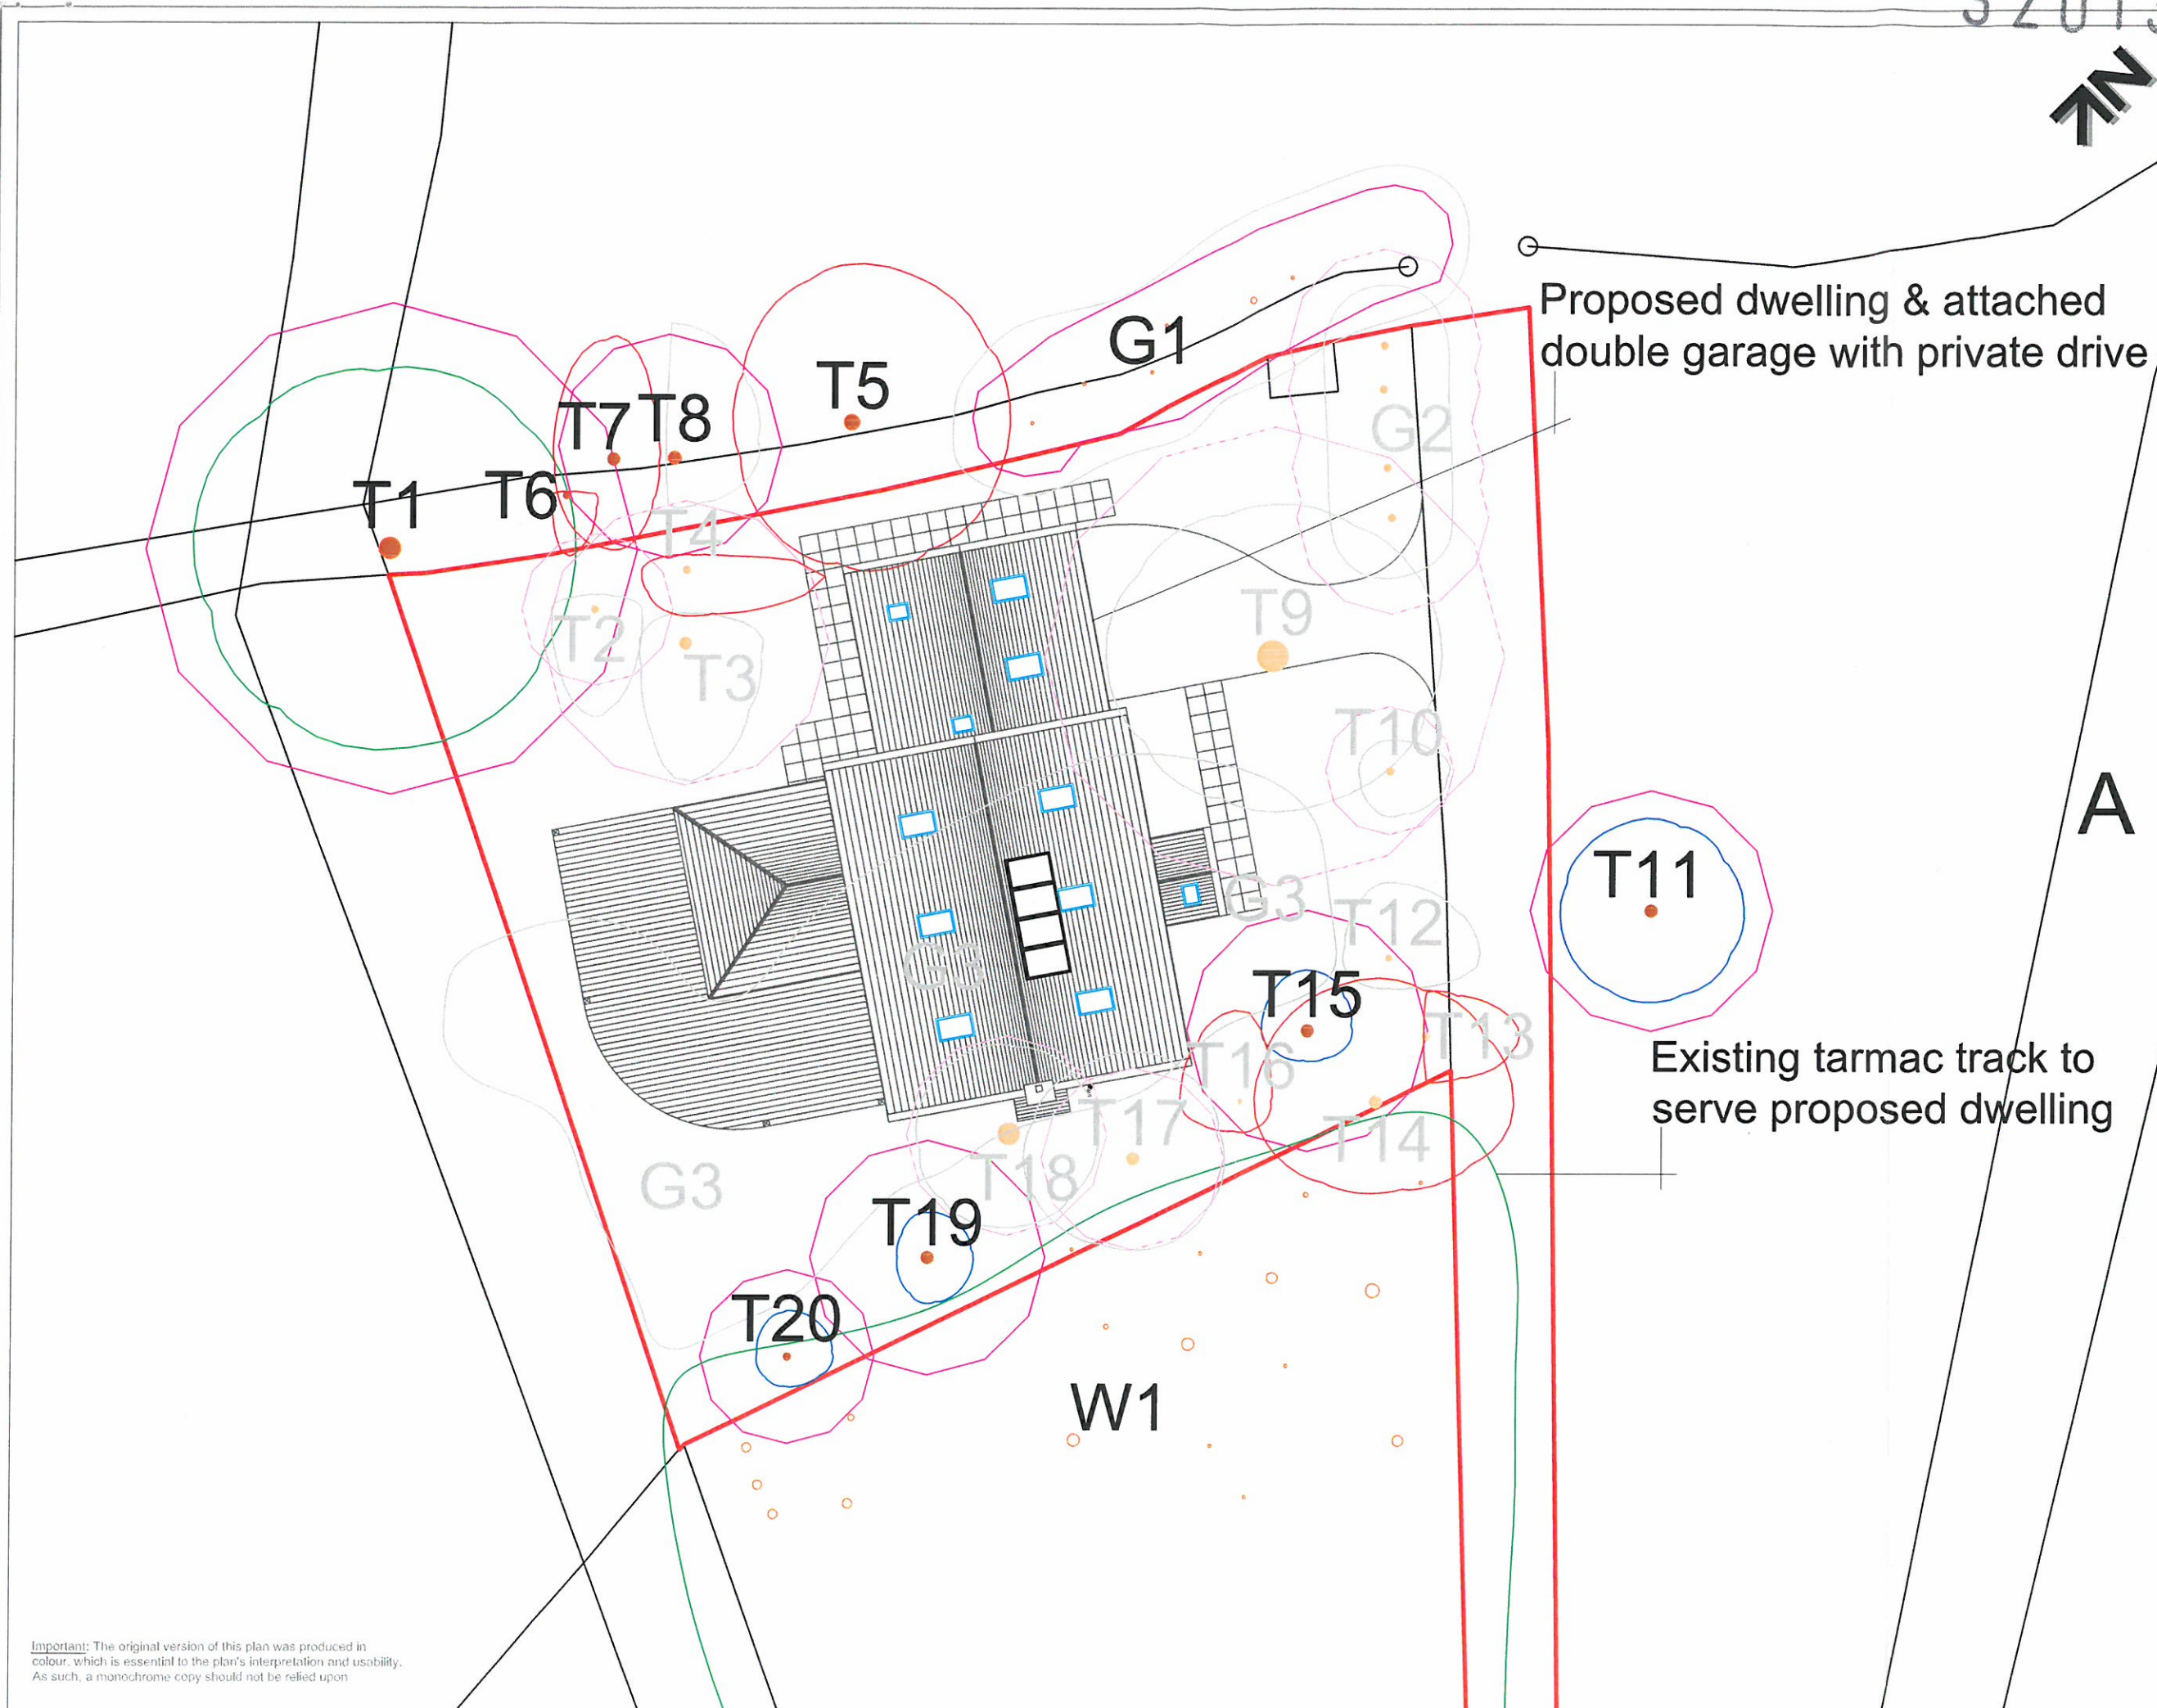

Important: The original version of this plan was produced in colour, which is essential to the plan's interpretation and usability. As such, a monochrome copy should not be relied upon