

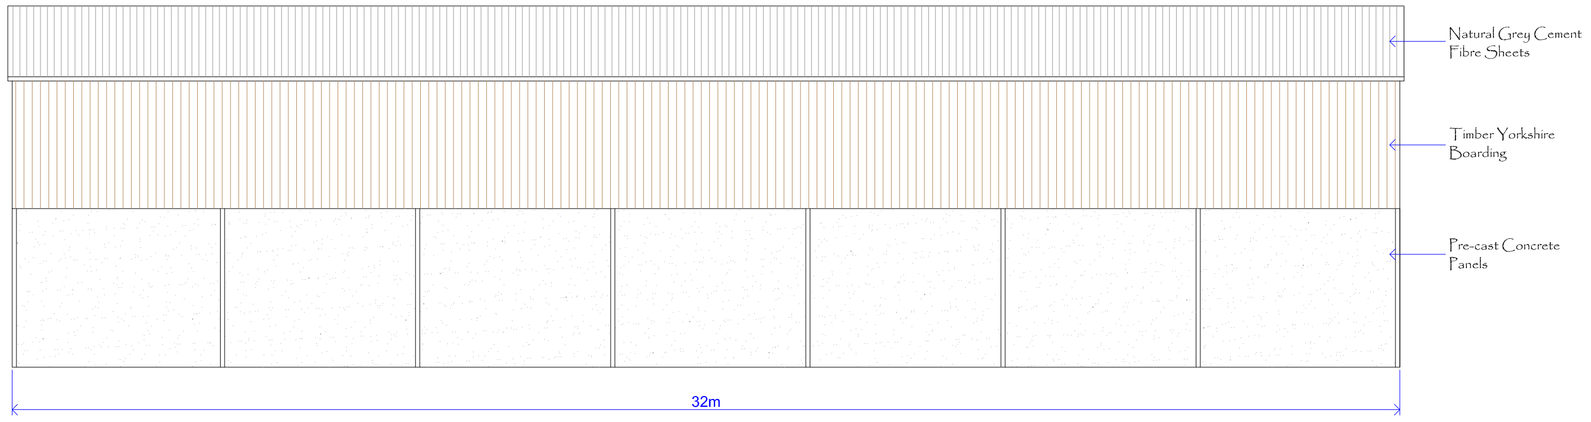



PROPOSED SOUTH WEST FACING ELEVATION

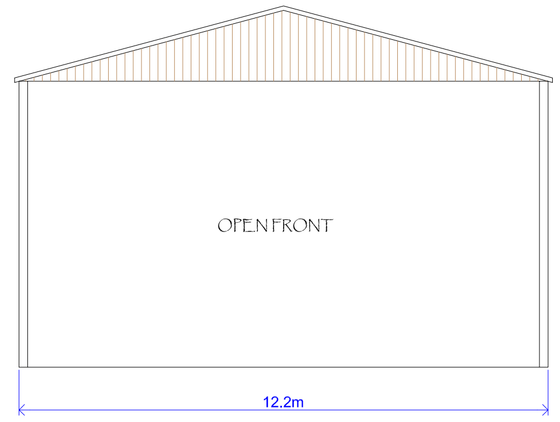


PROPOSED NORTH WEST FACING ELEVATION

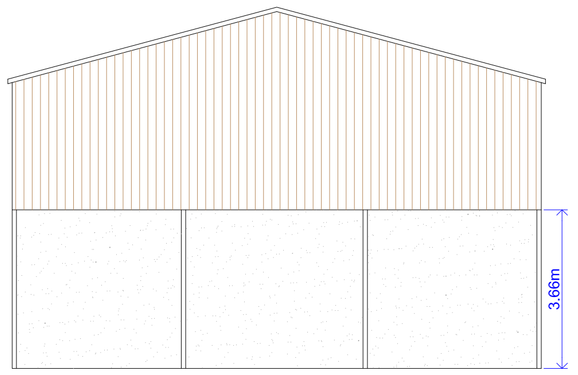

PROPOSED SOUTH EAST FACING ELEVATION

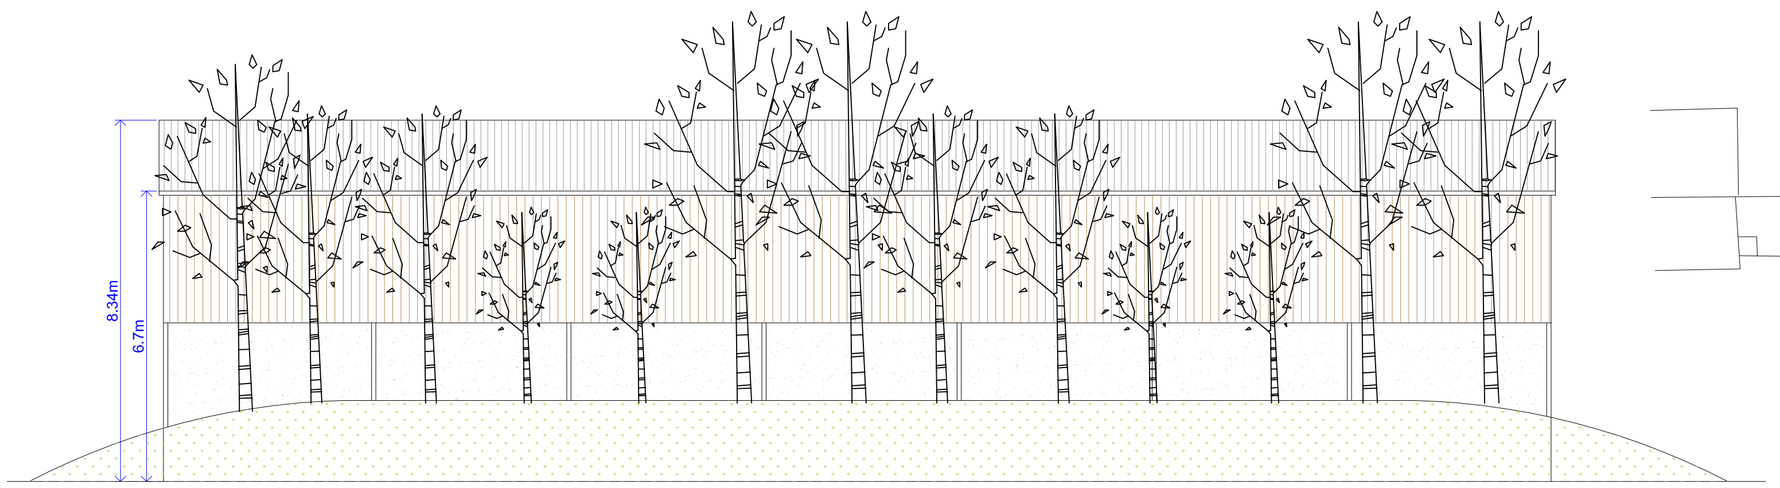


PROPOSED NORTH EAST FACING ELEVATION

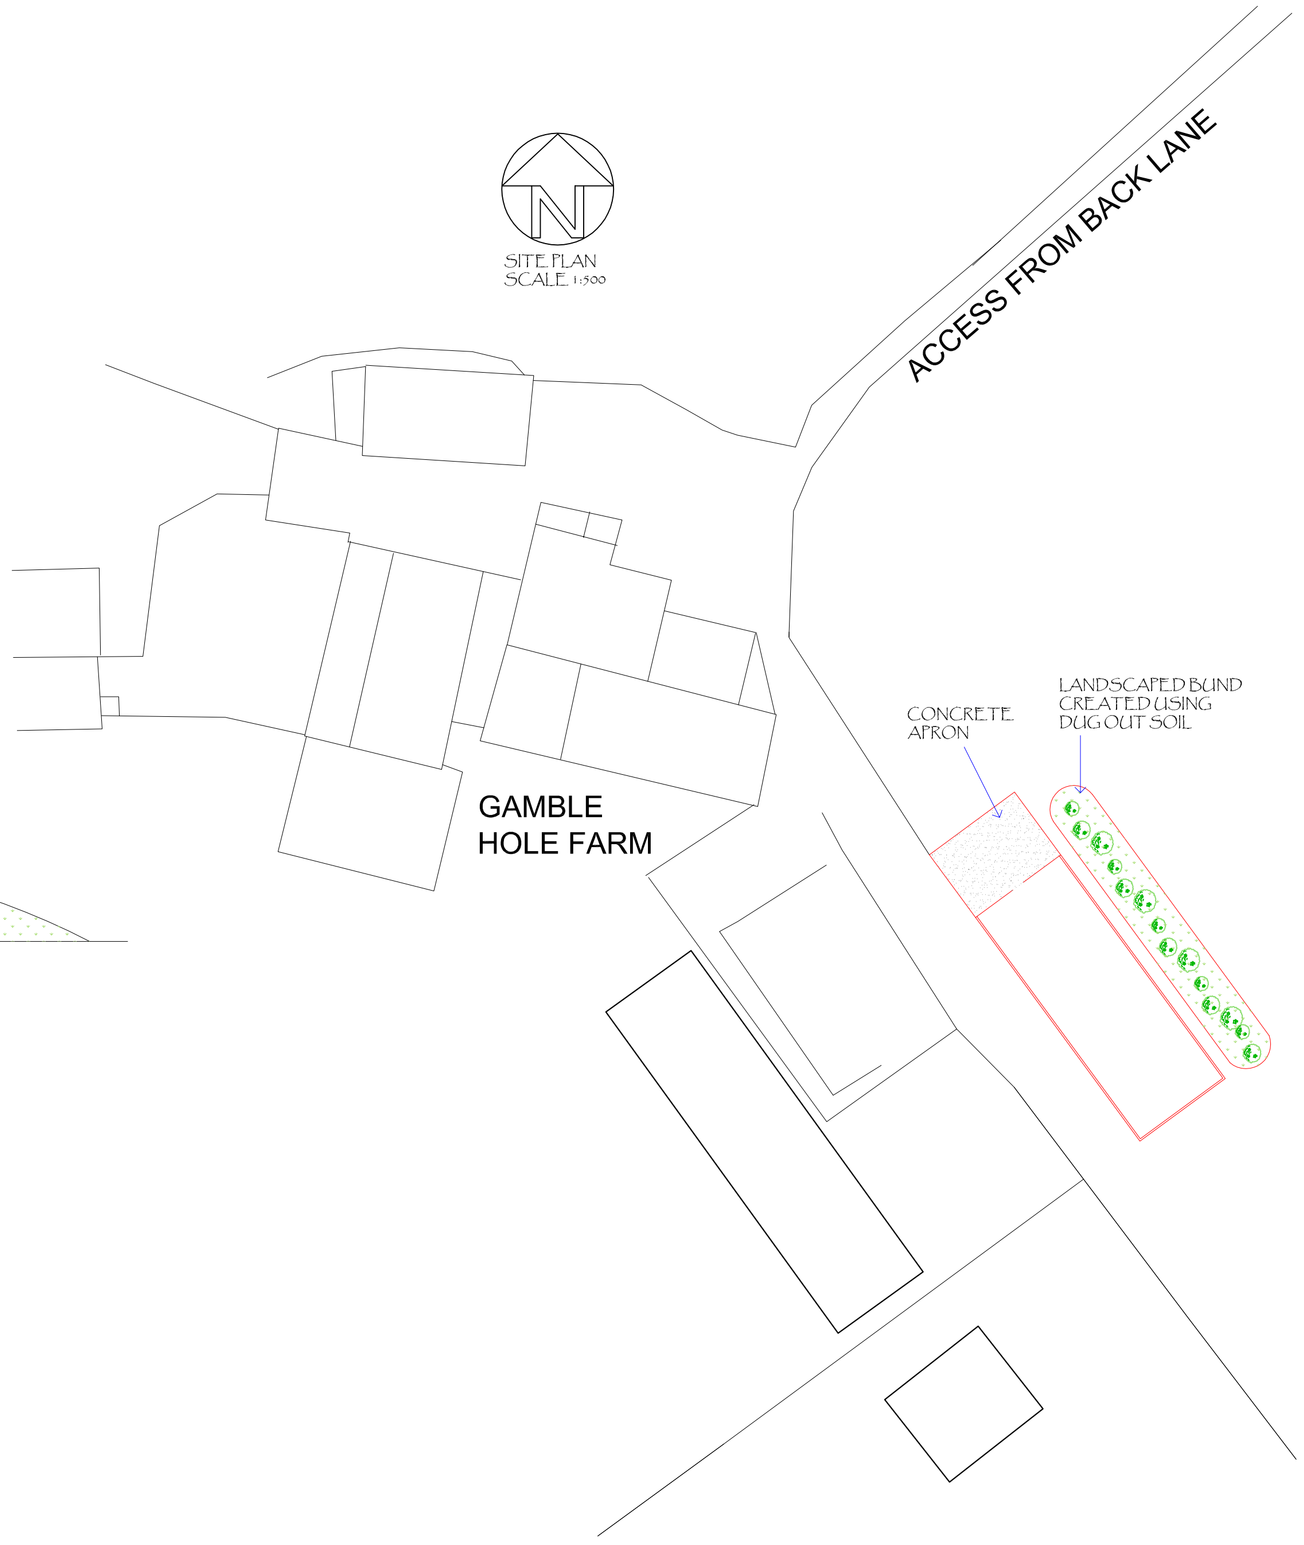



PROPOSED GROUND PLAN

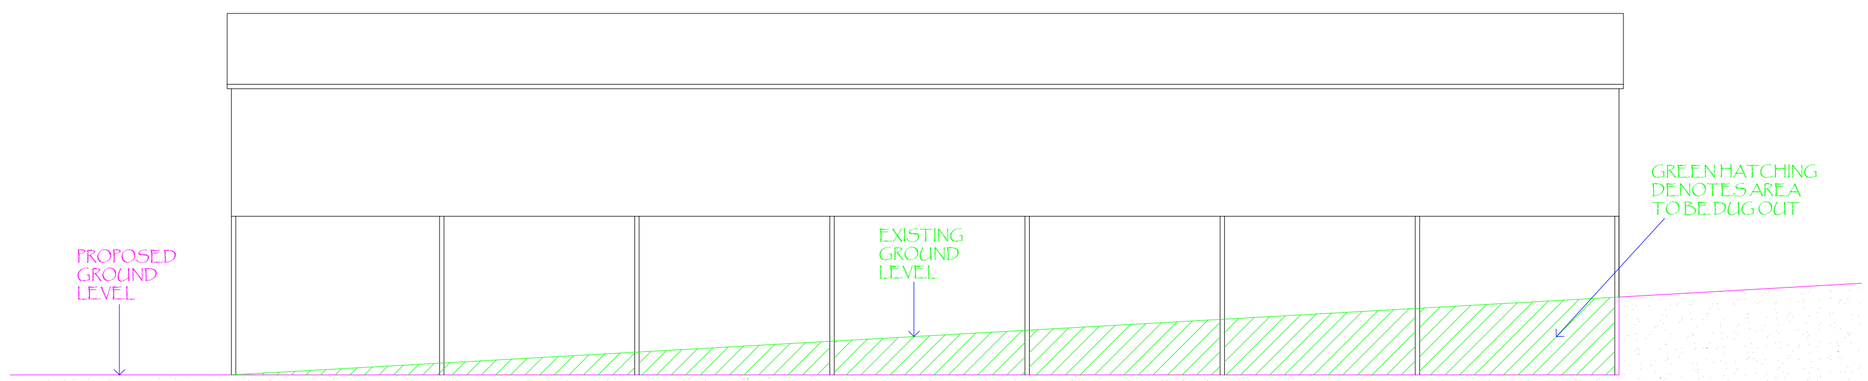

CROSS SECTION THROUGH A-A TO SHOW GROUND LEVELS

DRAWN BY:

Planning Services Ltd

5 Bobbin Mill Cottages, Stubbins Lane,
Claughton-on-Brock, Preston. PR30PL

Telephone 01995 640135
Mobile 07813 296 287
e-mail: mel@mlplanning.co.uk

CLIENT: MESSERS THORNBER

PROJECT ; COVERED SILAGE CLAMP

LOCATION:
GAMBLE HOLE FARM,
BACK LANE,
NEWTON IN BOWLAND
BB7 3EE

DATE: 19TH APRIL 13

DWG NO. LF/MT/2819

SCALE: 1:100 & 1:500

A1