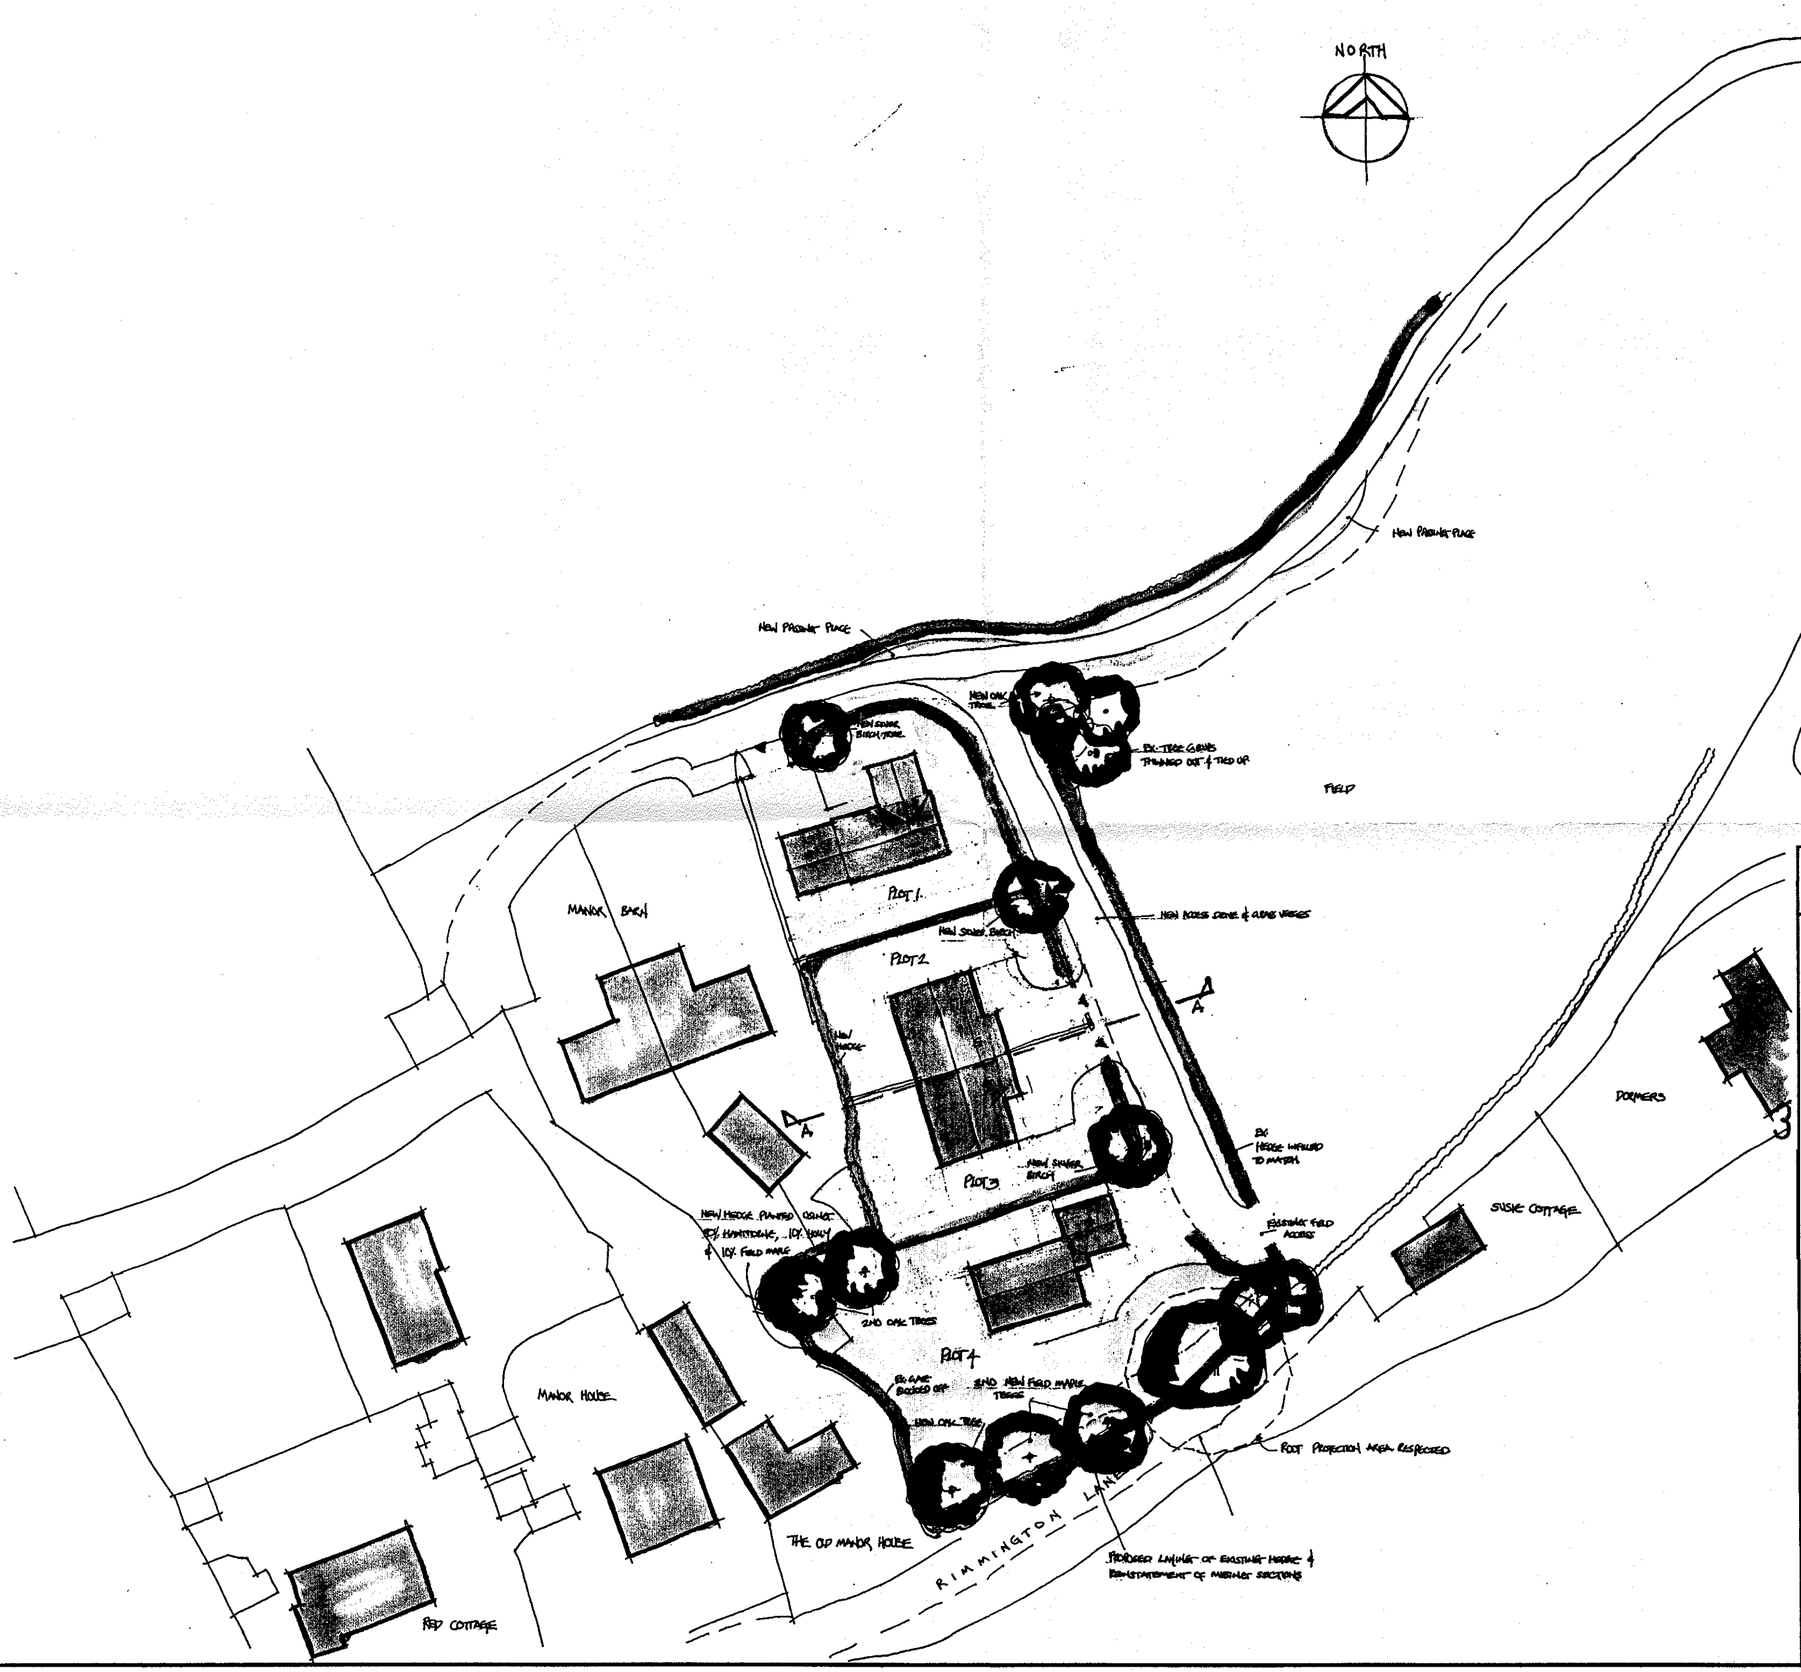


Client

M AND H SMITH

Job Title

PROPOSED DEVELOPMENT OF LAND ADJACENT TO MANOR BARN RIMINGTON LANE RIMINGTON

20130416P

Drawing Title

PROPOSED SITE LAYOUT PLAN

Scale	Date	Drawn
1:500 @A2	APRIL 2013	SGH.

spa
SUNDERLAND PEACOCK ARCHITECTS
SUNDERLAND PEACOCK & ASSOCIATES LTD.
HAZELMERE, PIMLICO ROAD, CLITHEROE,
LANCASHIRE, BB7 2AG
T 01200 423178 F 01200 427328
E info@sunderlandpeacock.com
www.sunderlandpeacock.com

4363 - 04