



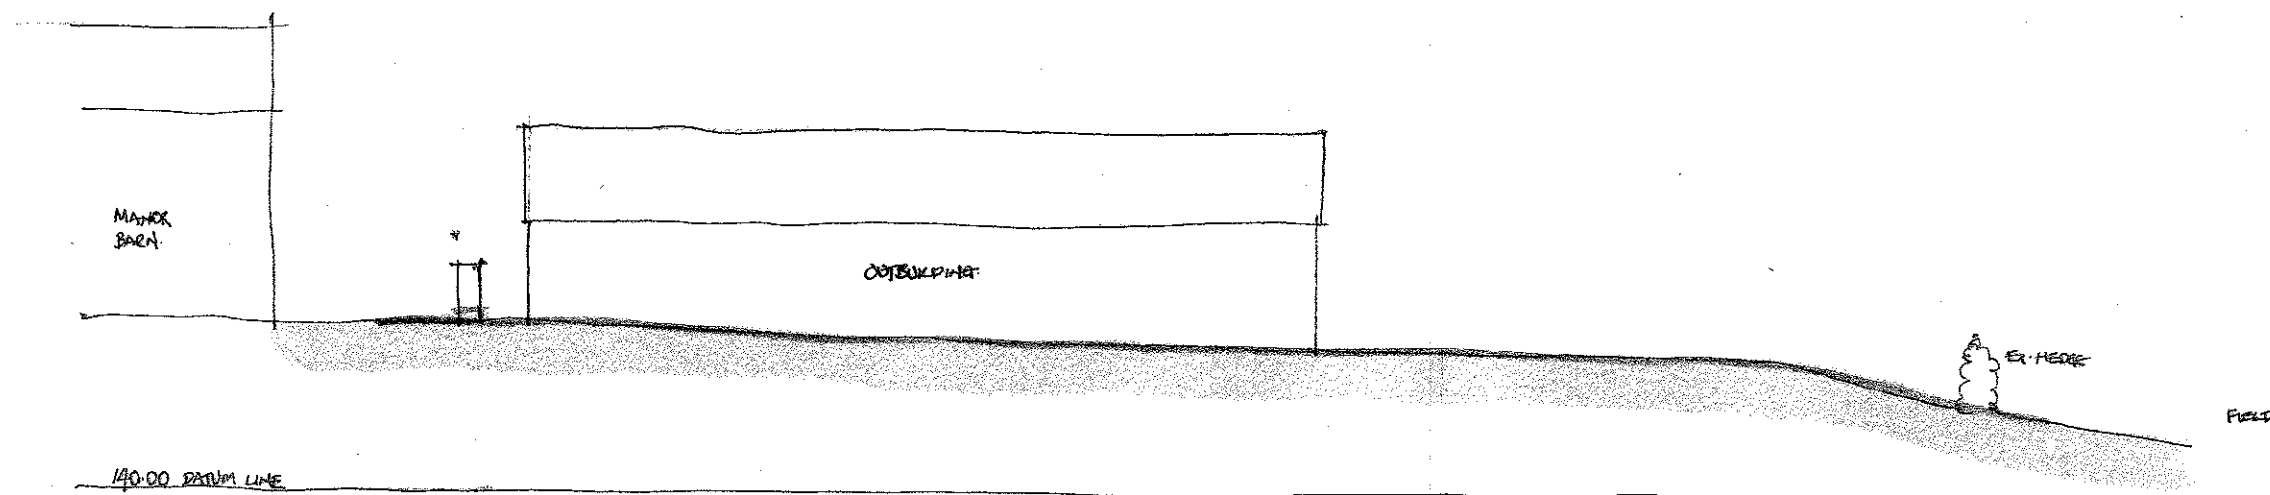

3 20130416 P

EXISTING SECTIONAL ELEVATION THRO' A-A (SEE DRAWING 4363-02)

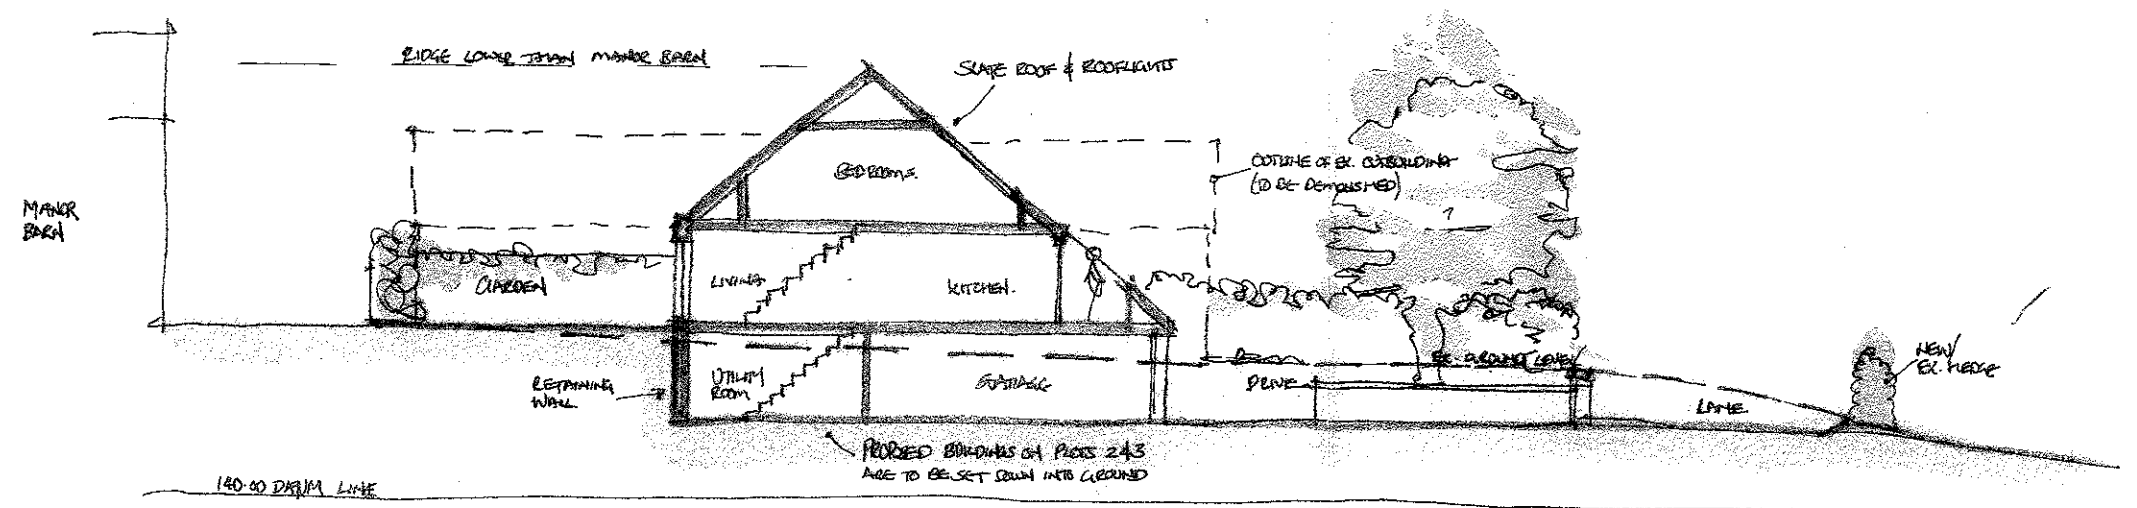

PROPOSED SECTION THRO' PLOT 3 (A-A) - SEE DRAWING 4363-03

Client M. AND H. SMITH		
Job Title PROPOSED DEVELOPMENT OF LAND ADJACENT TO MANOR BARN RIMINGTON LANE RIMINGTON		
Drawing Title EXISTING & PROPOSED SECTIONS		
Scale 1:200 e.a.s	Date APRIL 2013	Drawn SGH
 SUNDERLAND PEACOCK SUNDERLAND PEACOCK & ASSOCIATES LTD. HAZELHIRE, PIMLICO ROAD, CLITHEROE, LANCASHIRE, B87 2AG T 01204 423178 F 01204 427325 E info@sunderlandpeacock.com www.sunderlandpeacock.com		
4363 = 05		