

CHRIS HEATON SURVEYS LAND SURVEYORS

21 The Croft
Easton
Chorley
Lancashire PR7 6LH

Tel/Fax 01257 271080



Email: info@chsurveys.com

CLIENT				TITLE			
SUNDERLAND PEACOCK				RIMINGTON LANE, RIMINGTON			
Date	Drawn	Checked	Approved	Job No	By	Rev	Date
1/200	MAR 12	CH/DEH	CA	6499			

LEGEND

SPOT HEIGHT	•	OSM	ROAD	—	—
WATER	—	—	—	—	—
WATER COVER	—	—	—	—	—
CELTIC	—	—	—	—	—
FLOOR LEVEL	—	—	—	—	—
STP LEVEL	—	—	—	—	—
SPOT LEVEL	—	—	—	—	—
WATER MARK	—	—	—	—	—
WATER	—	—	—	—	—
STYLLANT	—	—	—	—	—
ROAD SIGN	—	—	—	—	—
LAMP POST	—	—	—	—	—
TRAIL POLE	—	—	—	—	—
TRAIL POLE	—	—	—	—	—
OUTSIDE	—	—	—	—	—
MARBLE	—	—	—	—	—
STOP VALVE	—	—	—	—	—
CHS VALVE	—	—	—	—	—
SEAL C	—	—	—	—	—
STEELWORK	—	—	—	—	—
POST	—	—	—	—	—
POST	—	—	—	—	—
LAMP POLE	—	—	—	—	—

NO ALL LEVELS AND DIMENSIONS MUST BE CHECKED BEFORE CONSTRUCTION
NO ALL UNDERGROUND SERVICES PORTIONS ARE ASSUMED AND MUST BE CHECKED BEFORE CONSTRUCTION

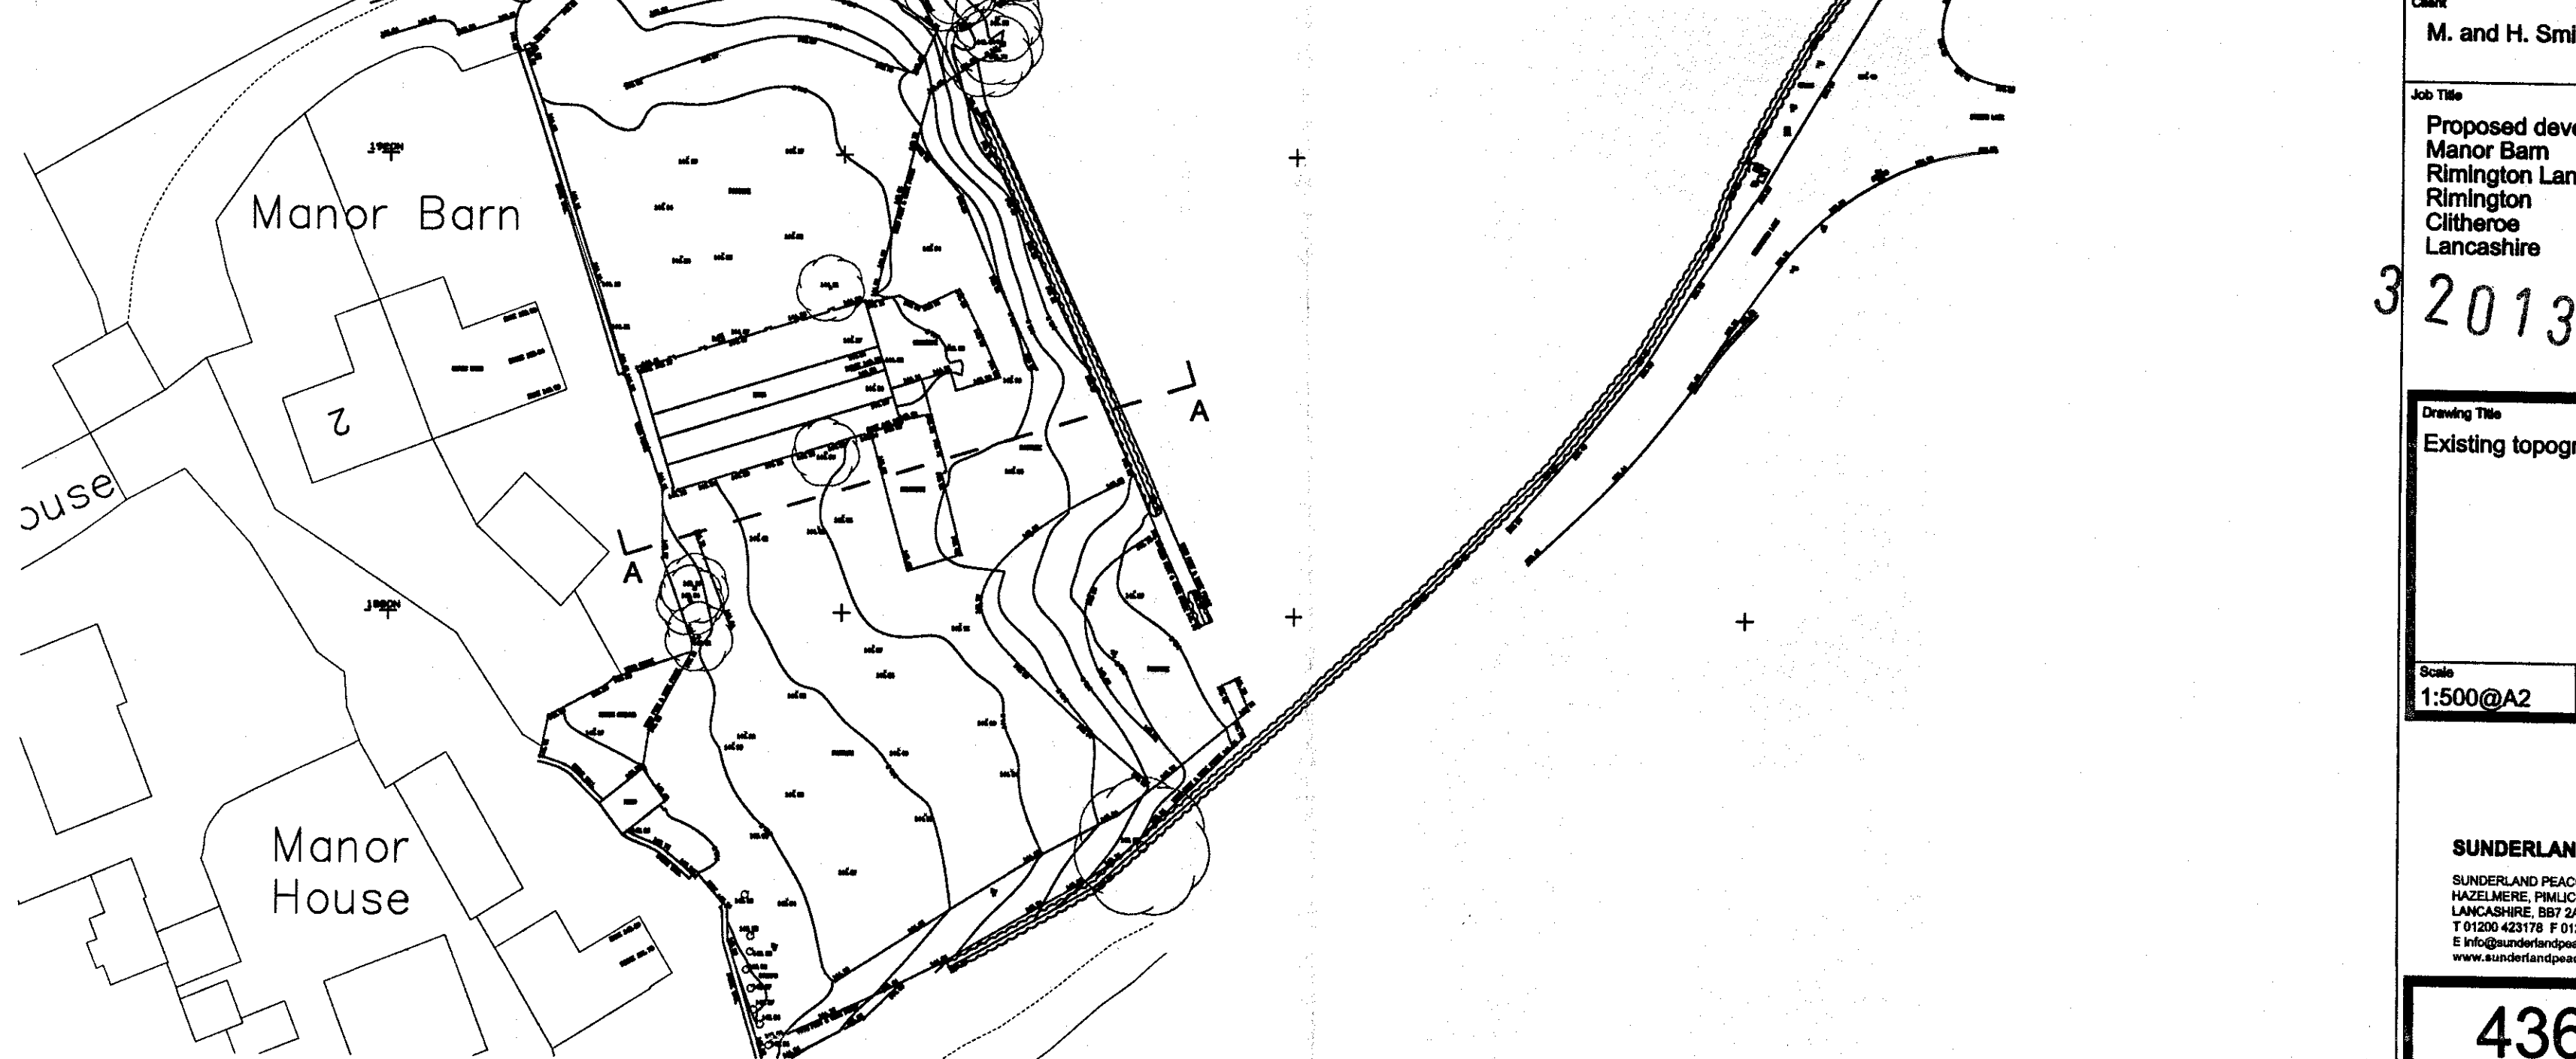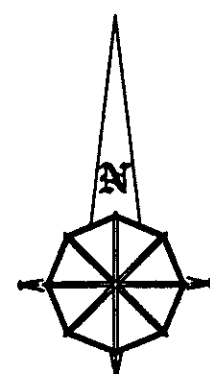

Client
M. and H. Smith

Job Title
Proposed development of land adjacent to
Manor Barn
Rimington Lane
Rimington
Clitheroe
Lancashire

3 20130416P

Drawing Title
Existing topographical site survey

Scale
1:500@A2

Date
19 March 2013

Drawn
CHS Ltd

spa
SUNDERLAND PEACOCK ARCHITECTS

SUNDERLAND PEACOCK & ASSOCIATES LTD.
HAZELMERE, PIMLICO ROAD, CLITHEROE
LANCASHIRE, BB7 2AG
T 01200 423178 F 01200 427328
E info@sunderlandpeacock.com
www.sunderlandpeacock.com



4363 -02