


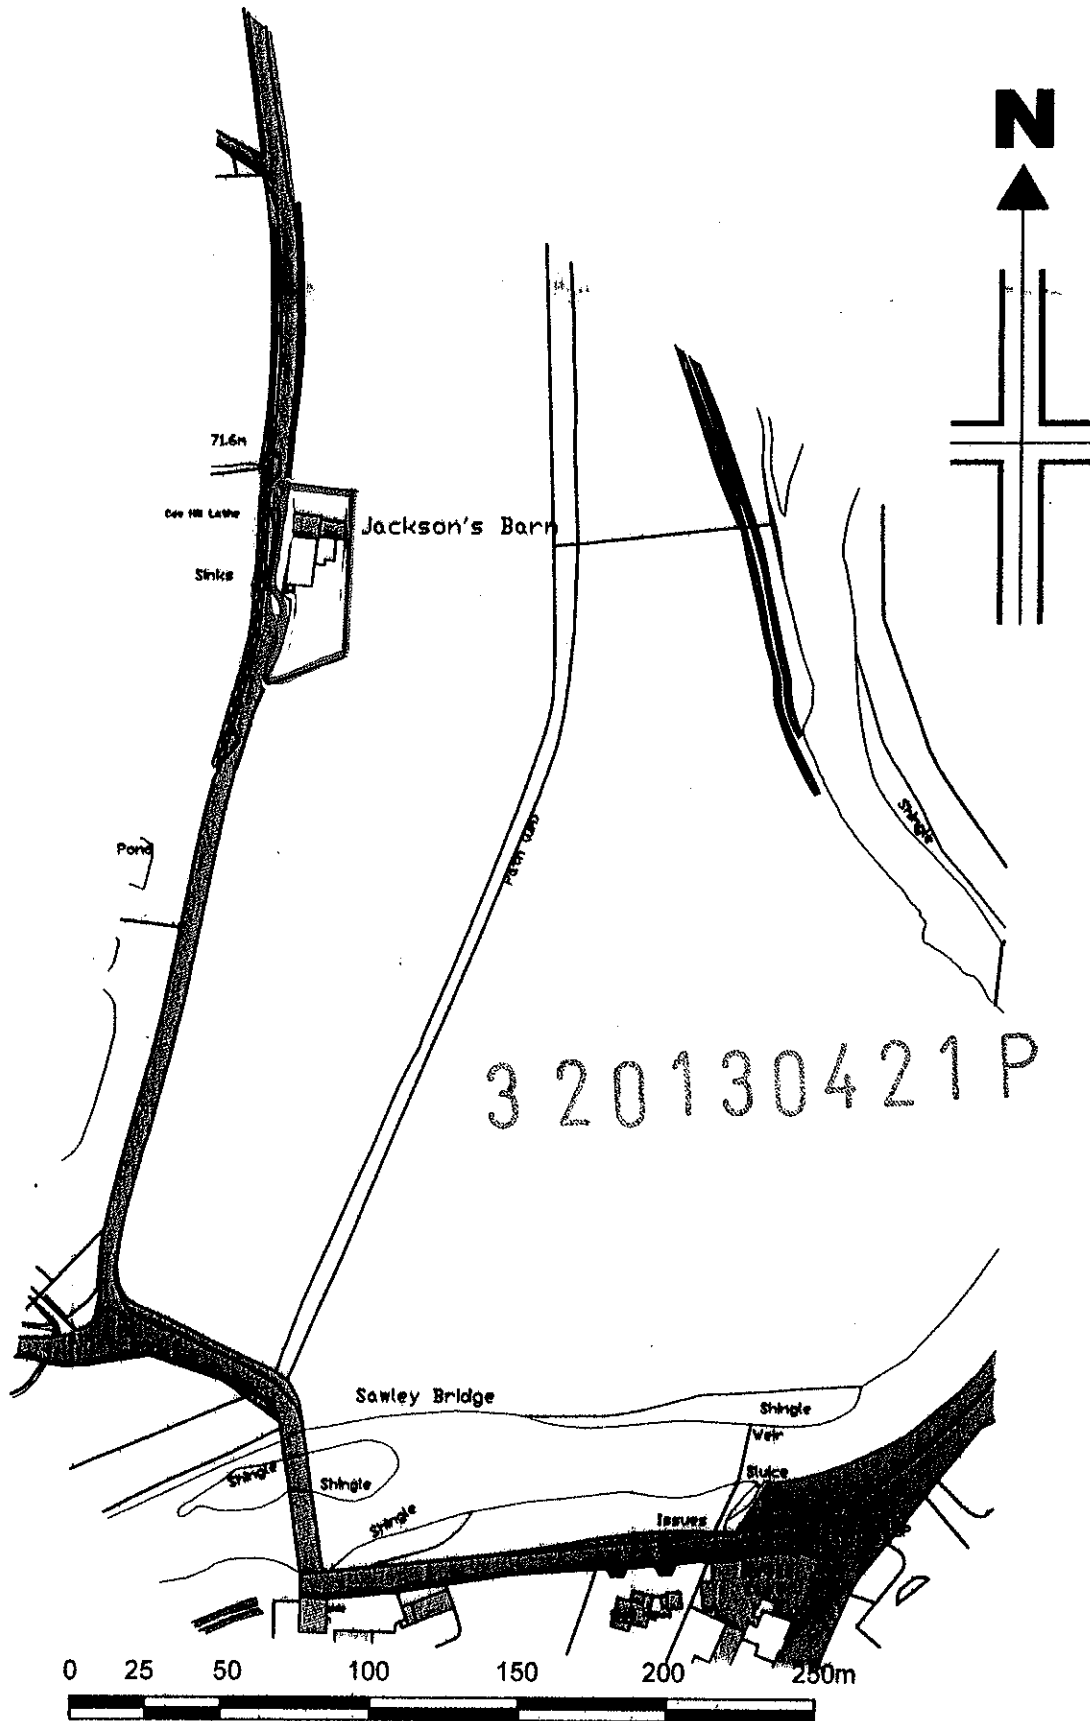

1:2500 Scale

SITE LOCATION PLAN
scale 1:2500

Reproduced from Superplan Data® by the permission of
 Ordnance Survey® on behalf of the Controller of Her Majesty's
 Stationery Office. © Crown Copyright 2002. All rights reserved.
 Licence number AL100034996.