


horse
chestnut
4m dia
spread
1300mm
girth
414mm dia
@ 1400 high

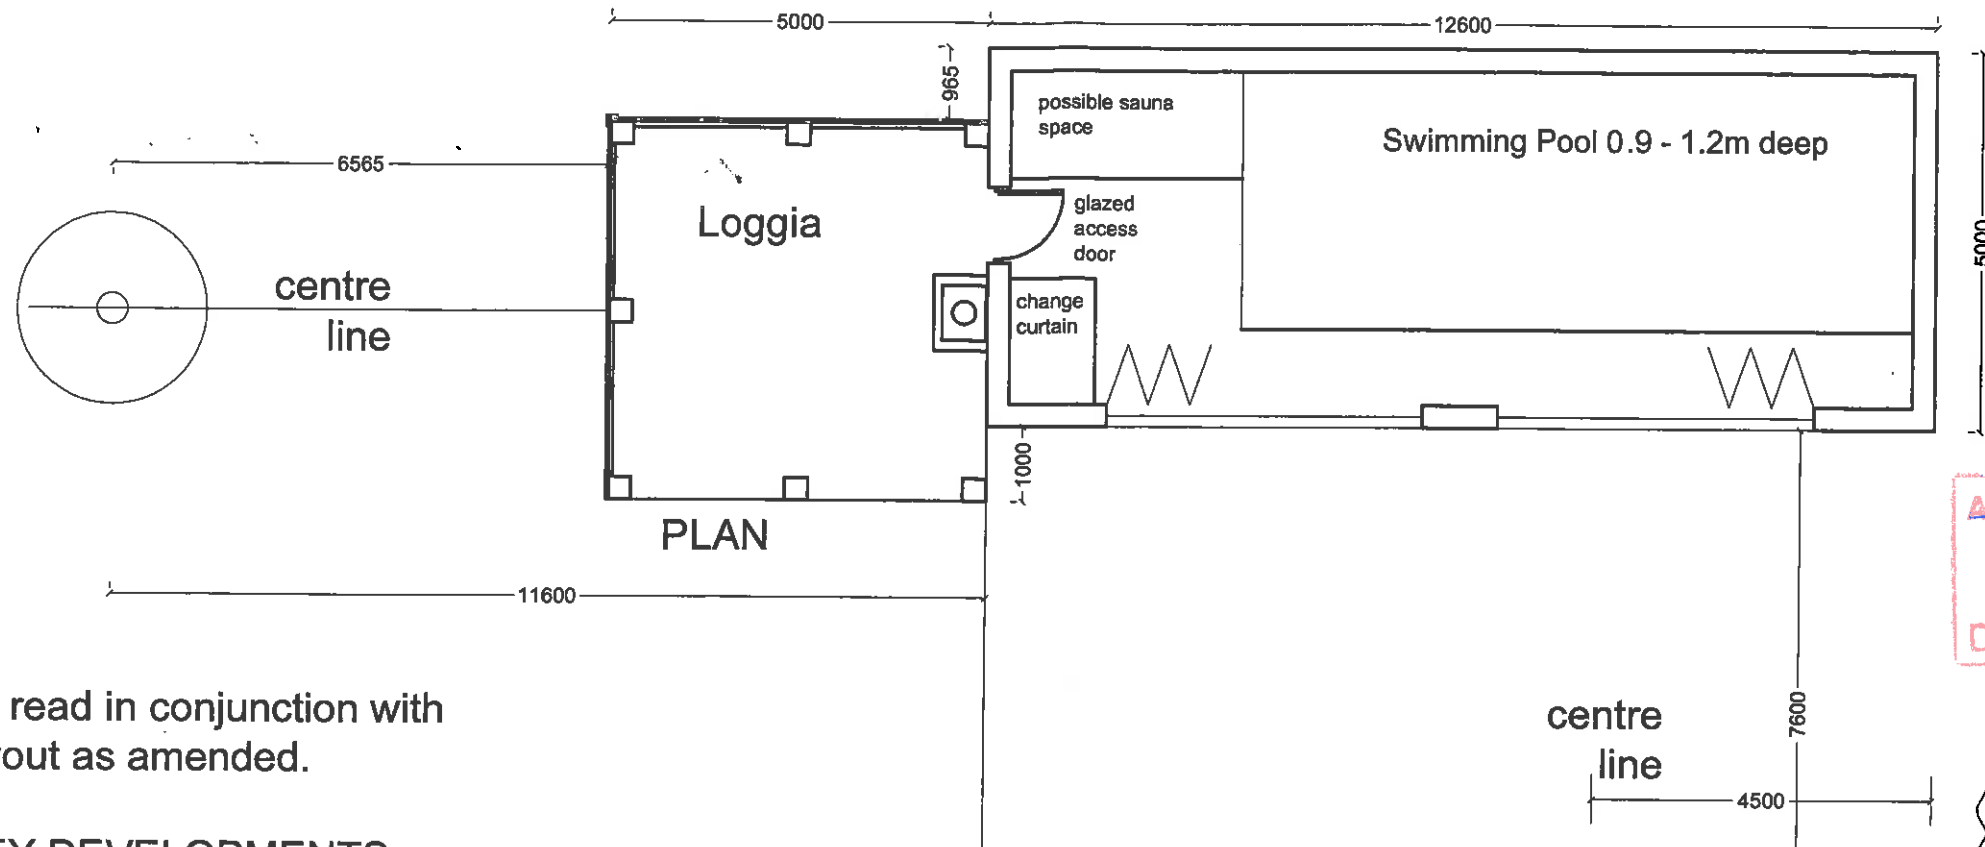

AMENDED PLANS RECEIVED
Further
DATE 24 TH JUNE 13.



Please read in conjunction with
site layout as amended.

GAFFEY DEVELOPMENTS
NEW SWIMMING POOL AND LOGGIA AT
NEWTON HOUSE
FRANKLIN HILL
BROCKHALL.

TREE LAYOUT 1:100



1260mm
girth
400mm dia
@ 1400 high

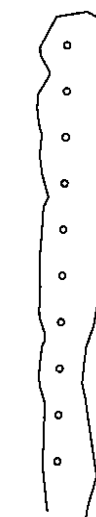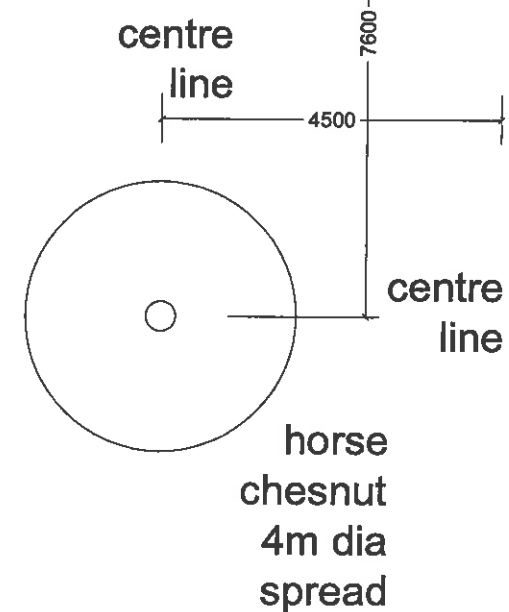

beech
hedge
scheduled for
replanting when
season allows

320130423P