


DIL RAJ RESTAURANT, 7-9 PARSON LANE, CLITHEROE.
Dwg. No: 12/34/172, REVISIONS:

J.BARGHEL, ARCHITECTURAL CONSULTANT
TEL: 01824 750687

"AS EXISTING"

3 2 0 1 3 0 4 3 2 P

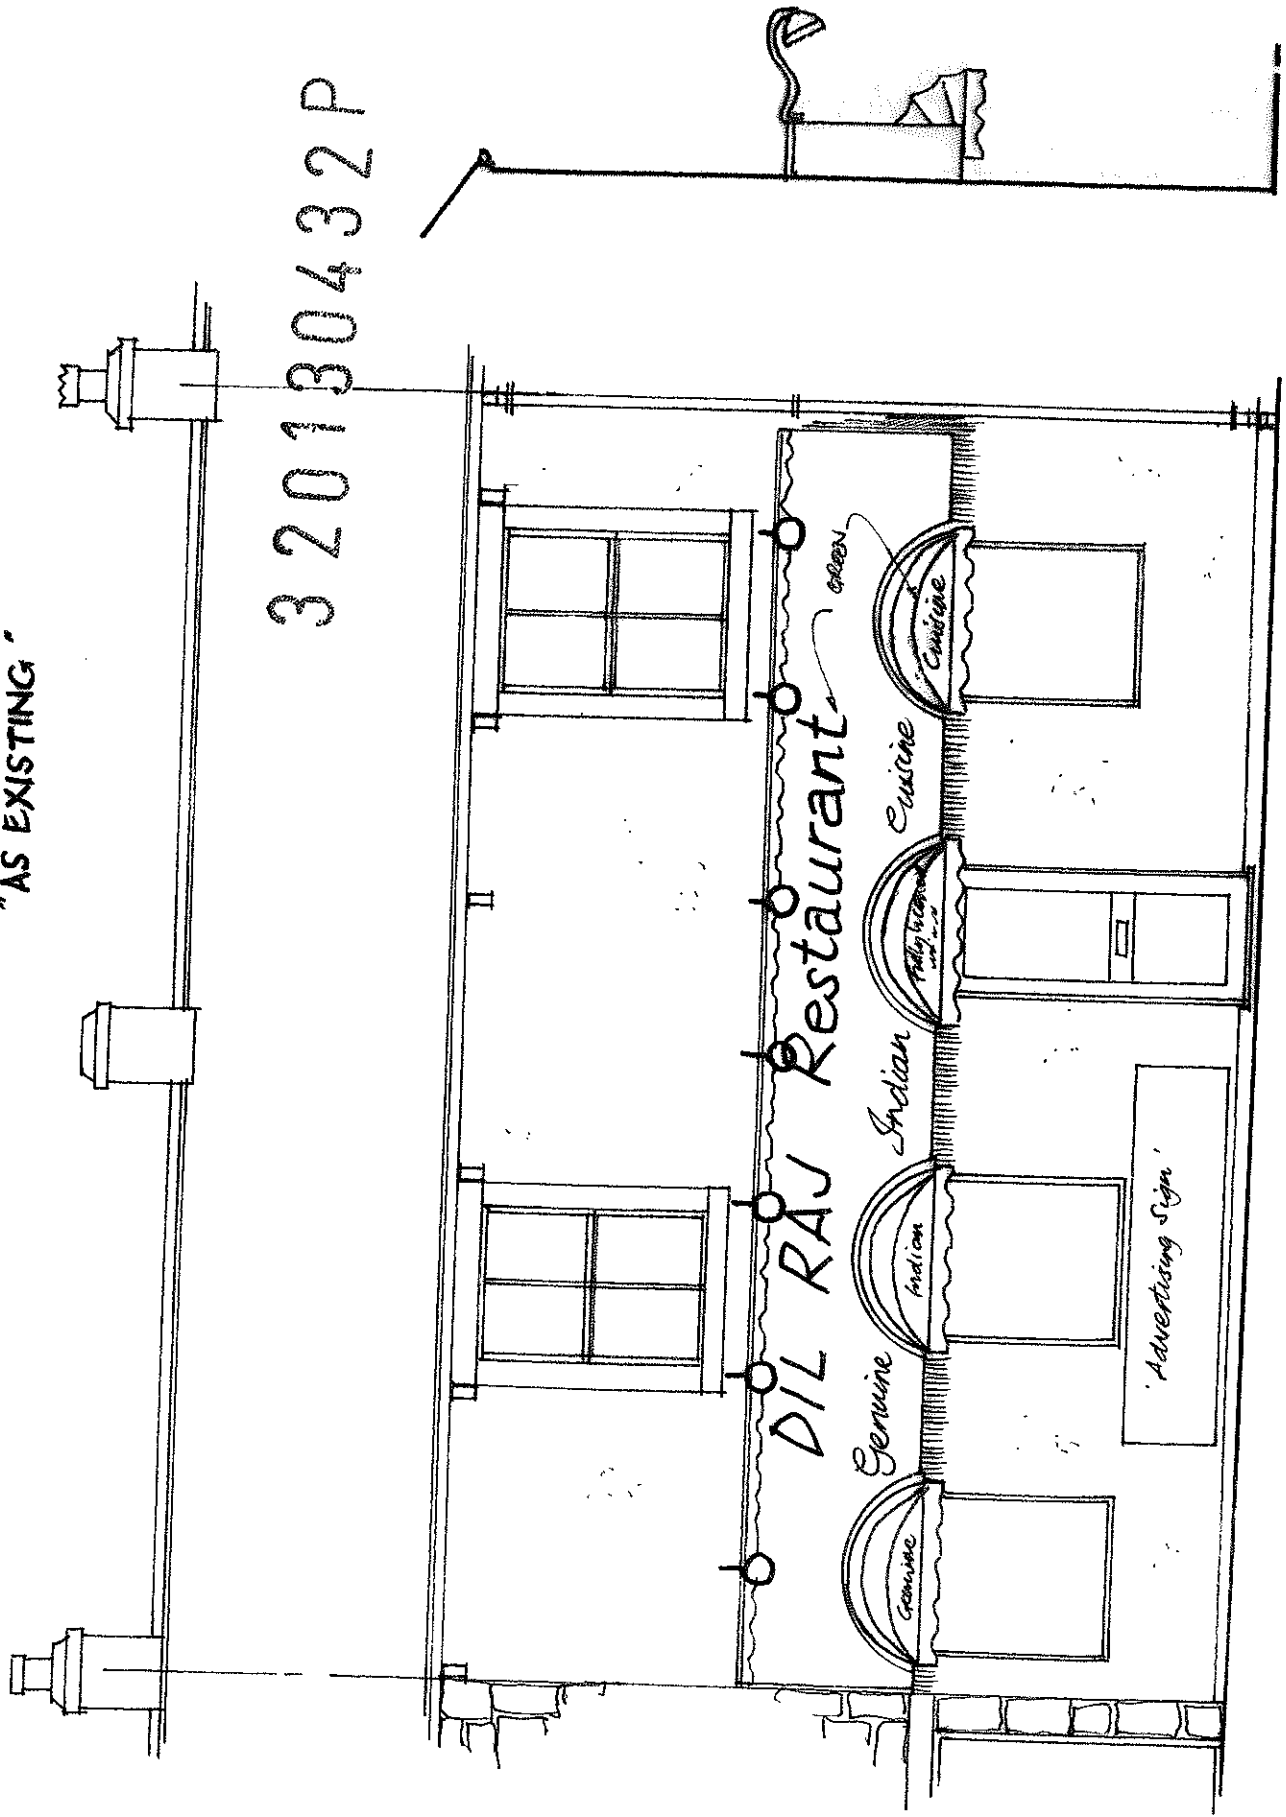

FRONT 1:50

SIDE (TYPICAL) 1:50


DIL RAJ RESTAURANT, 7-9 PARSON LANE, CLITHEROE.

PLG. NO: 12/31/2 of 2, REVISIONS:

TOL: 01824 750687

AS PROPOSED

320130432P

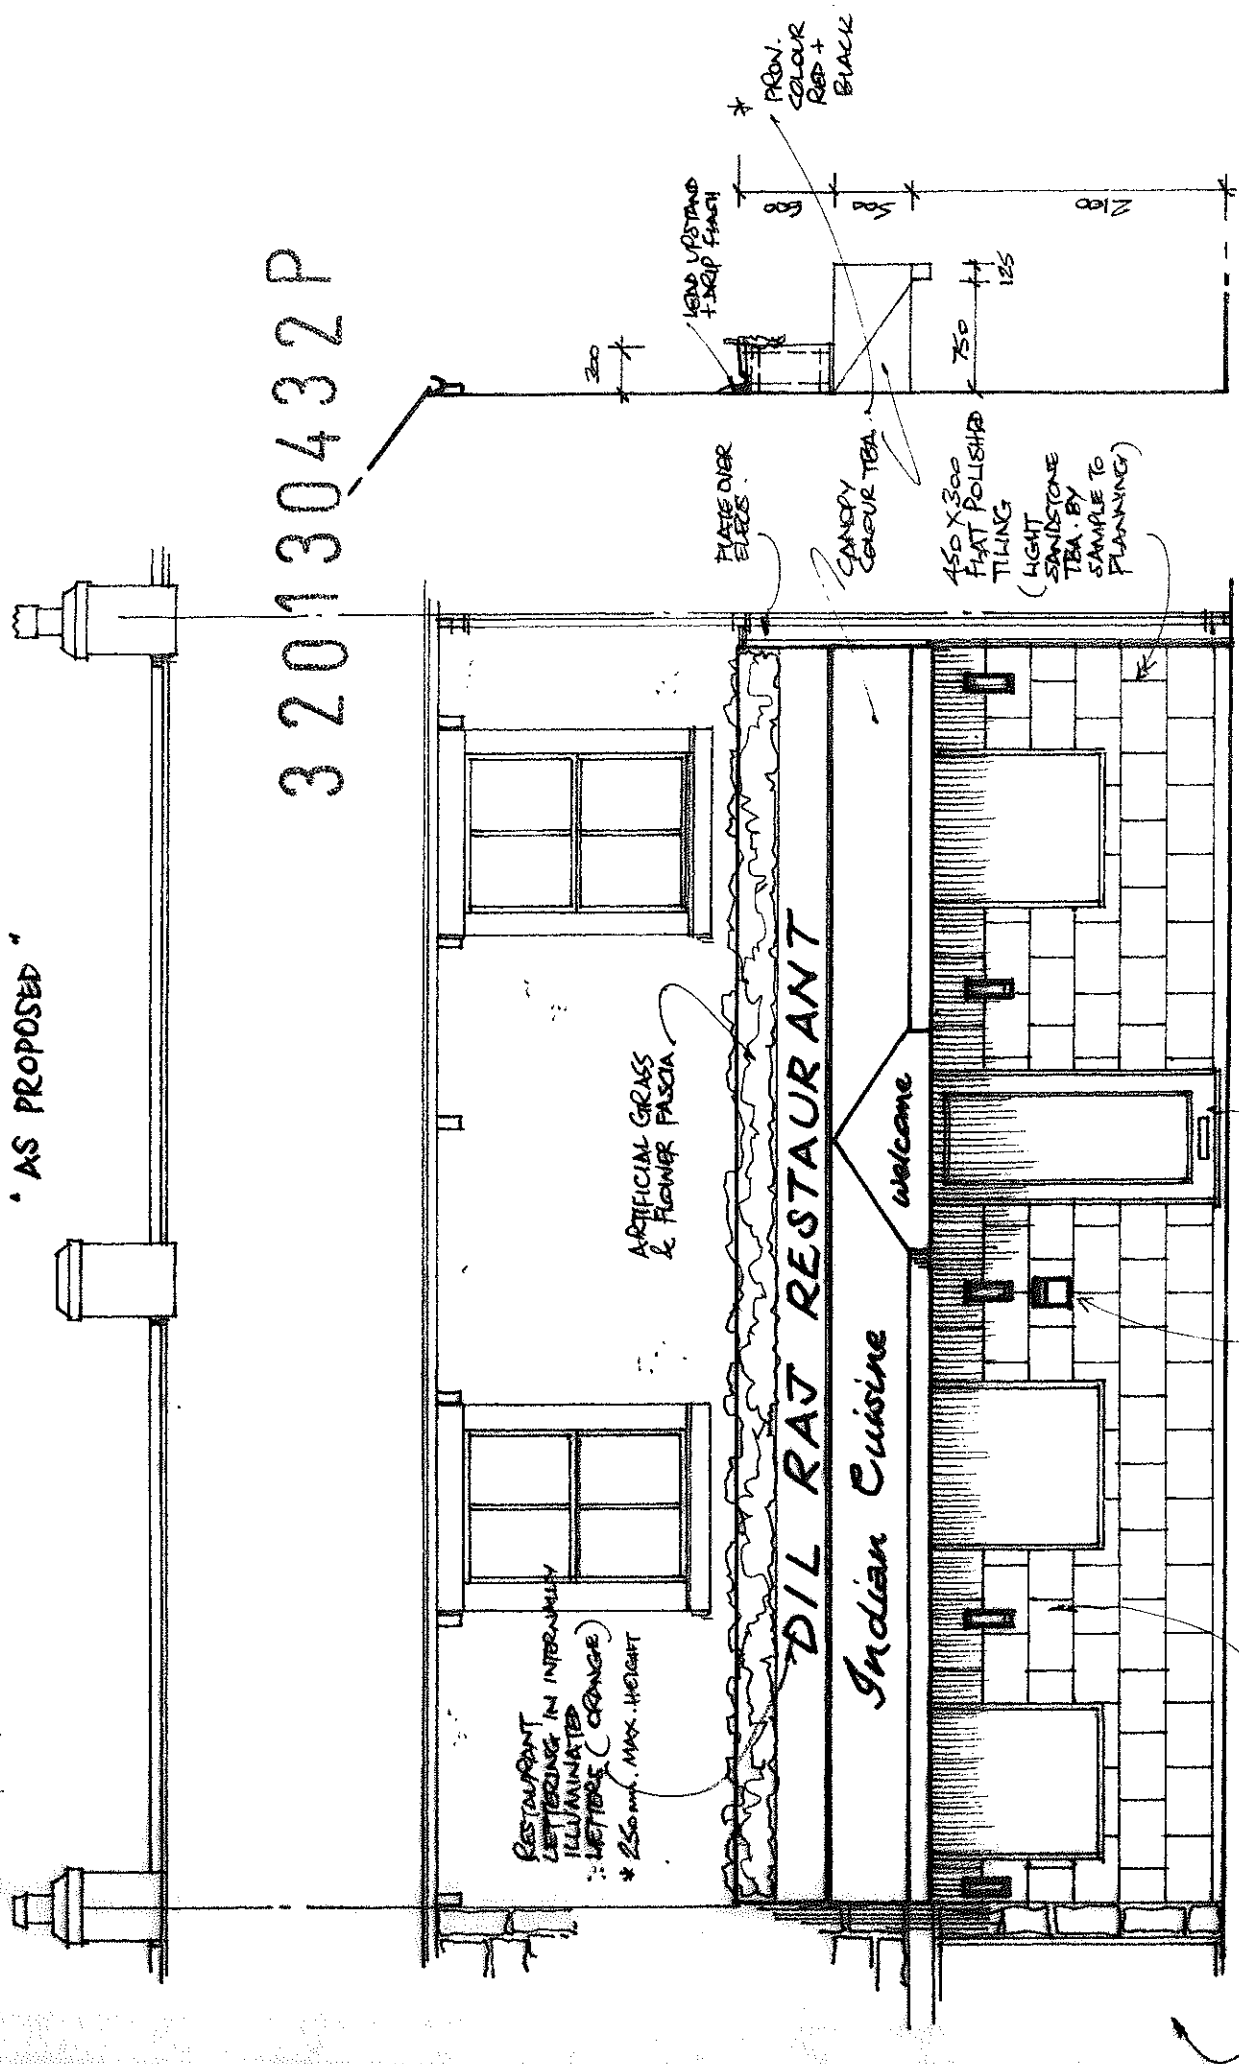

PROPOSED FRONT 1:50

SIDE 1:50


WALL MOUNTED ASHTRAY

POLISHED ALUMINIUM DOOR

SMO. DIM. LIGHT GOLD POLISHED SATIN FINISH

SITE LOCATION PLAN
AREA 2 HA
SCALE 1:1250

CENTRE COORDINATES: 374190, 441769

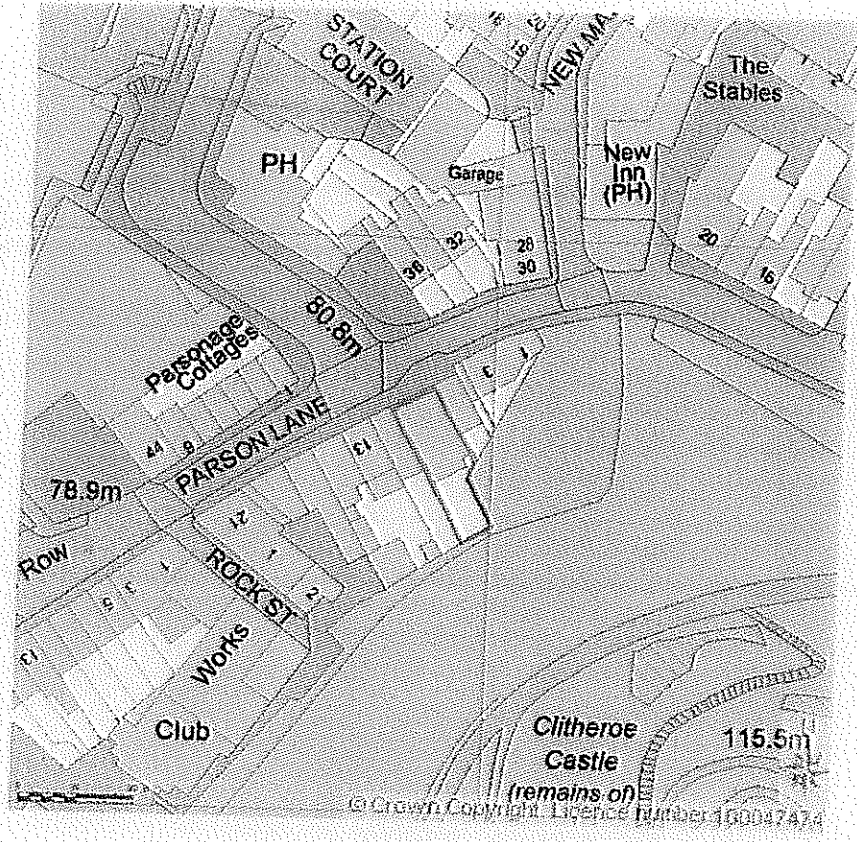

Supplied by Streetwise Maps Ltd
www.streetwise.net
Licence No: 100047474
14/01/2013 14:16

320130432P

~~320130094P~~