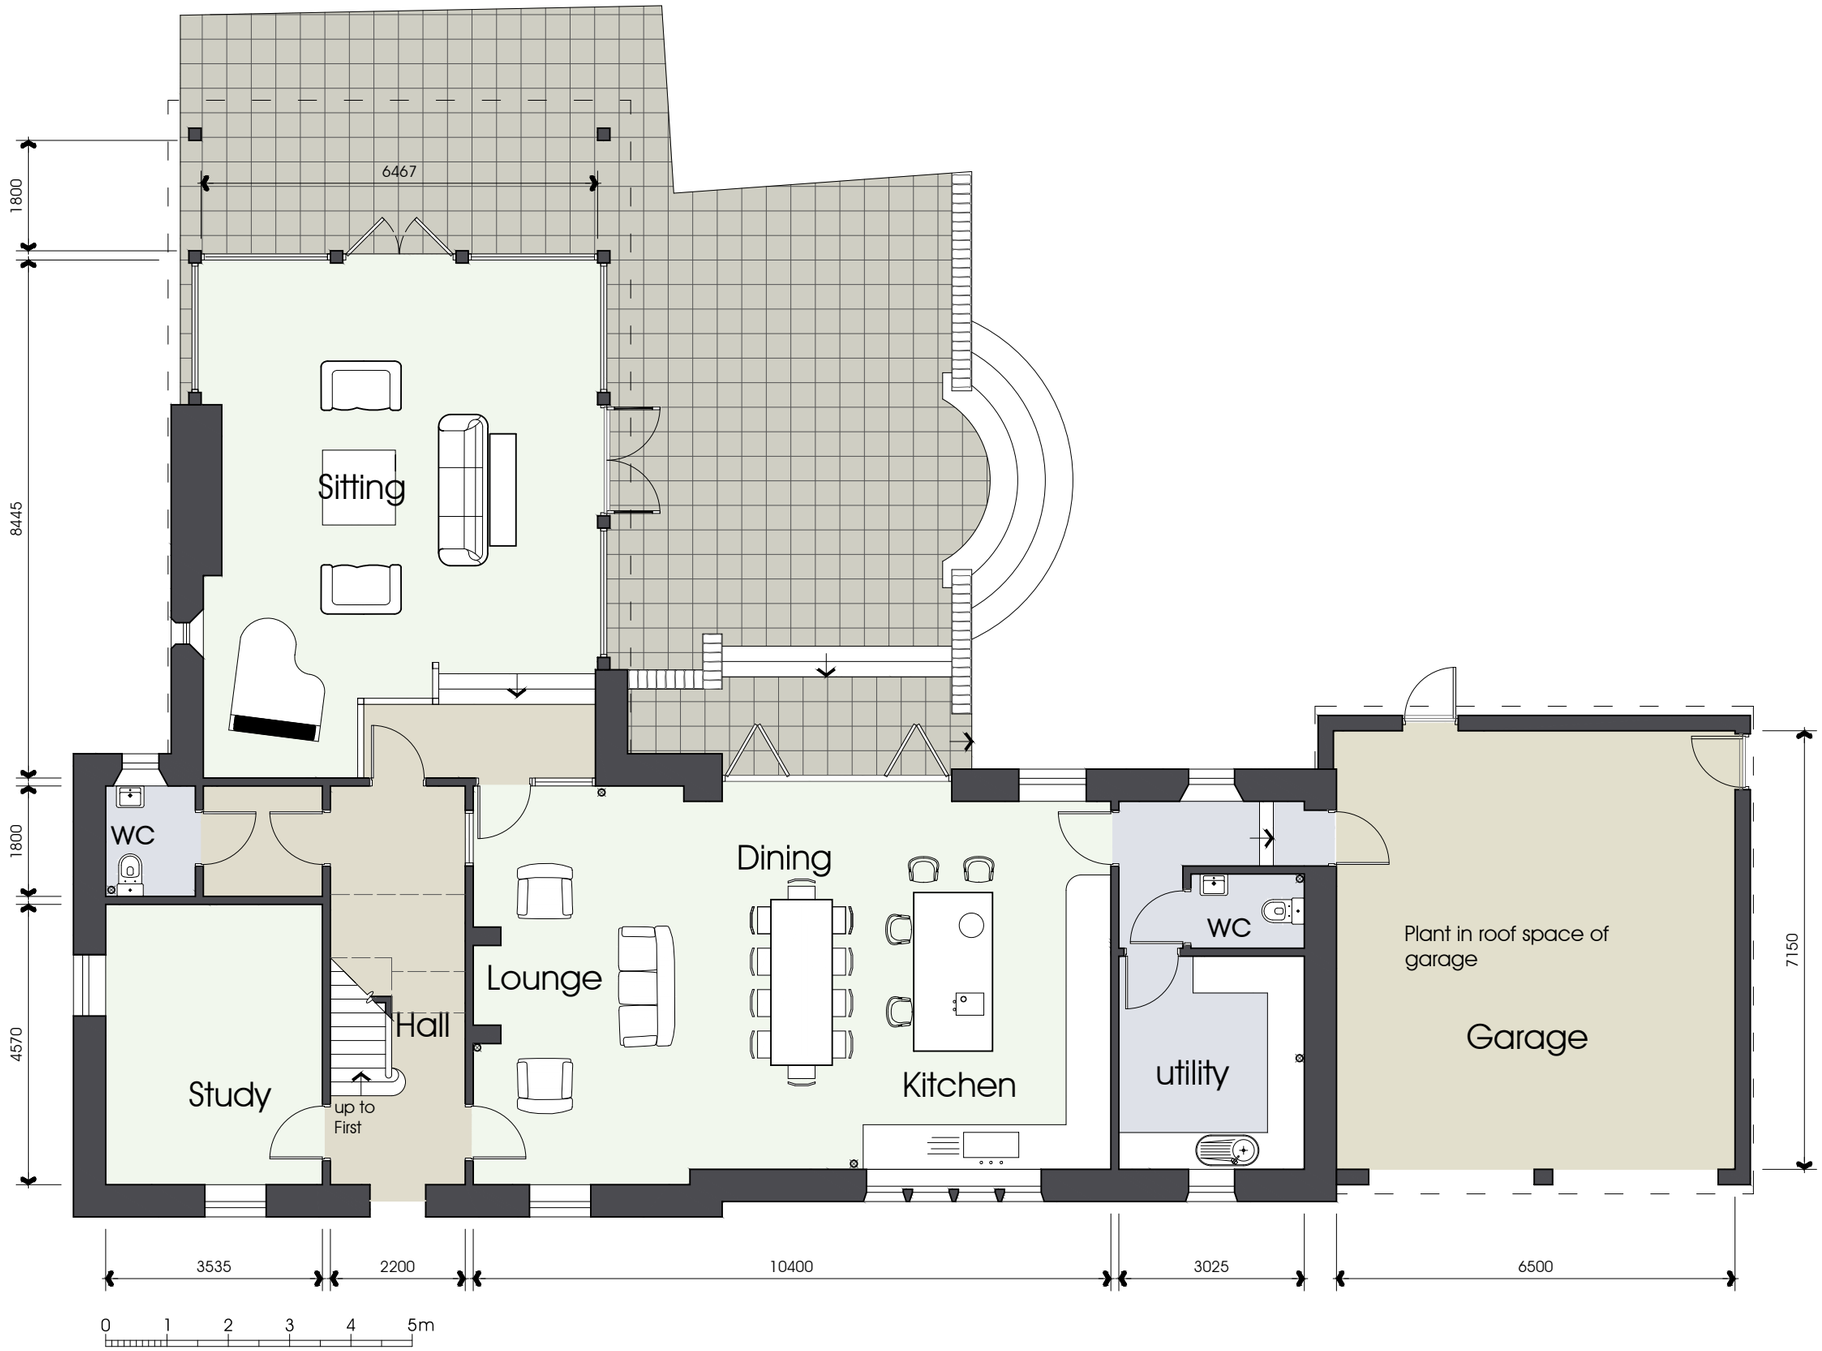


Rev A: 14.08.2013: Sitting Room Canopy reduced

**PGB** Architectural Services LTD

Lily Cottage
12 Glen Avenue
Knowle Green
Preston
PR3 2ZQ

m. 07866 366565 t. 01254 820092 e. info@pgb-arch.com

CLIENT
Mr Roger Marsden
Hill Top Farm
Forty Acre Lane
Longridge: PR3 2TY

PROJECT
Replacement Dwelling
Hill Top Farm

DRAWING TITLE
Ground Floor Plan

PAPER SIZE A3
DATE Feb 2013

JOB NO. 2631
SCALE 1:100

DRAWING NO. 001
REVISION A

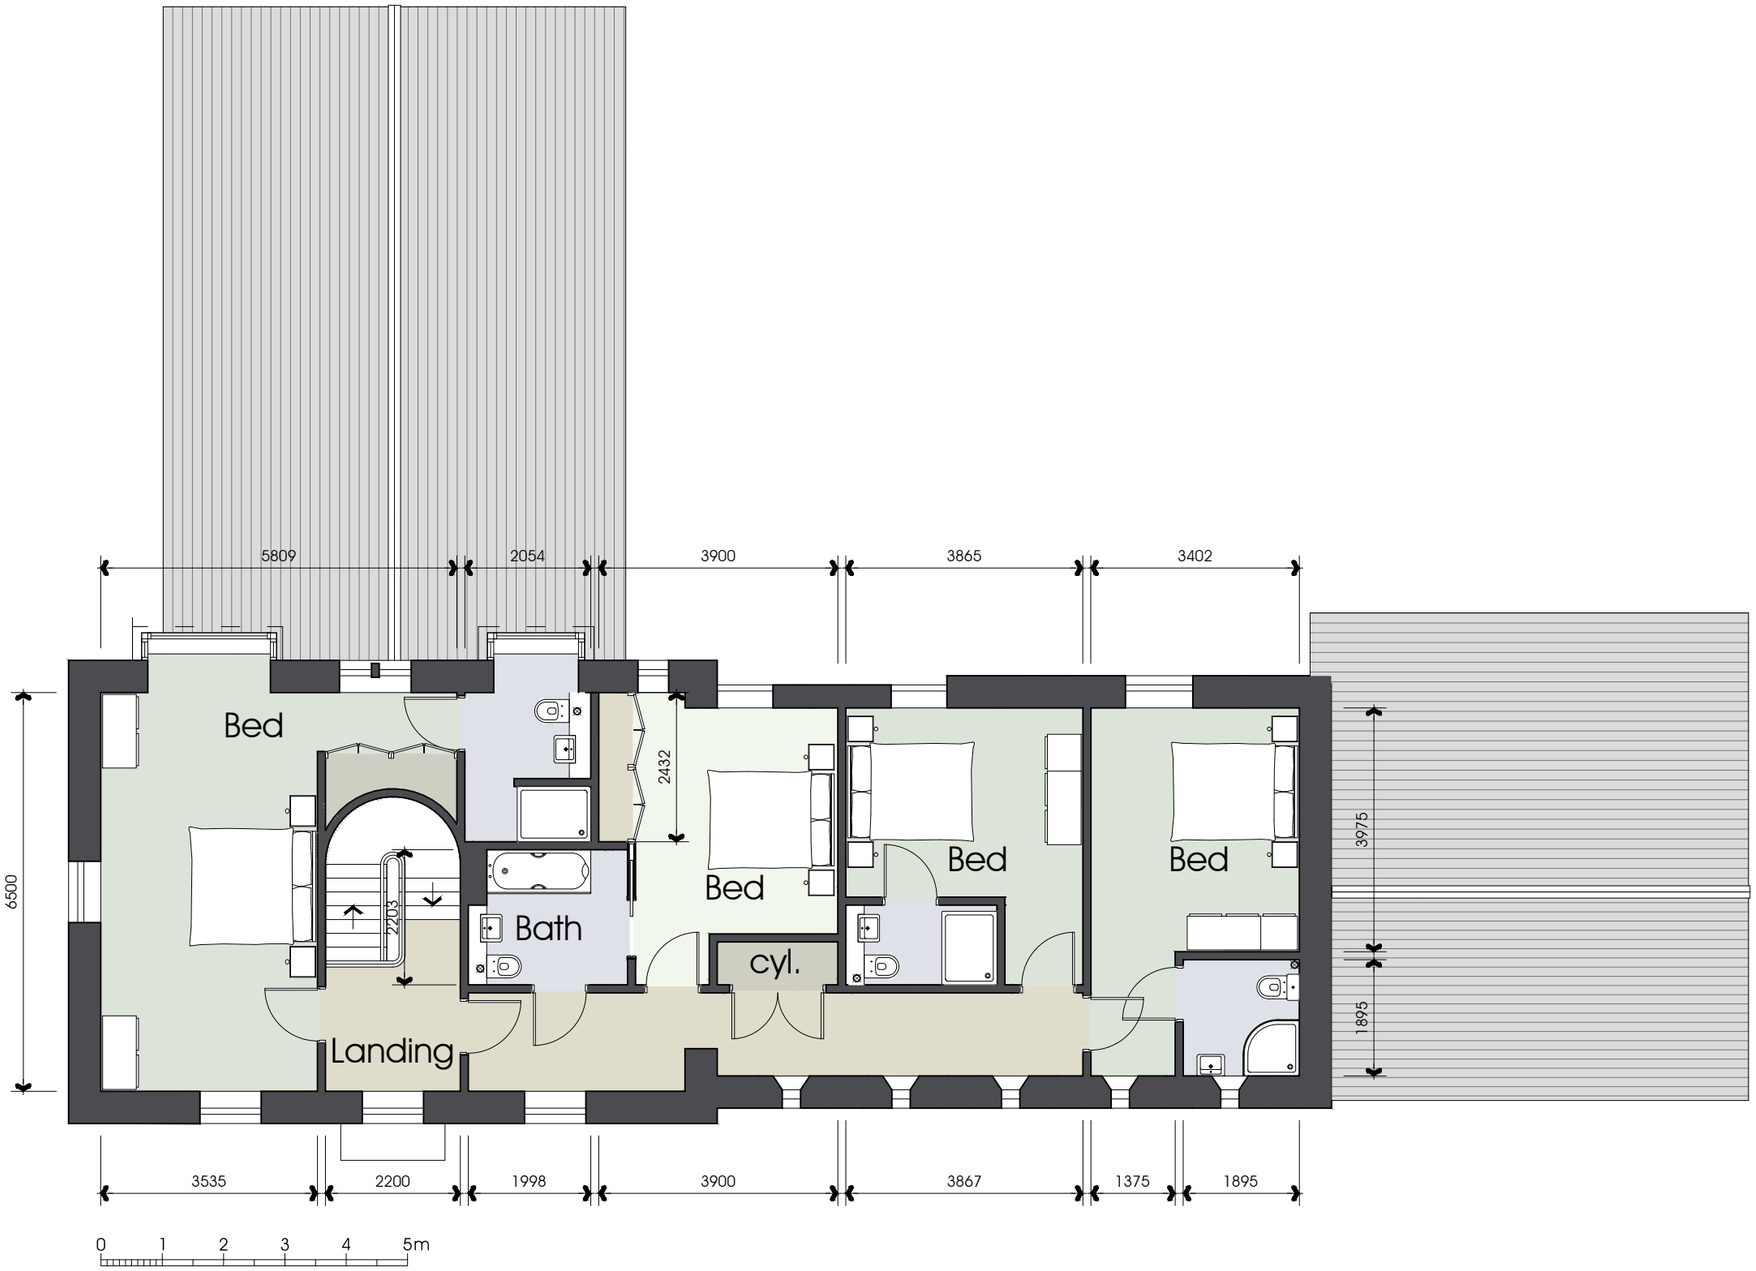


Rev A: 14.08.2013: Bay window modification to Master Bedroom

**PGB** Architectural Services LTD

Lily Cottage
12 Glen Avenue
Knowle Green
Preston
PR3 2ZQ

m. 07866 366565 t. 01254 820092 e. info@pgb-arch.com

CLIENT
Mr Roger Marsden
Hill Top Farm
Forty Acre Lane
Longridge: PR3 2TY

PROJECT
Replacement Dwelling
Hill Top Farm

DRAWING TITLE
First Floor Plan

PAPER SIZE A3
DATE Feb 2013

JOB NO. 2631
SCALE 1:100

DRAWING NO. 002
REVISION A

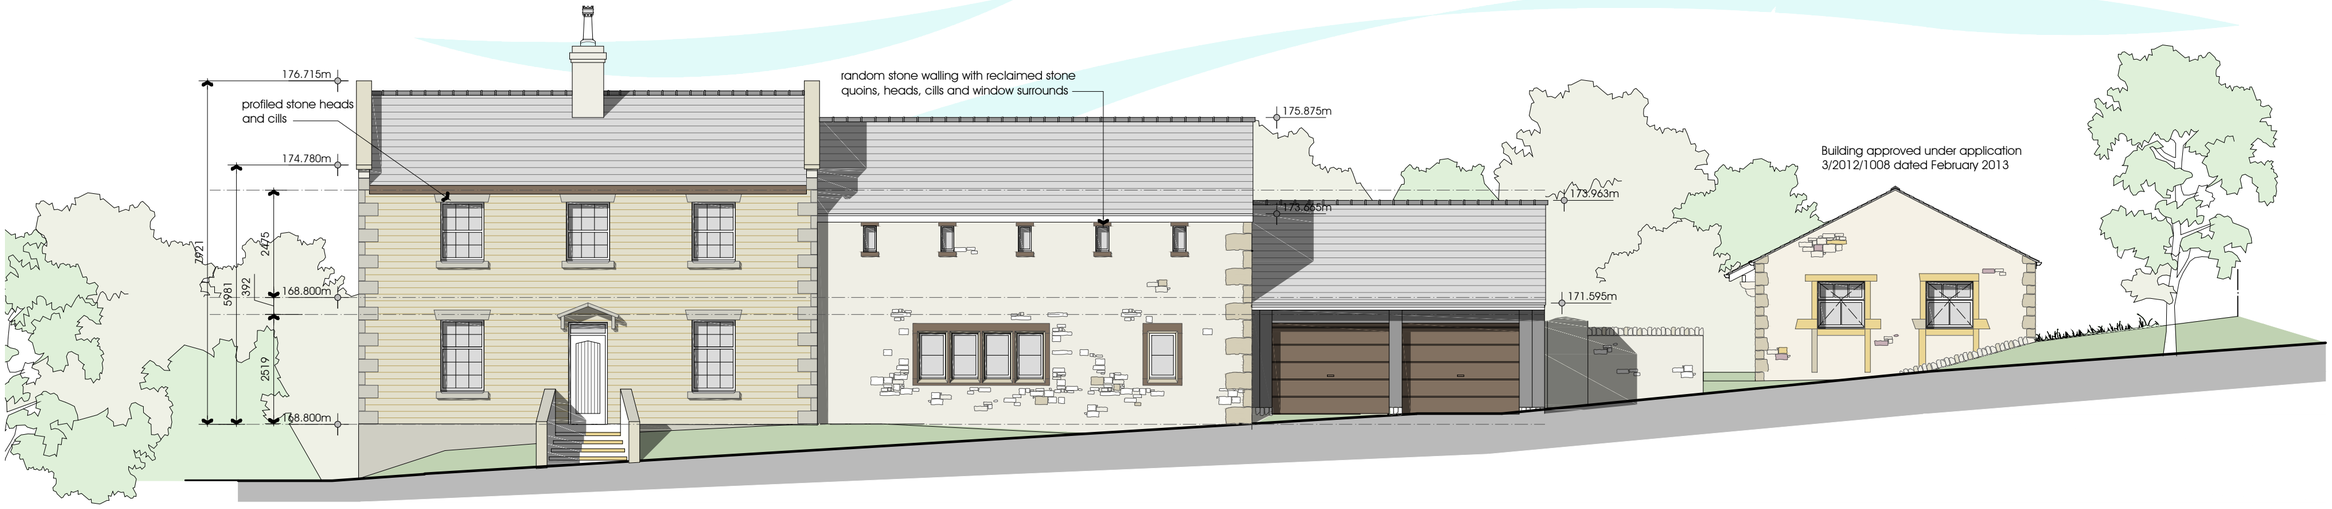


# SOUTH EAST ELEVATION

0 1 2 3 4 5m

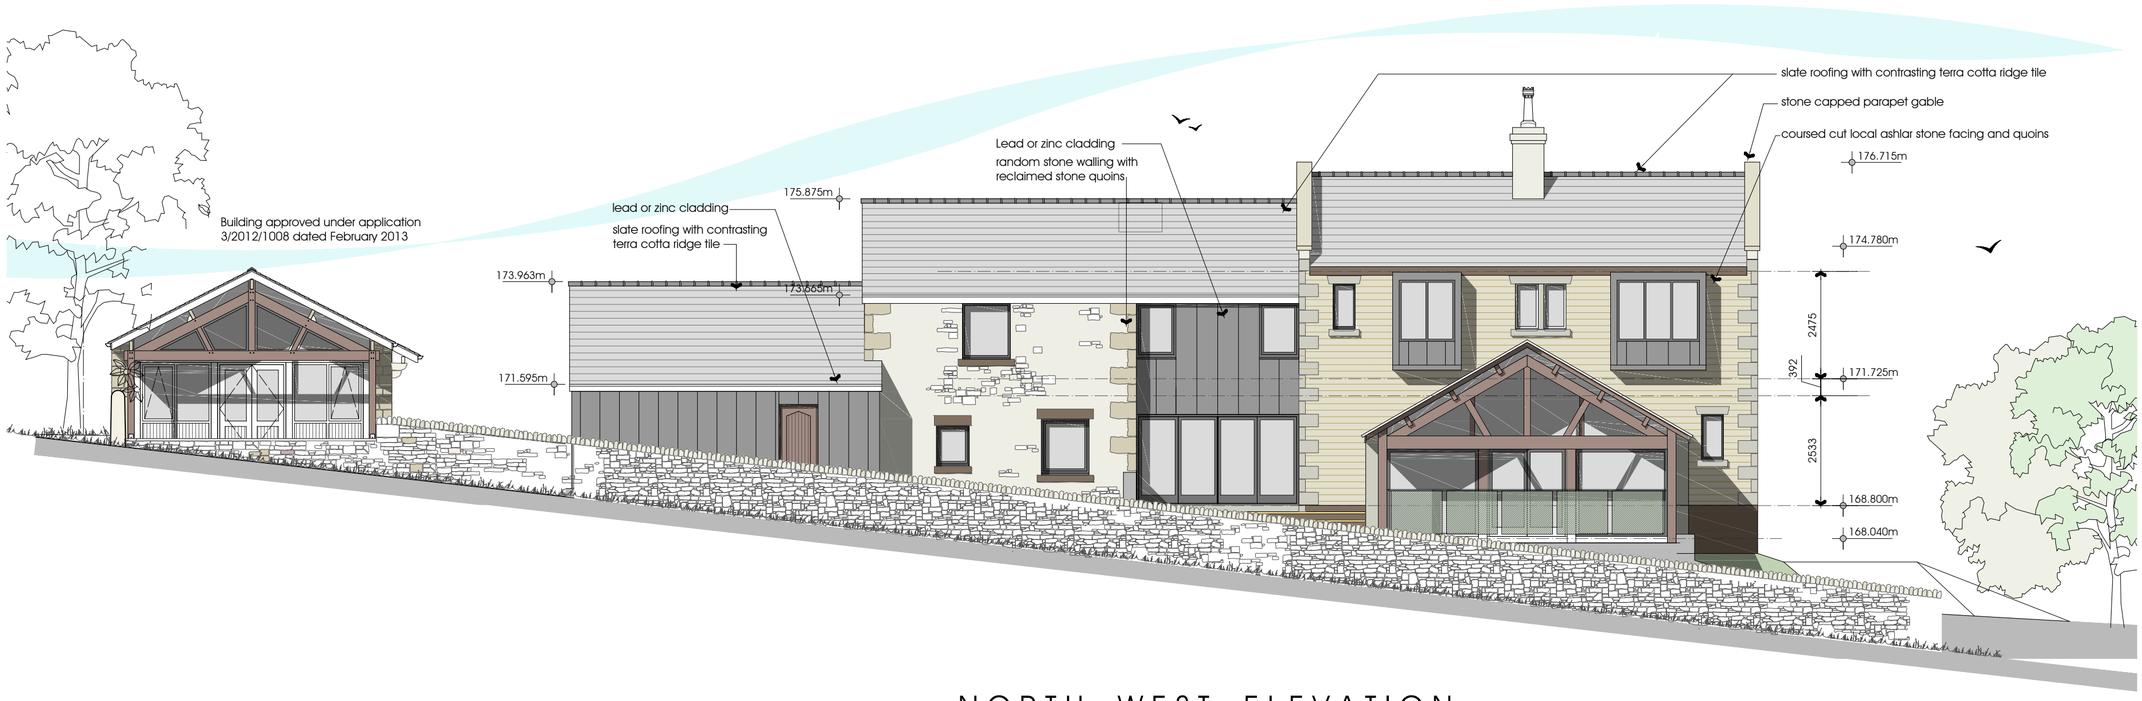


# NORTH WEST ELEVATION

0 1 2 3 4 5m

Rev A: 14.08.2013: North West Elevation revised to rear of Main House

**PGB** Architectural Services LTD

Lily Cottage
12 Glen Avenue
Knowle Green
Preston
PR3 2ZQ

m. 07866 366565 t. 01254 820092 e. info@pgb-arch.com

CLIENT
Mr Roger Marsden
Hill Top Farm
Forty Acre Lane
Longridge: PR3 2TY

PROJECT
Replacement Dwelling
Hill Top Farm

DRAWING TITLE
Elevations

PAPER SIZE A2
DATE Nov 2012
JOB NO. 2631
SCALE 1:100
DRAWING NO. 003
REVISION A

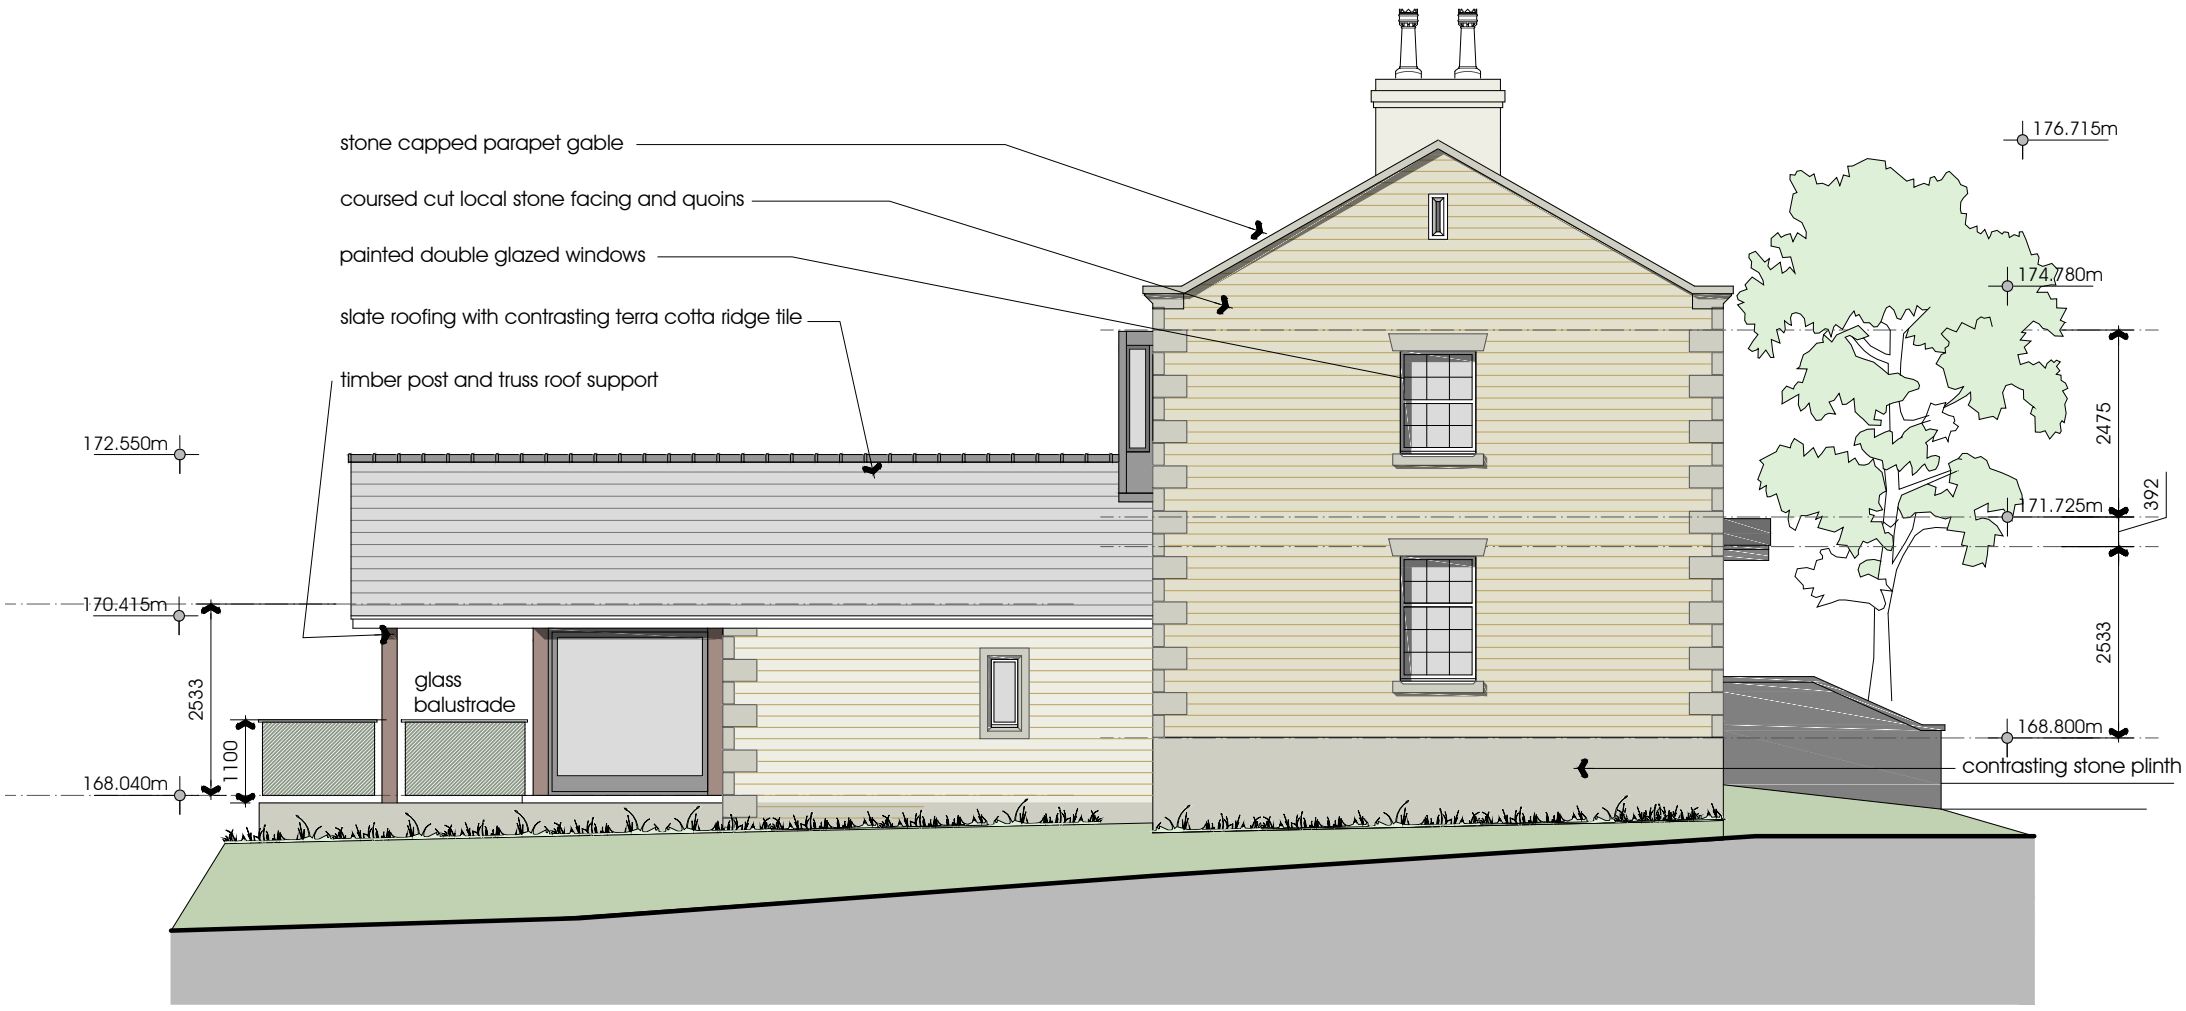


# SOUTH WEST ELEVATION

0 1 2 3 4 5m

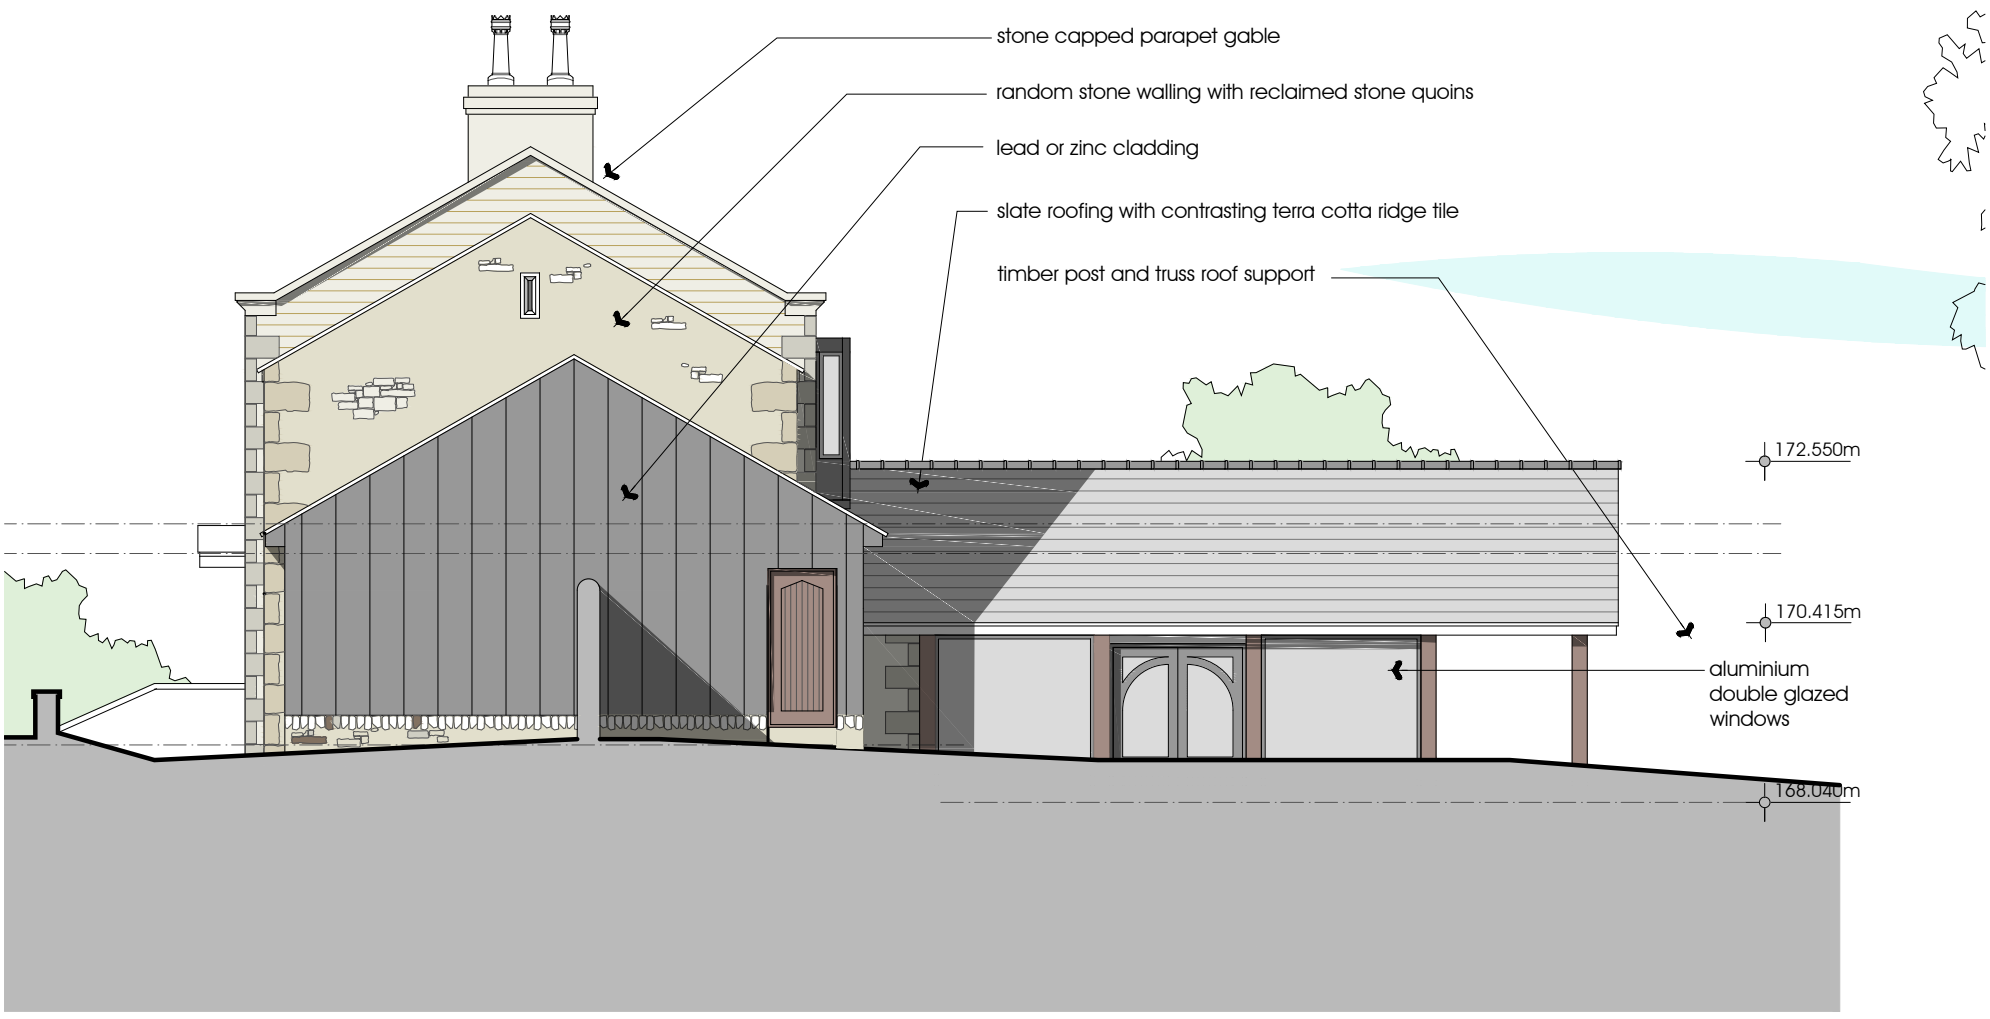


# NORTH EAST ELEVATION

0 1 2 3 4 5m

Rev A: 14.08.2013: North West Elevation revised to rear of Main House

**PGB** Architectural Services LTD

Lily Cottage
12 Glen Avenue
Knowle Green
Preston
PR3 2ZQ

m. 07866 366565 t. 01254 820092 e. info@pgb-arch.com

CLIENT
Mr Roger Marsden
Hill Top Farm
Forty Acre Lane
Longridge: PR3 2TY

PROJECT
Replacement Dwelling
Hill Top Farm

DRAWING TITLE
Elevations

PAPER SIZE A3
DATE Nov 2012
JOB NO. 2631
SCALE 1:100
DRAWING NO. 004
REVISION A

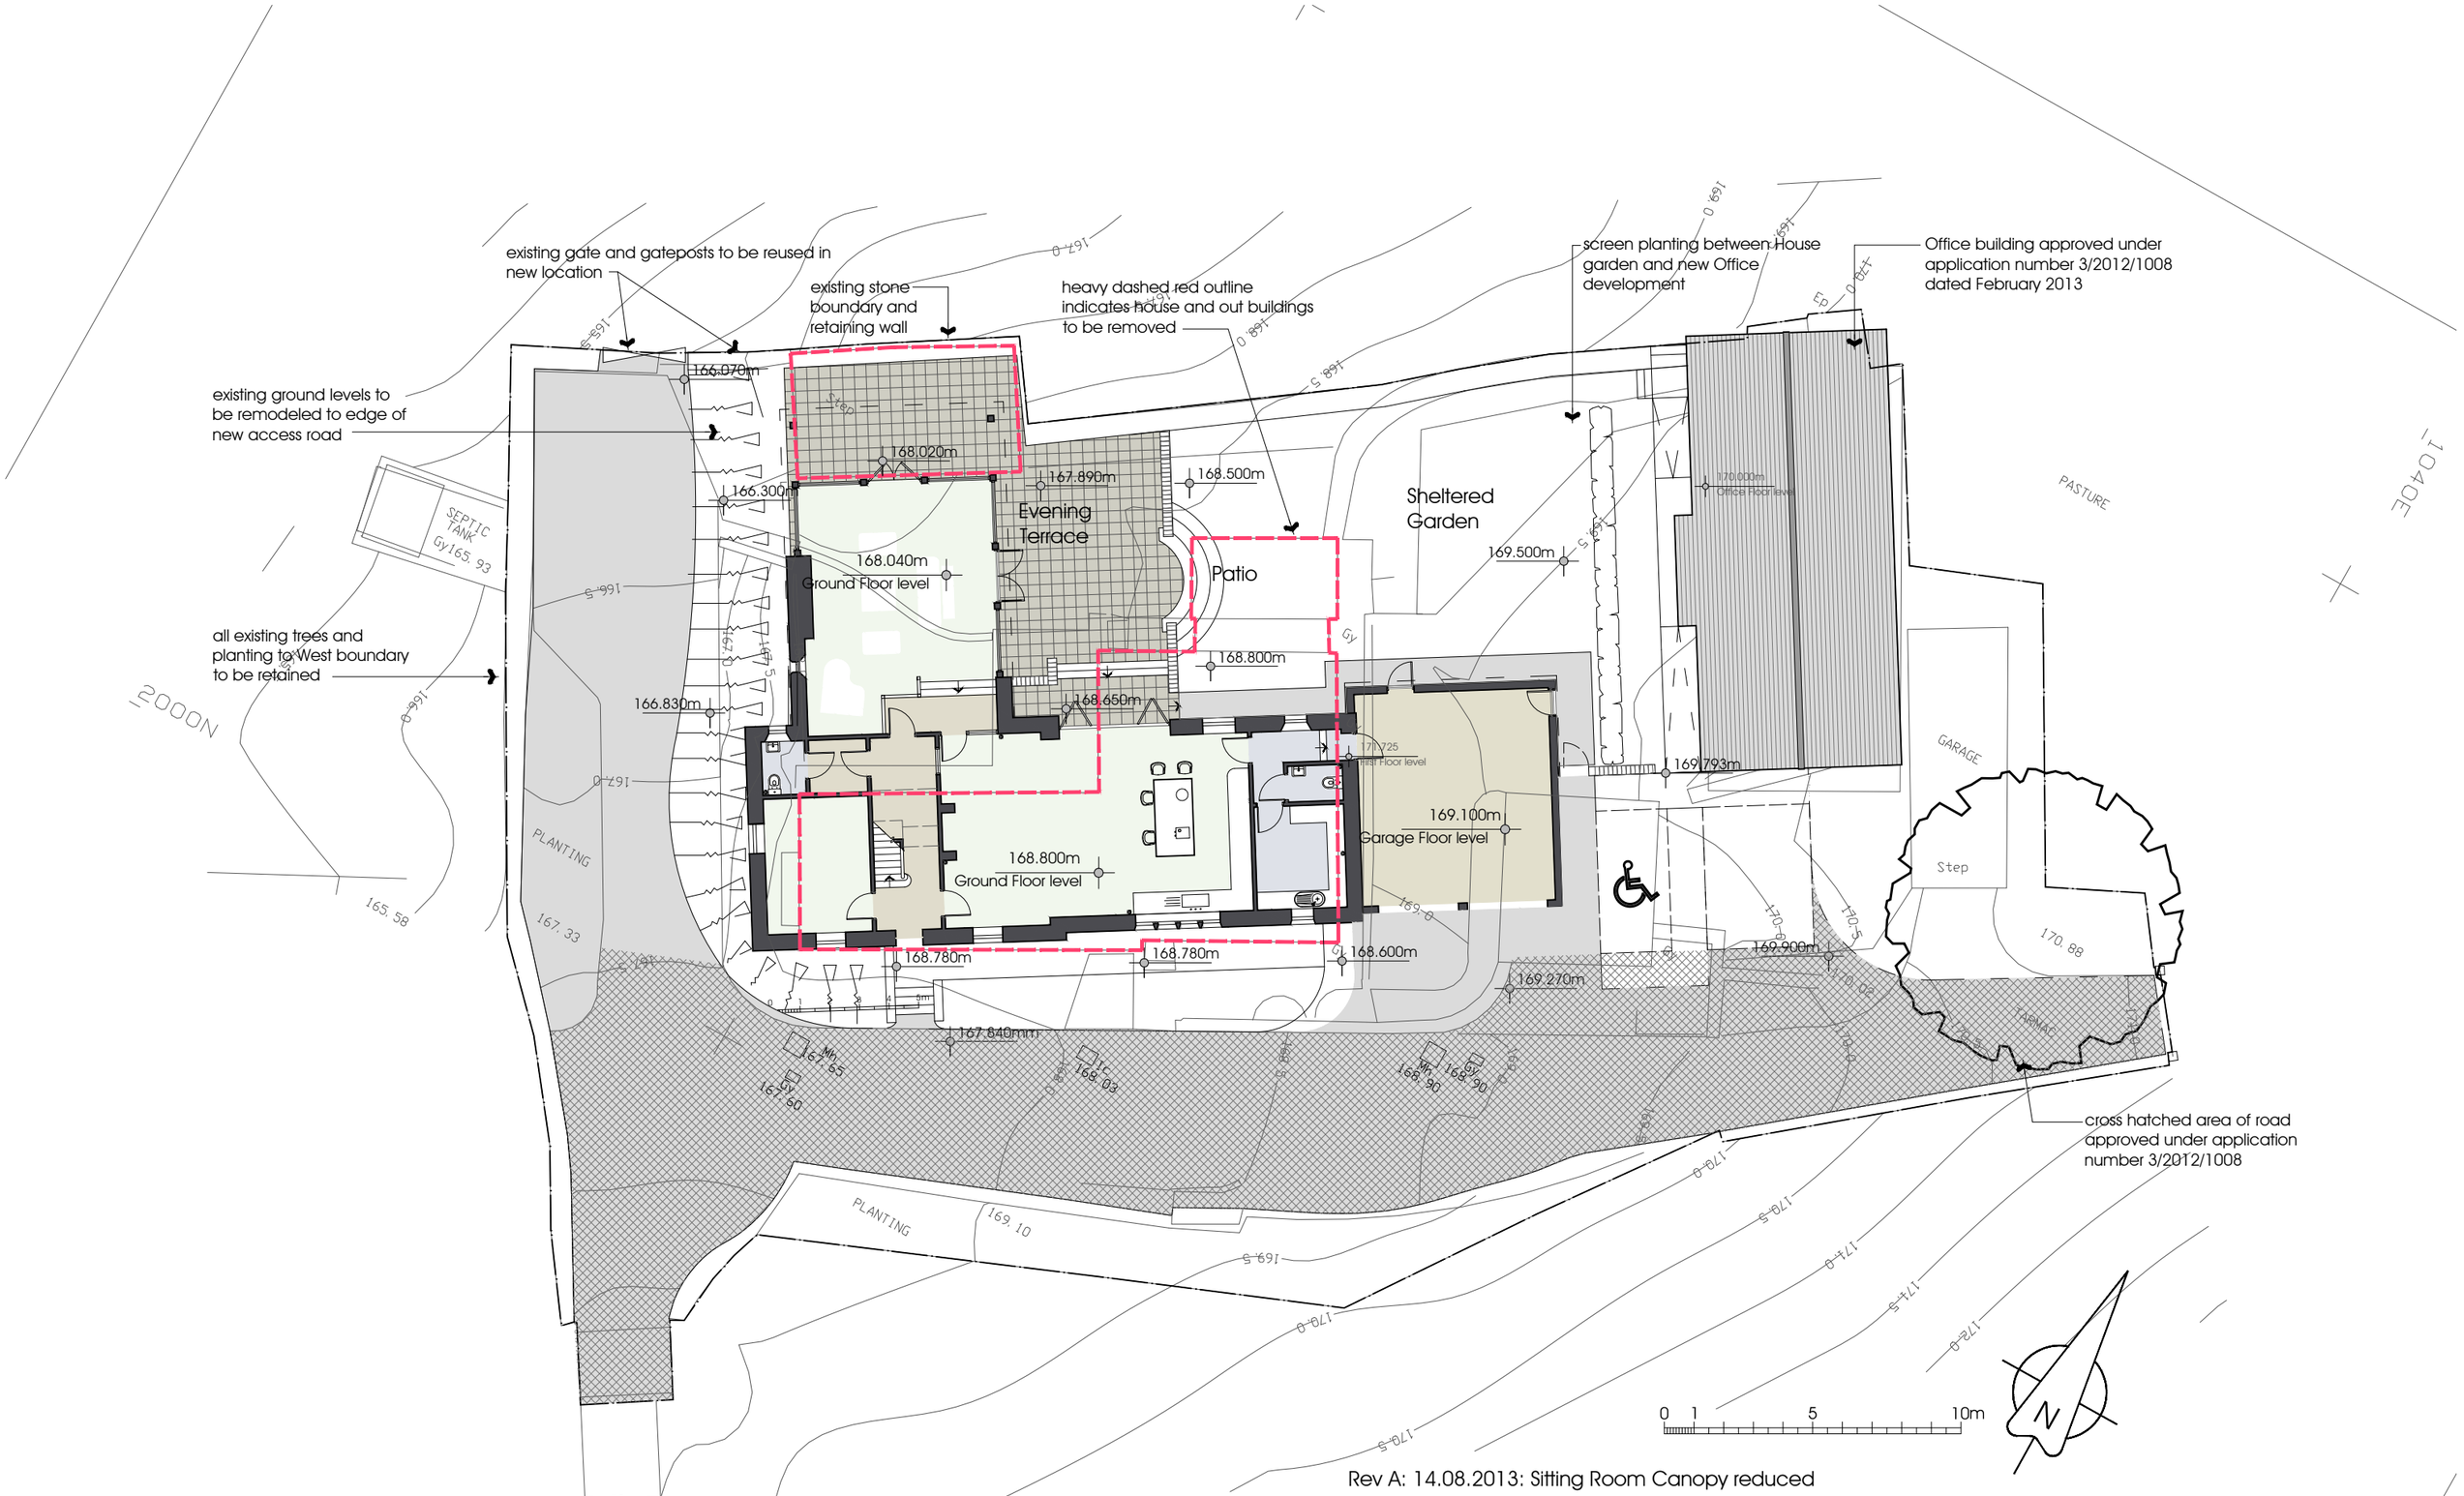


Rev A: 14.08.2013: Sitting Room Canopy reduced

**PGB** Architectural Services LTD

Lily Cottage
12 Glen Avenue
Knowle Green
Preston
PR3 2ZQ

m. 07866 366565 t. 01254 820092 e. info@pgb-arch.com

CLIENT
Mr Roger Marsden
Hill Top Farm
Forty Acre Lane
Longridge: PR3 2TY

PROJECT
Replacement Dwelling
Hill Top Farm

DRAWING TITLE
Block Plan

PAPER SIZE A3
DATE Nov 2012

JOB NO. 2631
SCALE 1:200

DRAWING NO. 005
REVISION A

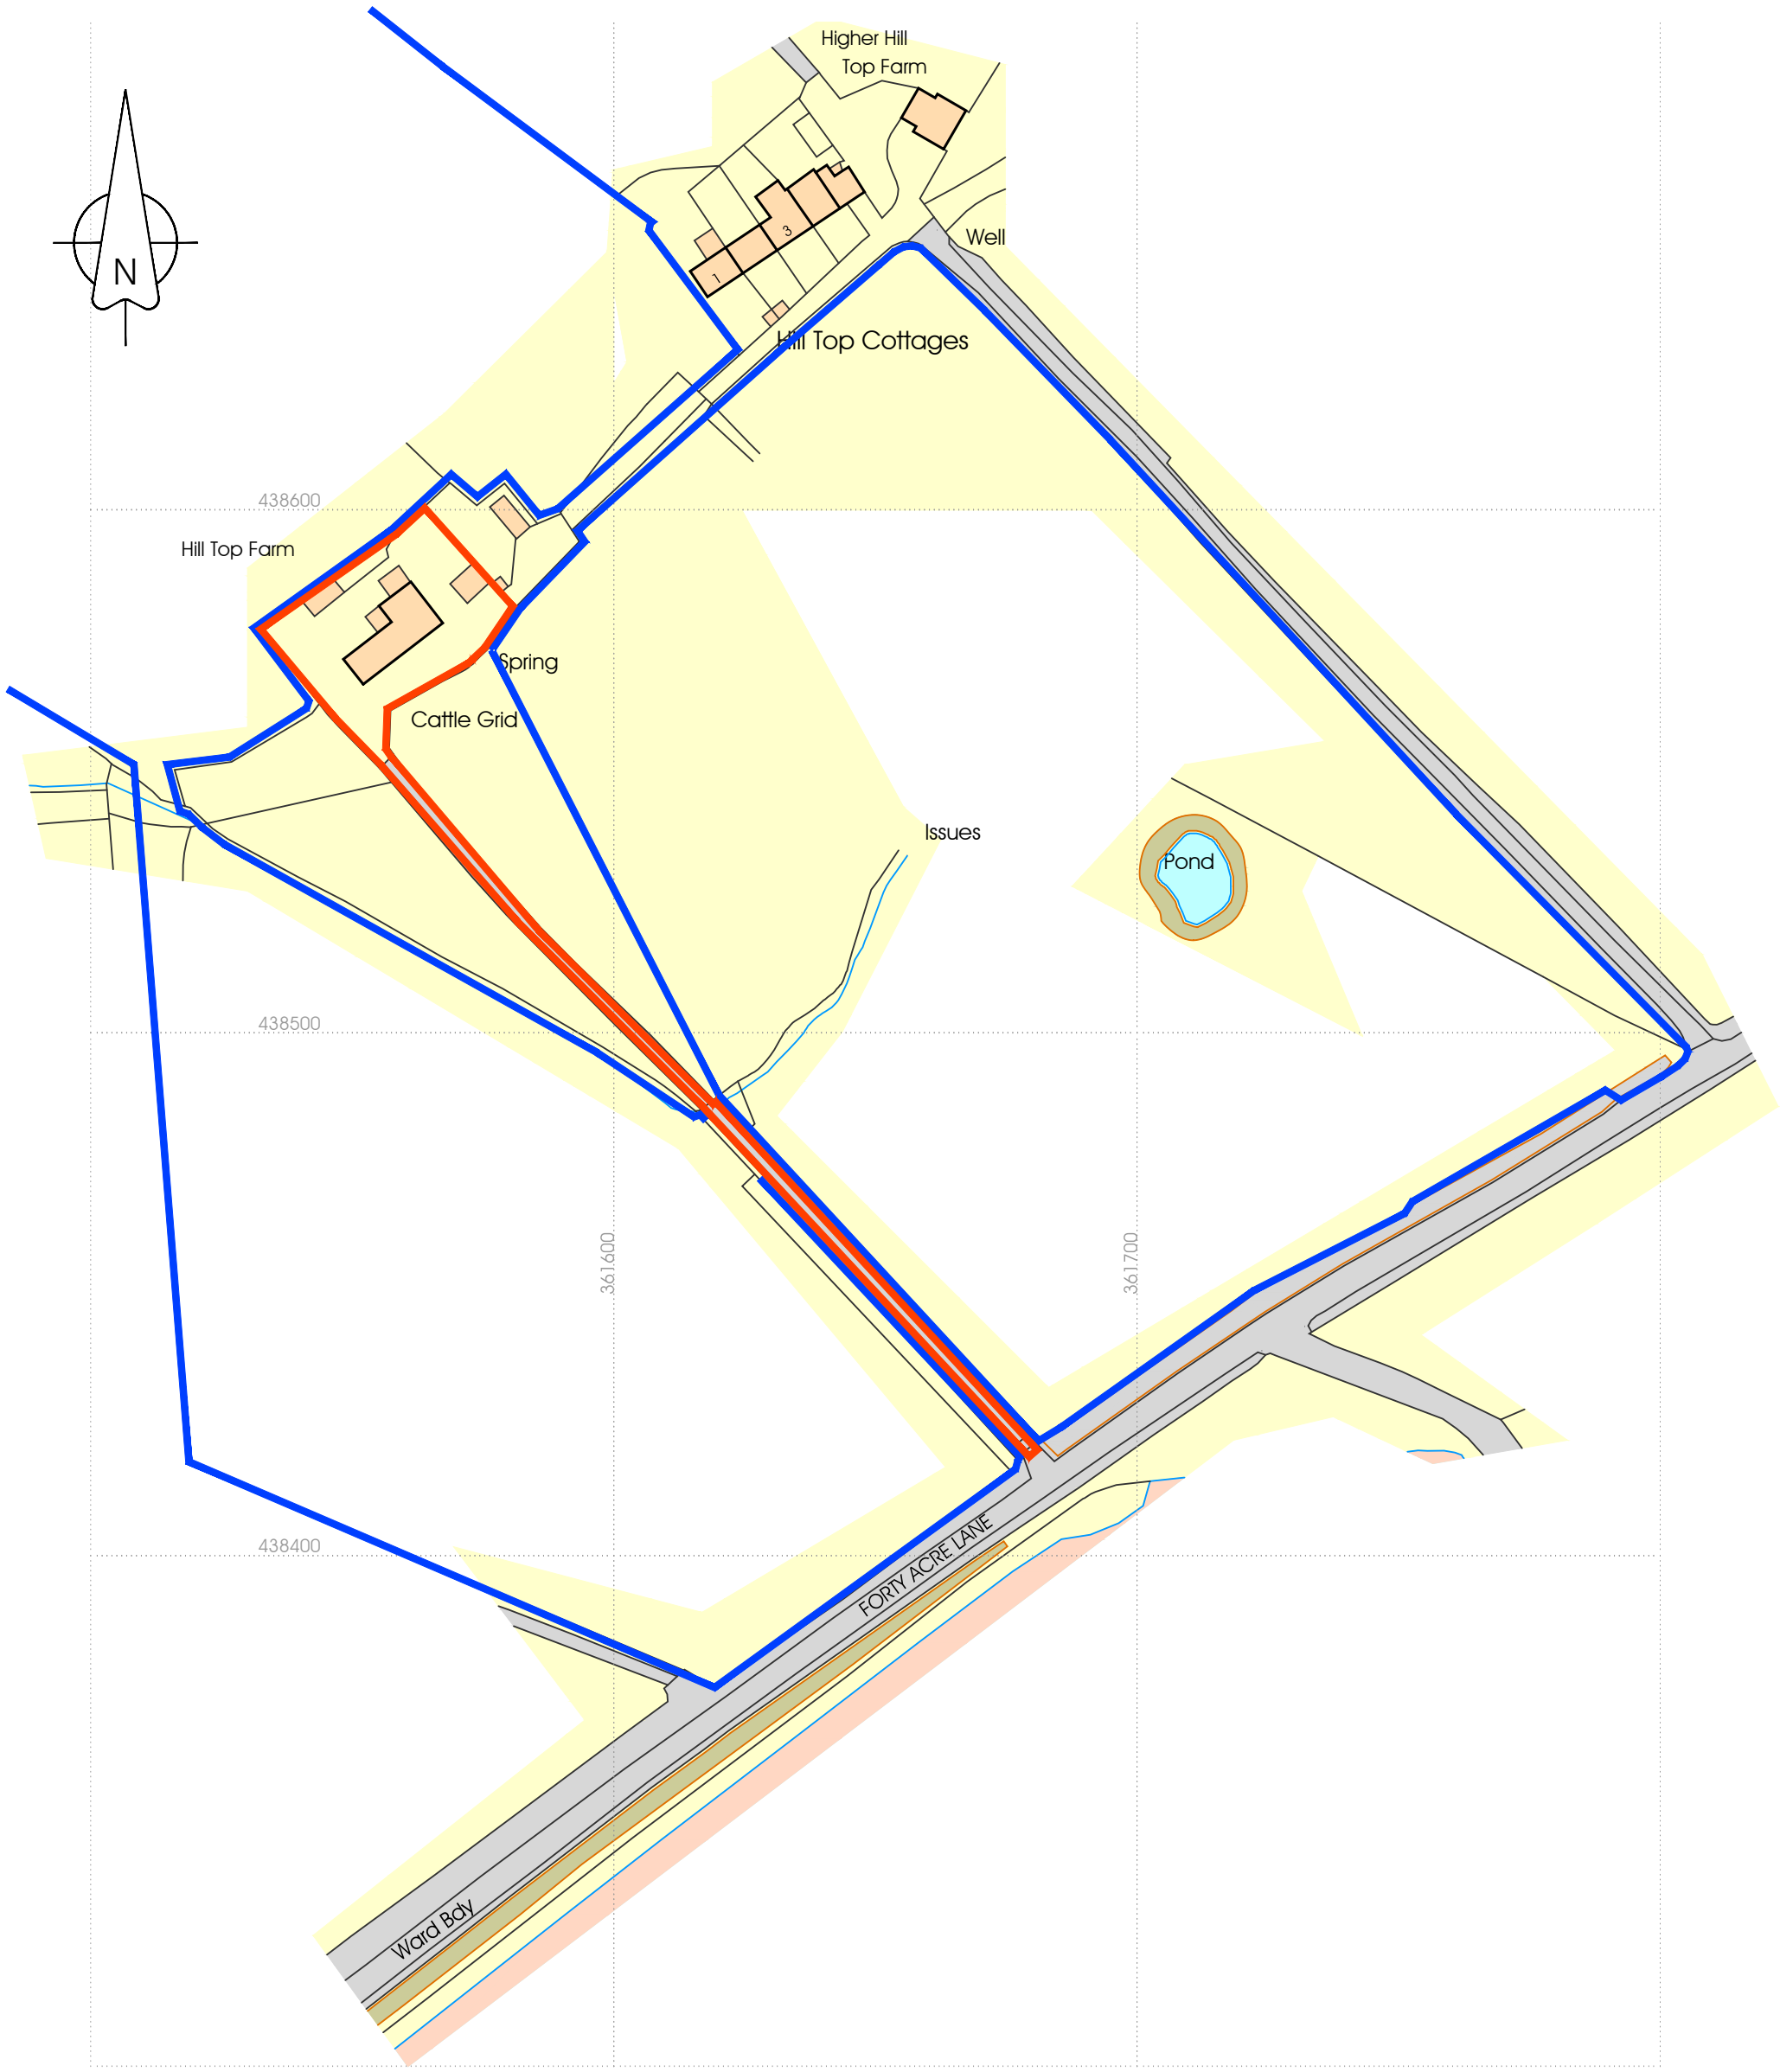


Ordnance Survey, (c) Crown Copyright 2012. All rights reserved. Licence number 100020449

**PGB** Architectural Services LTD

Lily Cottage
12 Glen Avenue
Knowle Green
Preston
PR3 2ZQ

m. 07866 366565 t. 01254 820092 e. info@pgb-arch.com

CLIENT
Mr Roger Marsden
Hill Top Farm
Forty Acre Lane
Longridge; PR3 2TY

PROJECT
Office and Teaching Facilities

DRAWING TITLE
Location Plan

PAPER SIZE A3
DATE Feb 2013

JOB NO. 2631
SCALE 1:1250

DRAWING NO. 006
REVISION

Section C . . C

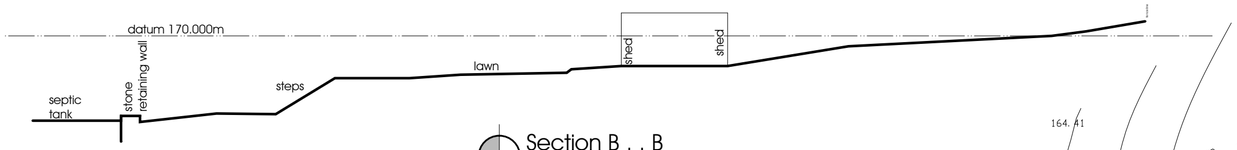


Section B . . B

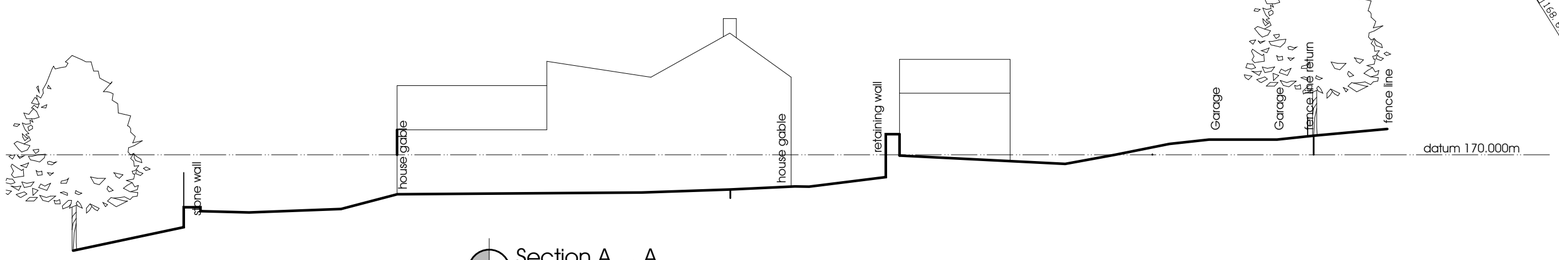


Section A . . A

**PGB** Architectural Services LTD

Lily Cottage
12 Glen Avenue
Knowle Green
Preston
PR3 2ZQ

m. 07866 366565 t. 01254 820092 e. info@pgb-arch.com

CLIENT
Mr Roger Marsden
Hill Top Farm
Forty Acre Lane
Longridge, PR3 2TY

PROJECT
Replacement Dwelling

DRAWING TITLE
Exsitng Site Survey
and cross sections

PAPER SIZE A2
DATE Apr 2013

JOB NO. 2631
SCALE 1:500

DRAWING NO. 007
REVISION