DO NOT SCALE FROM THIS DRAWING.
Use written dimensions only, if in doubt ASK

This drawing is protected under the copyright of 3D.G design

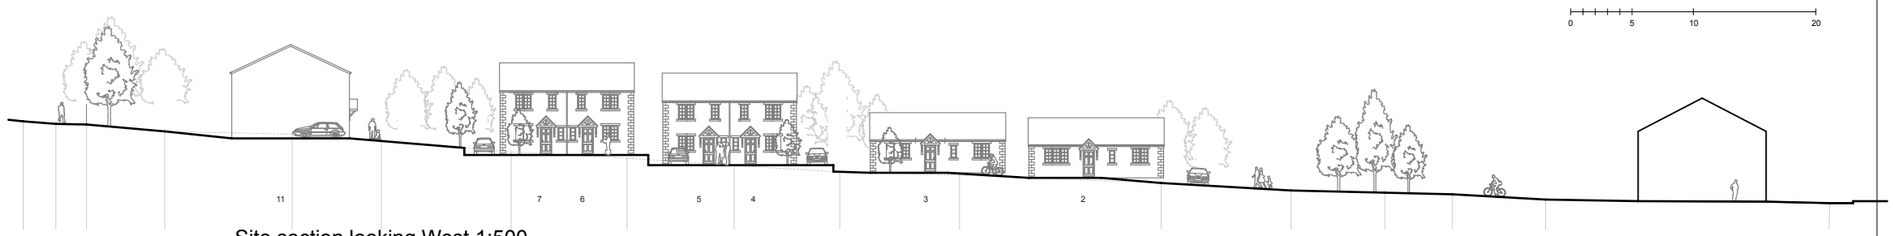

Site section looking West 1:500

Rev	Description	Date
A	Plot 1 revised	02.10.13

Project:
Pendle Street East Sabden

Status:
Planning Application

Drawing Title:
Site Plan & Street Elevation

Project No: 010-223

Drg No: 12

Rev: A

Scale: 1:500@A3

3D.G design
architectural consultants
11 Leyland House Lancashire Business Park
Centurion Way Leyland Lancashire PR26 6TY
t: 01772 367 150
e: studio@3dgdesign.co.uk
w: www.3dgdesign.co.uk