
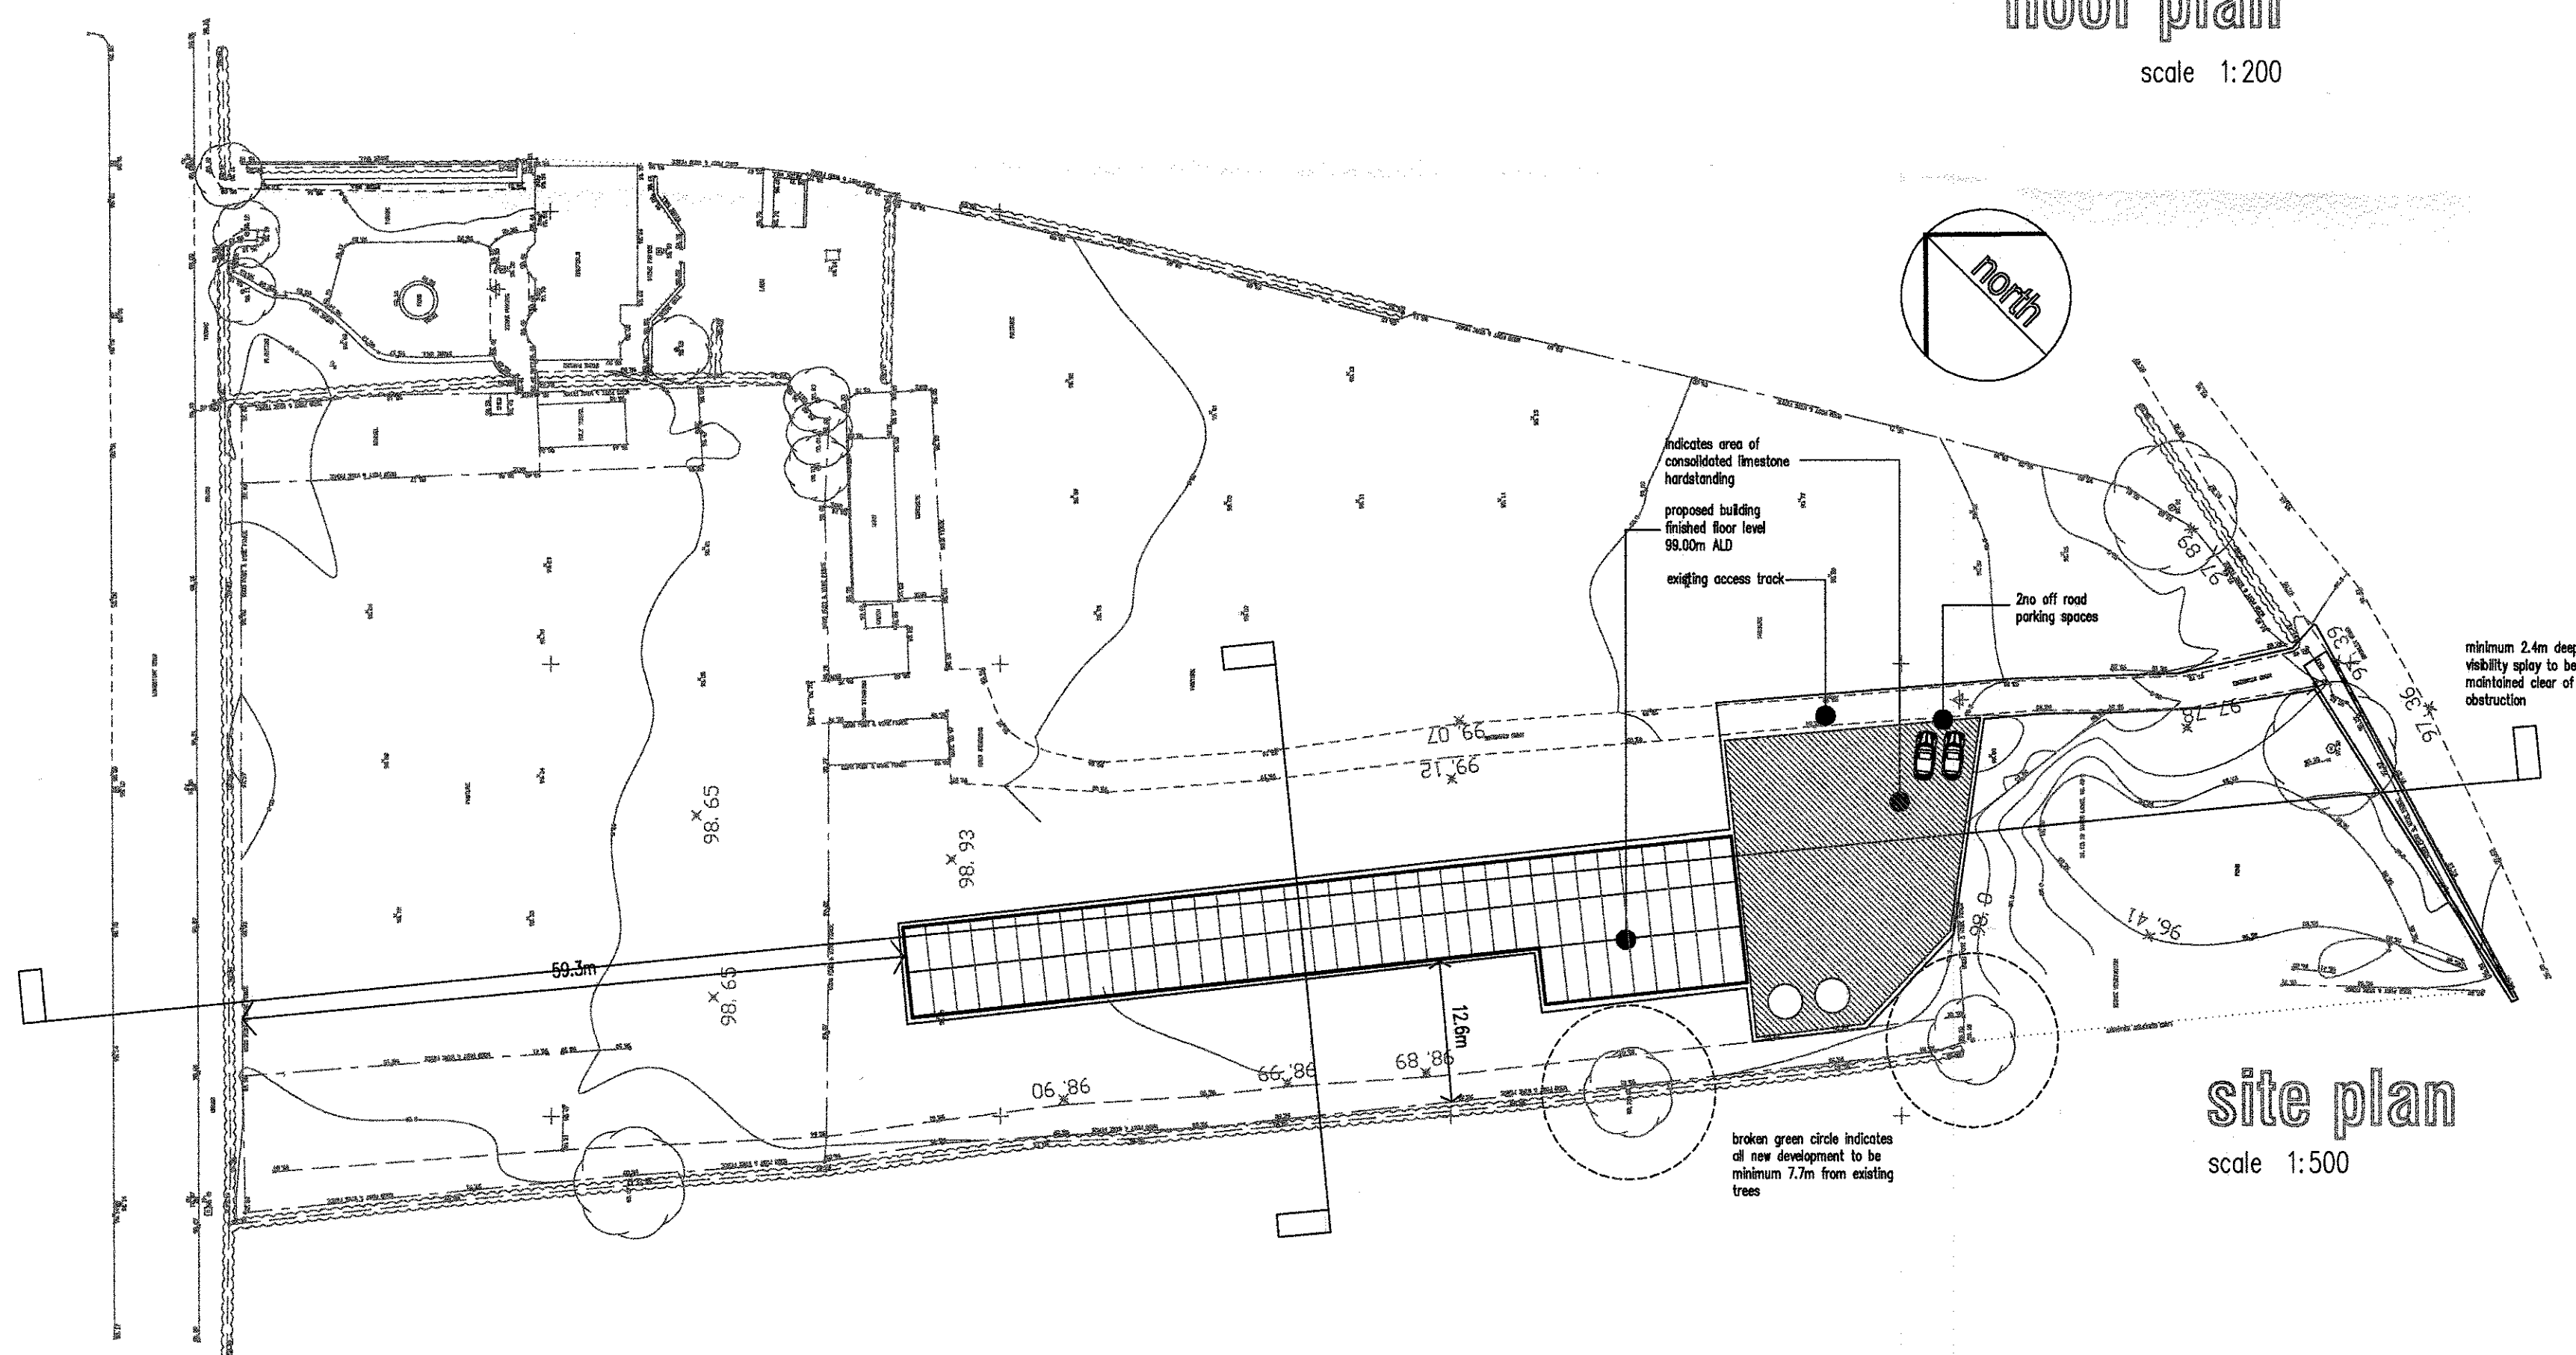
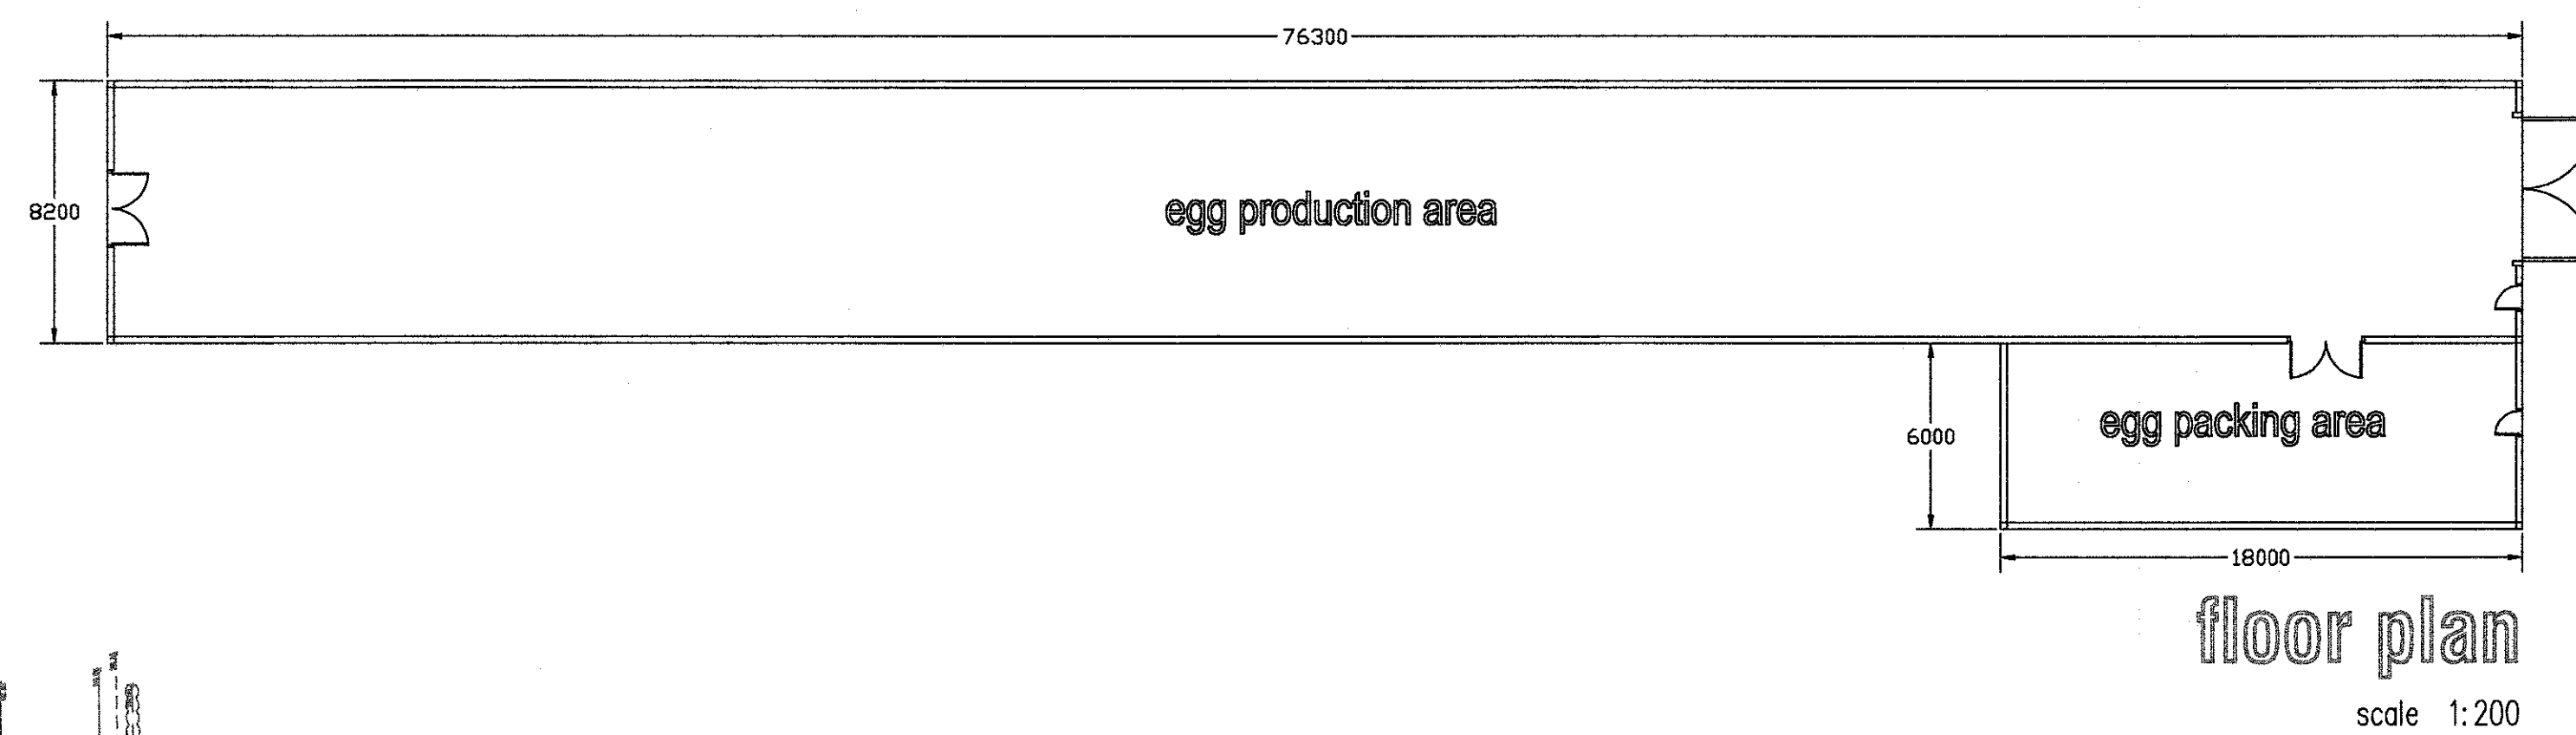


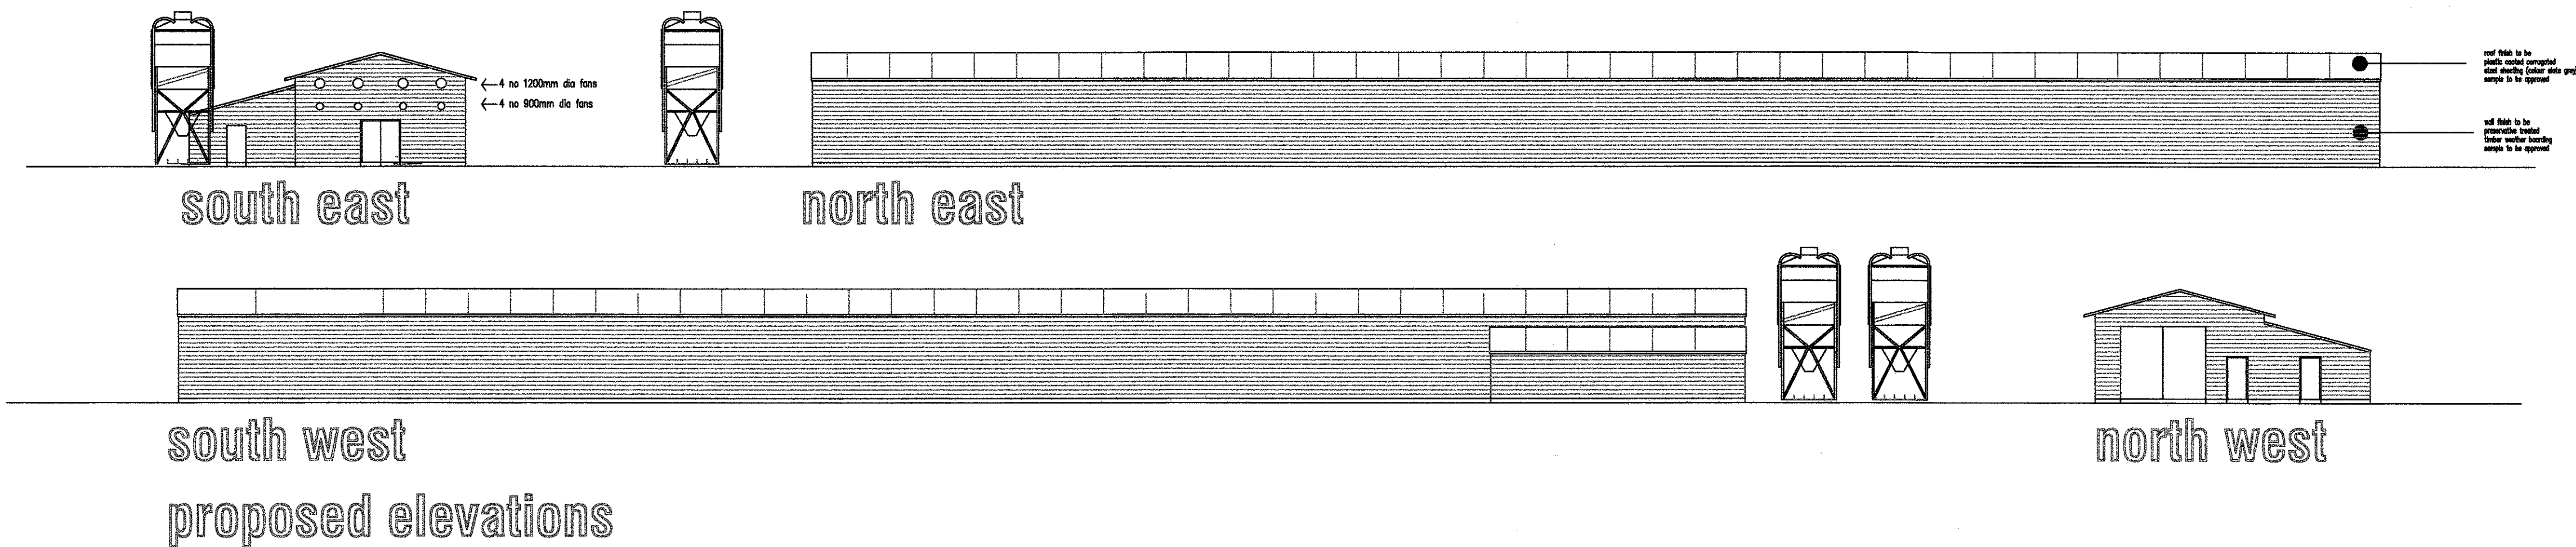

320130448P

AMENDED PLANS RECEIVED  
DATE 23rd July 2013

site for proposed poultry unit at  
Longsight Road  
Clayton-le-Dale

scale 1:500 1:200

drawing number  
RC/23/07/13

0m 50m  
linear scale 1:500 @ A1

Rae Connell Associates Building Design and Planning Consultants  
214 Burnley Road Bacup Lancashire 01706 873000

