




south west

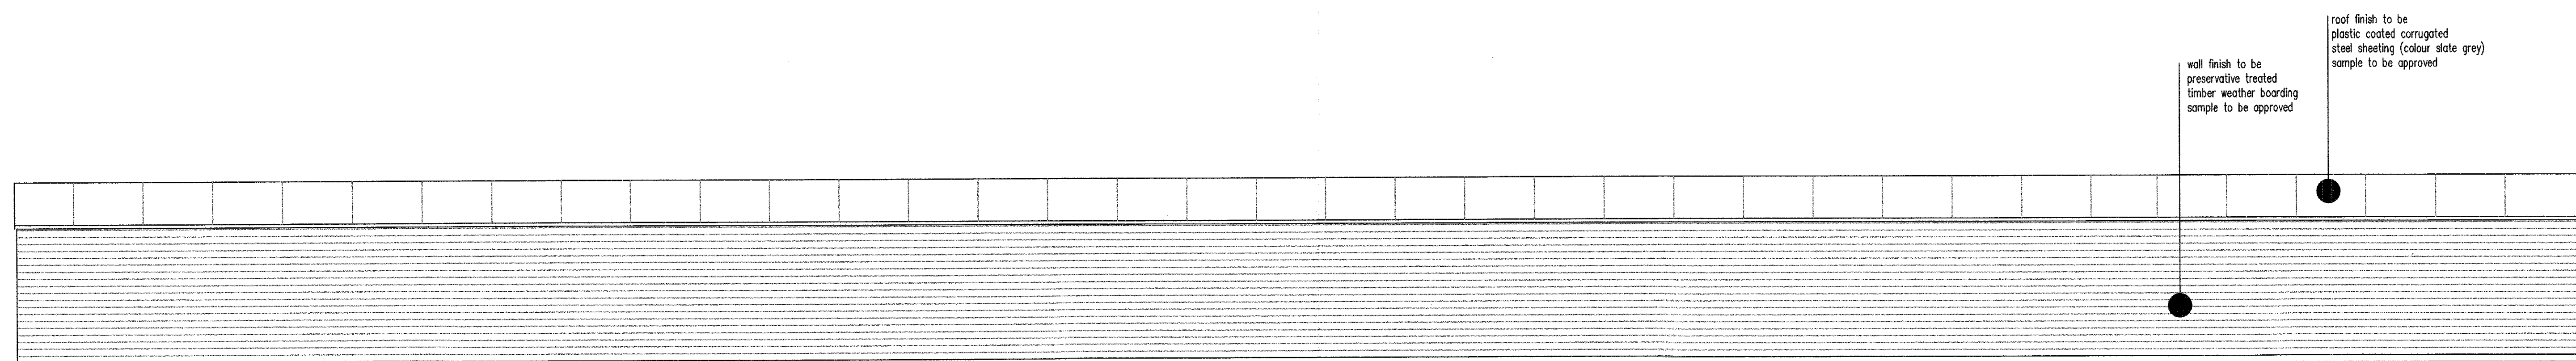

north east

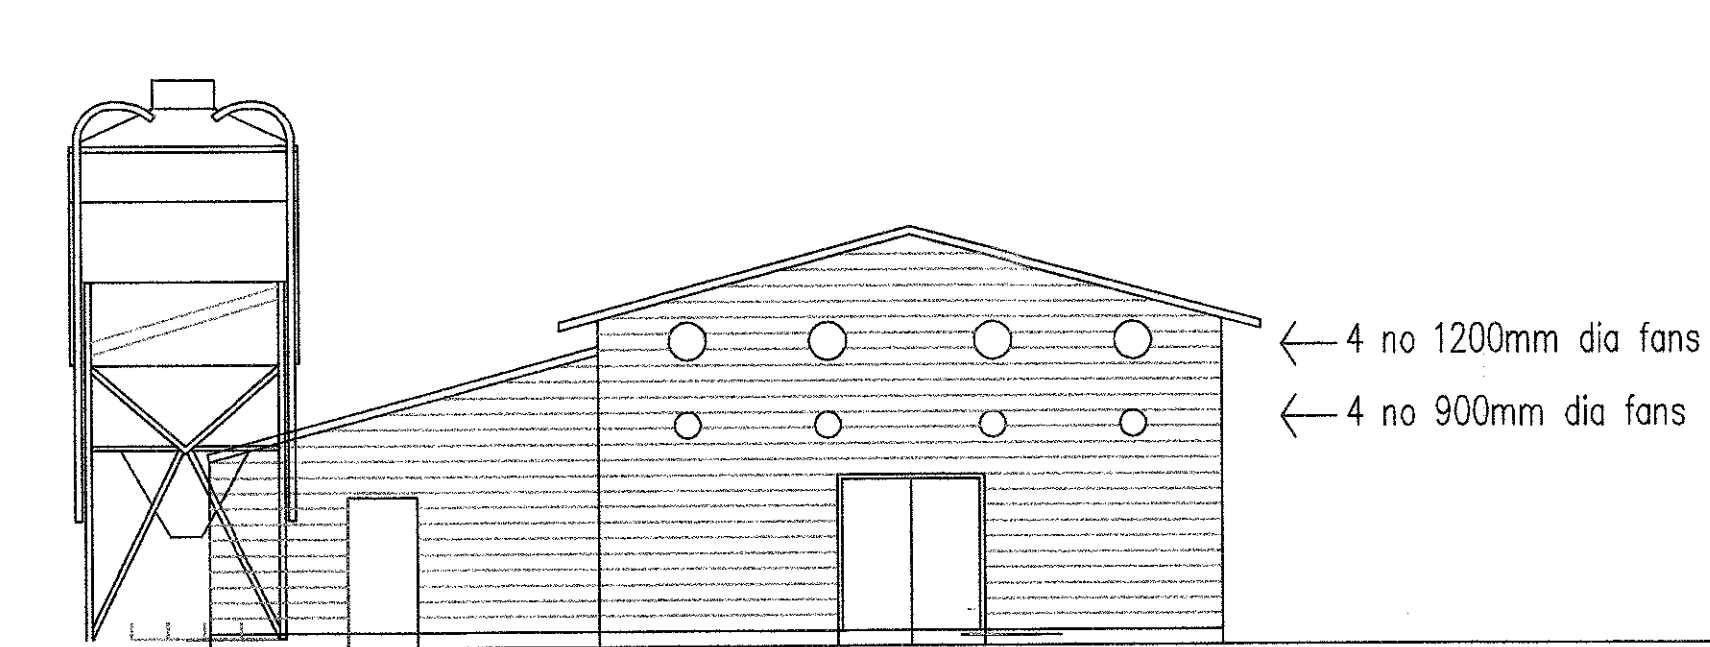

south east

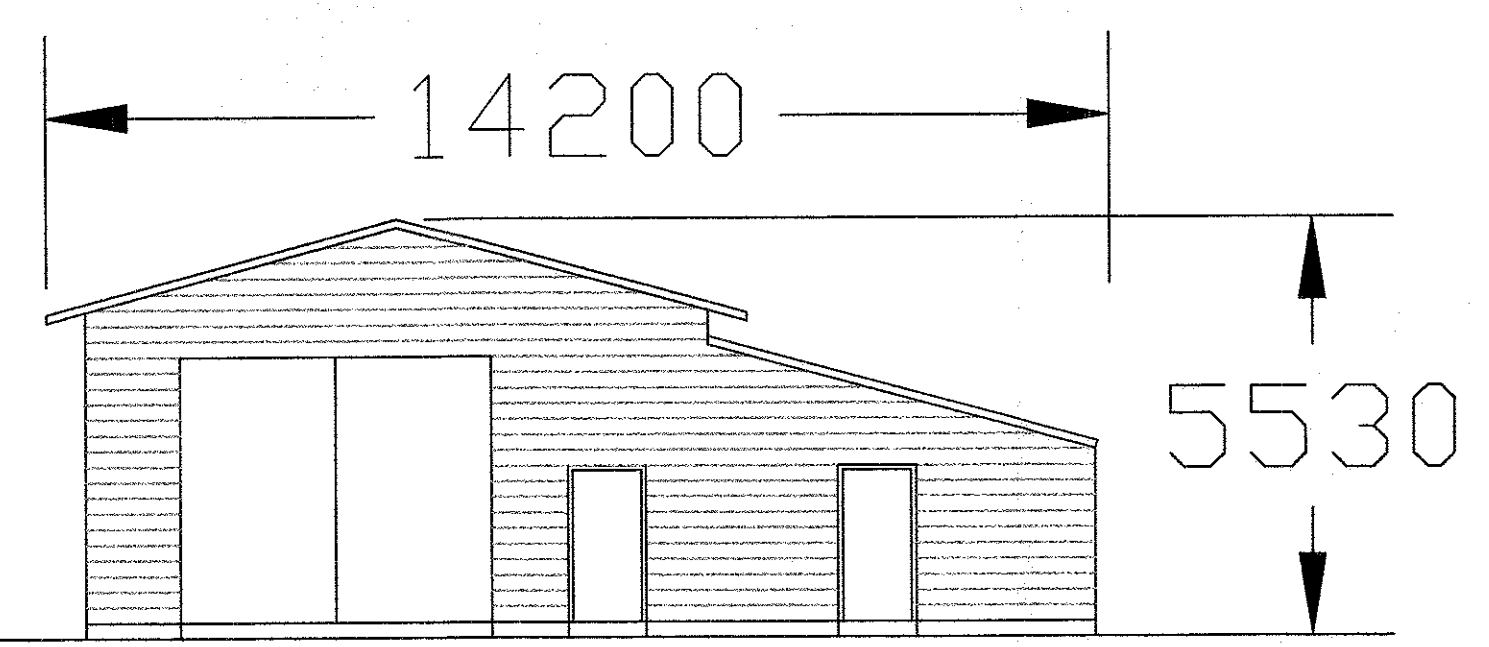

north west

proposed elevations

AMENDED PLANS RECEIVED
DATE 25/2/14

proposed poultry unit at
Longsight Road
Clayton-le-Dale

Proposed Elevations

drawing number
RC/23/07/13/B

0m 10m
linear scale 1:100 @ A1

Rae Connell Associates Building Design and Planning Consultants
214 Burnley Road Bacup Lancashire 01706 873000