
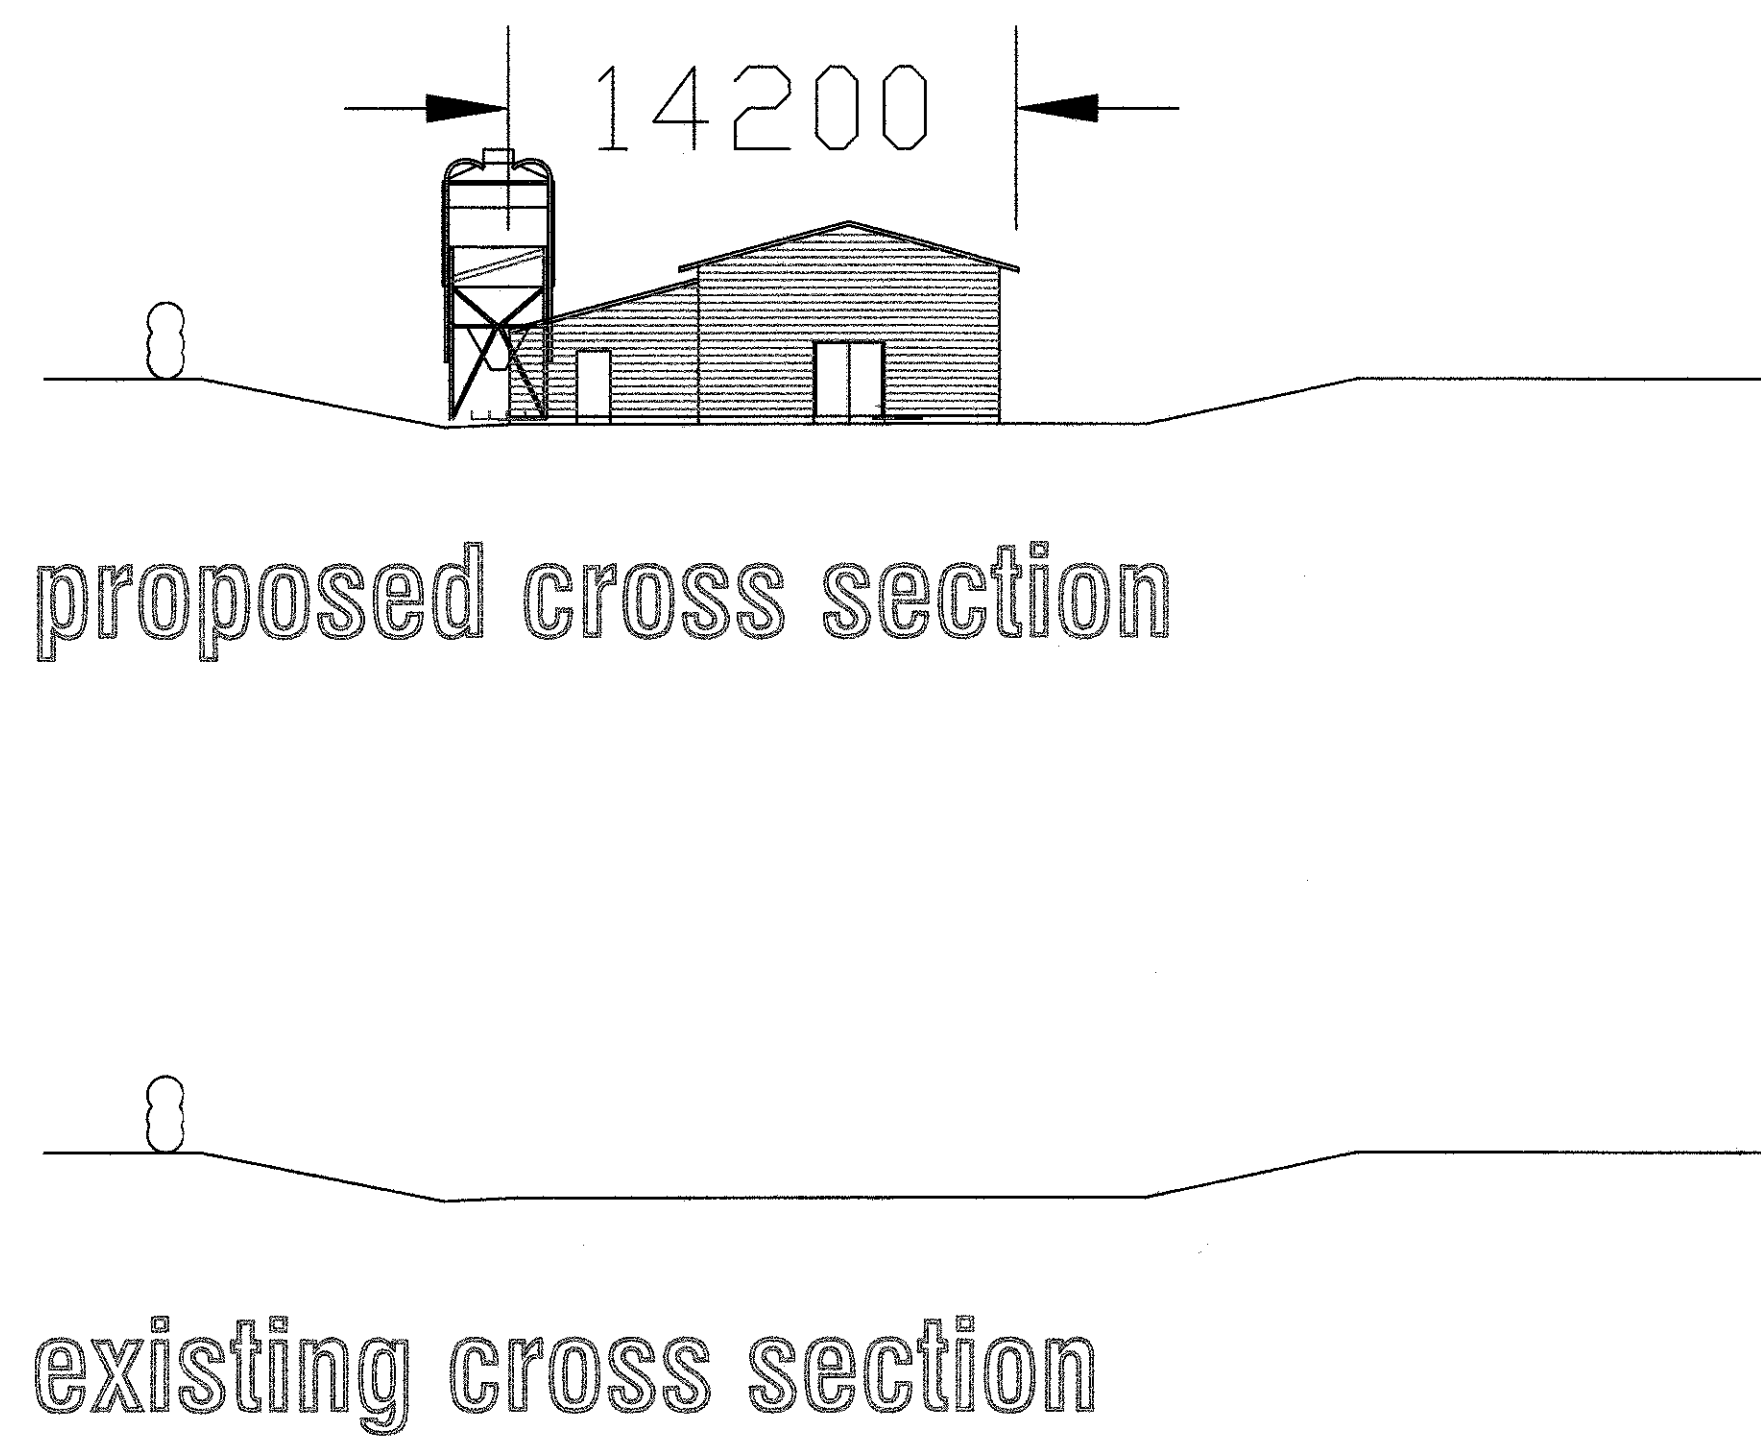


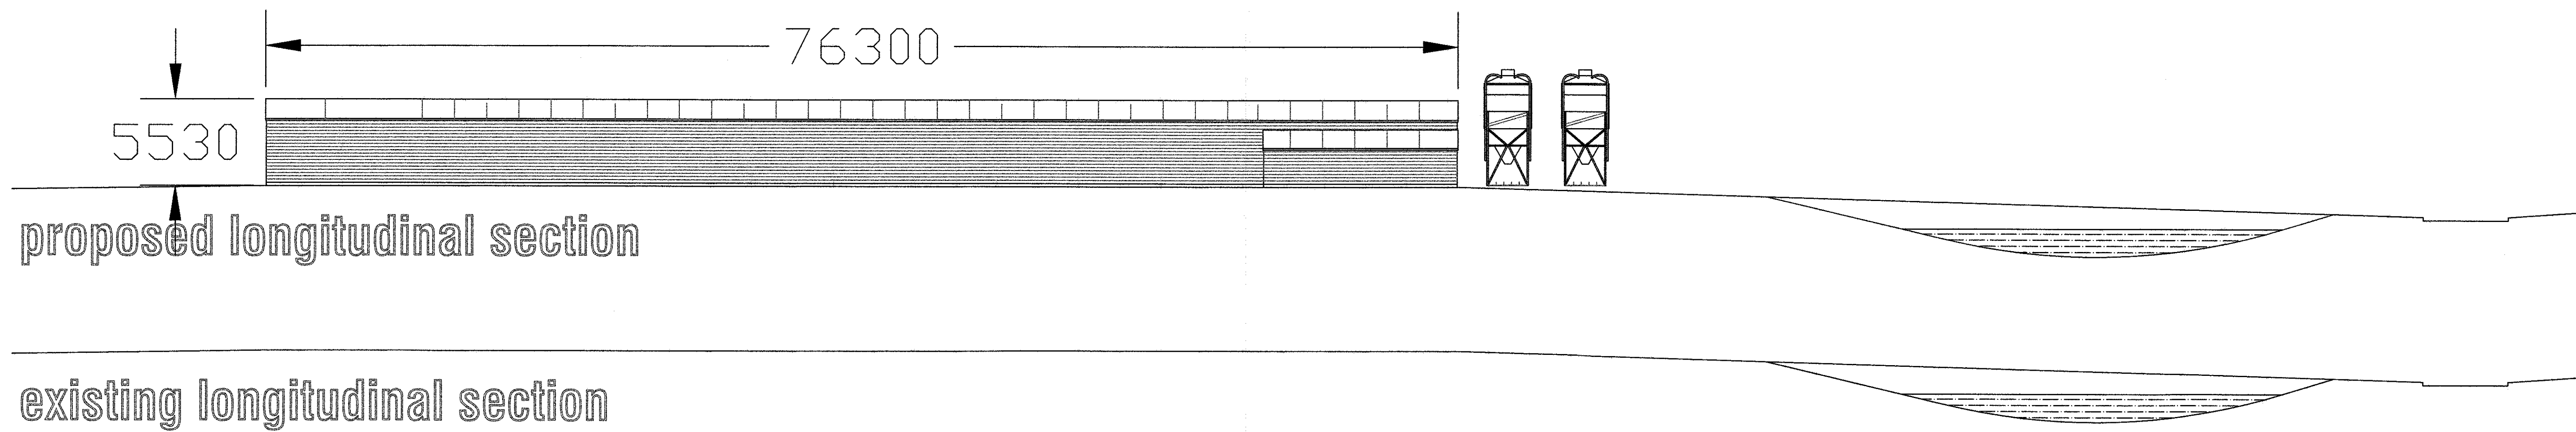

proposed poultry unit at
 Longsight Road
 Clayton-le-Dale

drawing number
 RC/23/07/13/D

Sections

20 MAR 2014
 FOR THE
 ATTENTION OF

0m 20m
 linear scale 1:200 @ A1

Rae Connell Associates Building Design and Planning Consultants
 214 Burnley Road Bacup Lancashire 01706 873000