


● jmp architects ltd
THIS DRAWING IS COPYRIGHT
DO NOT SCALE FROM THIS DRAWING:
ANY DISCREPANCY MUST BE REPORTED TO
THE ARCHITECT IMMEDIATELY AND BEFORE
PROCEEDING WITH AFFECTED PARTS OF
THE WORKS

STEPHEN PARK

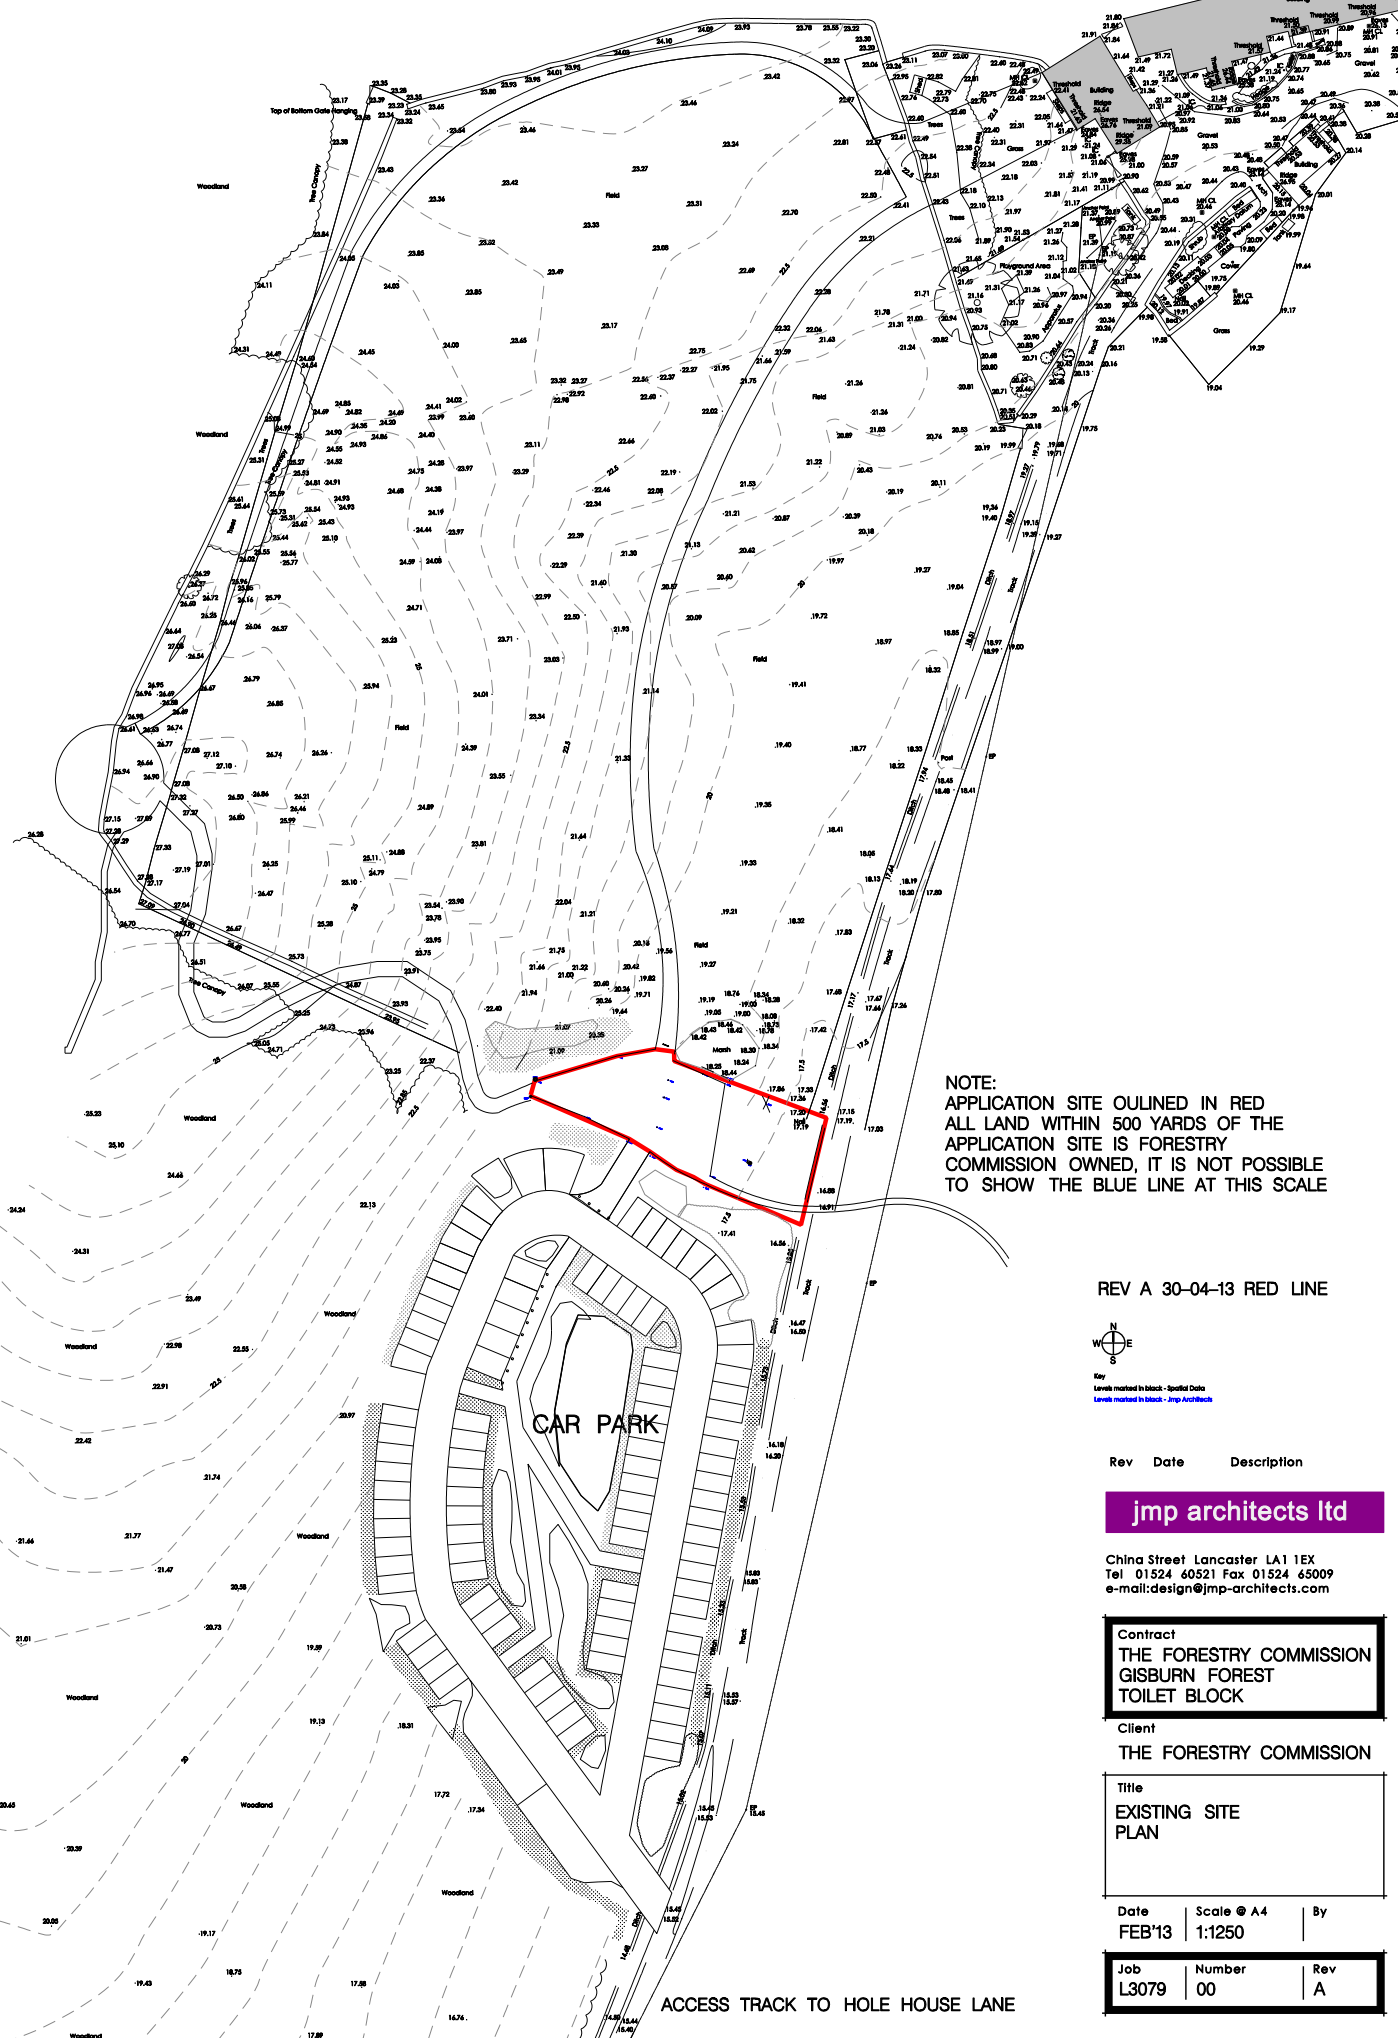

NOTE:
APPLICATION SITE OUTLINED IN RED
ALL LAND WITHIN 500 YARDS OF THE
APPLICATION SITE IS FORESTRY
COMMISSION OWNED, IT IS NOT POSSIBLE
TO SHOW THE BLUE LINE AT THIS SCALE

REV A 30-04-13 RED LINE



Key
Levels marked in black - Specified Data
Levels marked in black - jmp architects

Rev Date Description

jmp architects ltd

China Street Lancaster LA1 1EX
Tel 01524 60521 Fax 01524 65009
e-mail: design@jmp-architects.com

Contract
**THE FORESTRY COMMISSION
GISBURN FOREST
TOILET BLOCK**

Client
THE FORESTRY COMMISSION

Title
**EXISTING SITE
PLAN**

Date
FEB'13

Scale @ A4
1:1250

By

Job
L3079

Number
00

Rev
A

ACCESS TRACK TO HOLE HOUSE LANE