




Plan 1.100

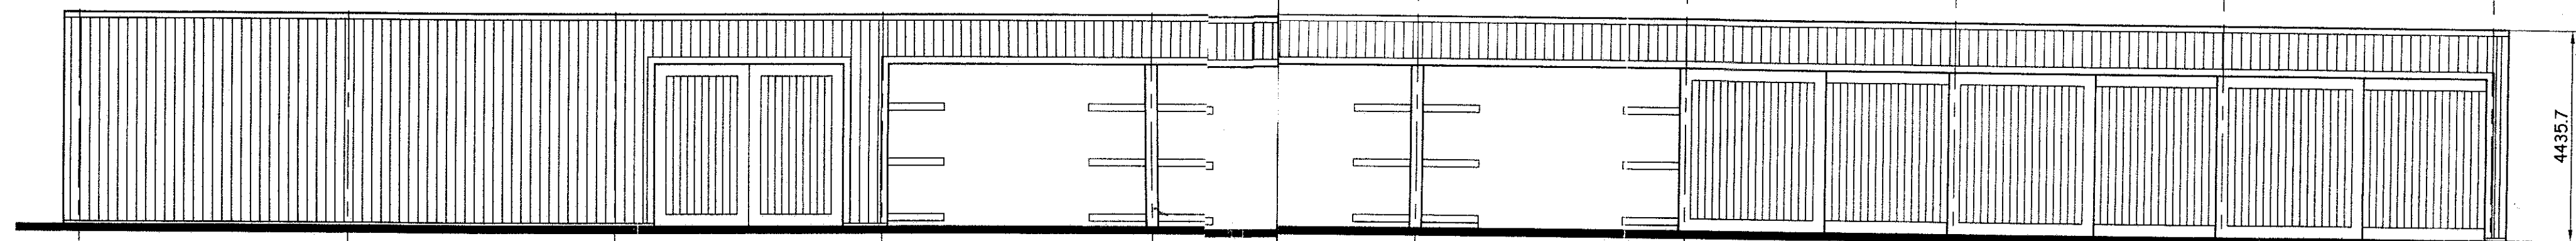


Front elevation 1.100

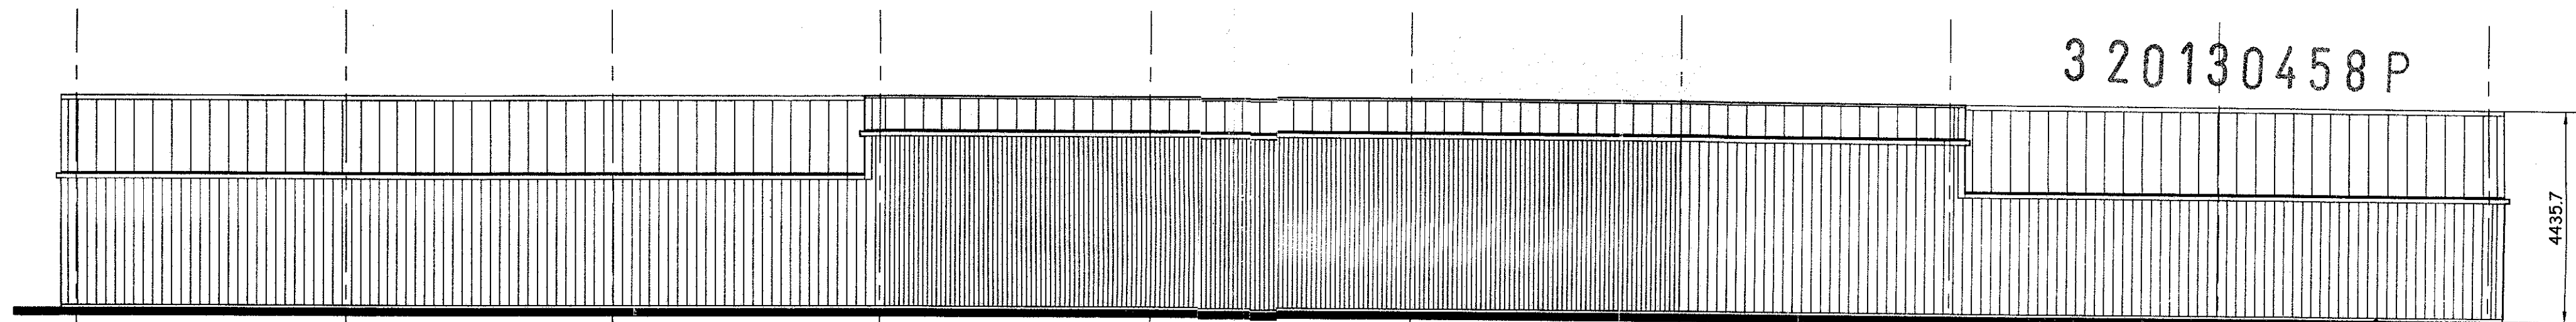


Rear elevation 1.100

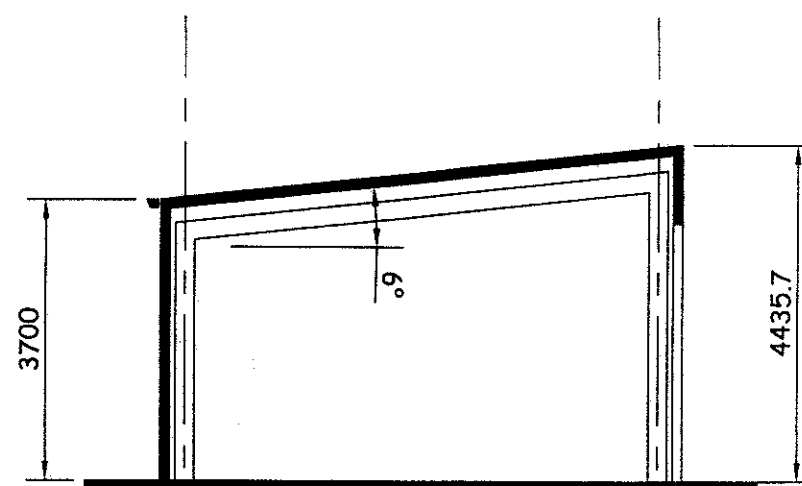

Section thro' centre section

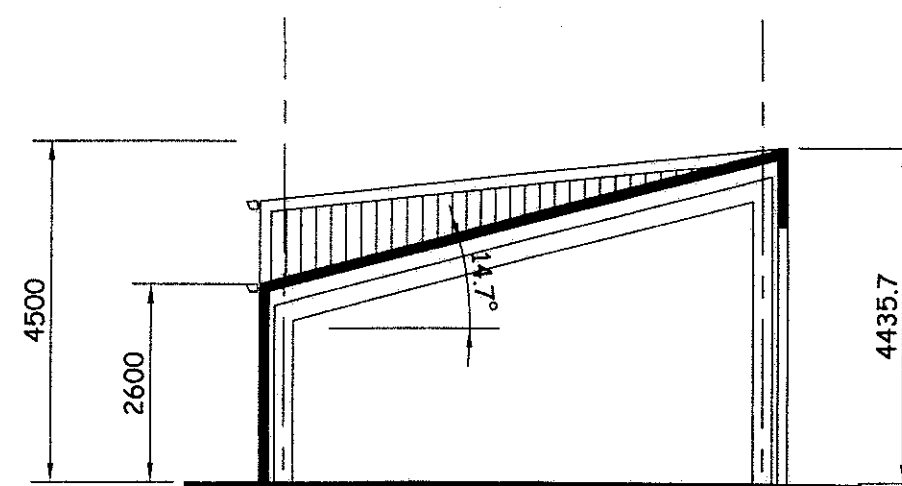

Section thro' south wing

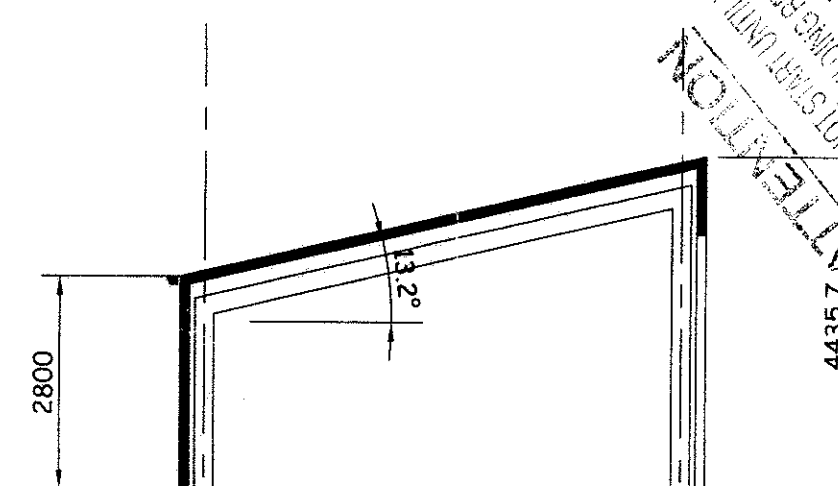

Section thro' north wing 1.100

FACING MATERIALS

External cladding to be profiled steel, dark green in colour, except to the timber storage section to the rear elevation which shall have vertical slatted timber cladding, with dark grain woodstain finish to match the profiled steel cladding. All trims, flashings, rwp's etc to match the steel cladding. Sliding timber doors to be finished with a dark green stain.

NOTE: THIS DRAWING IS TO 1:100 SCALE AT A2 SIZE

320130458P
 ATTENTION
 WORK MUST NOT START UNTIL YOU
 HAVE CHECKED RELEVANT
 CONDITIONS REQUIRED FOR
 CONSTRUCTION
 21 JUL 2012
 907 700 100

Proposed development at
 27 Inglewhite Road, Longridge.
 Storage shed 'A'

04