
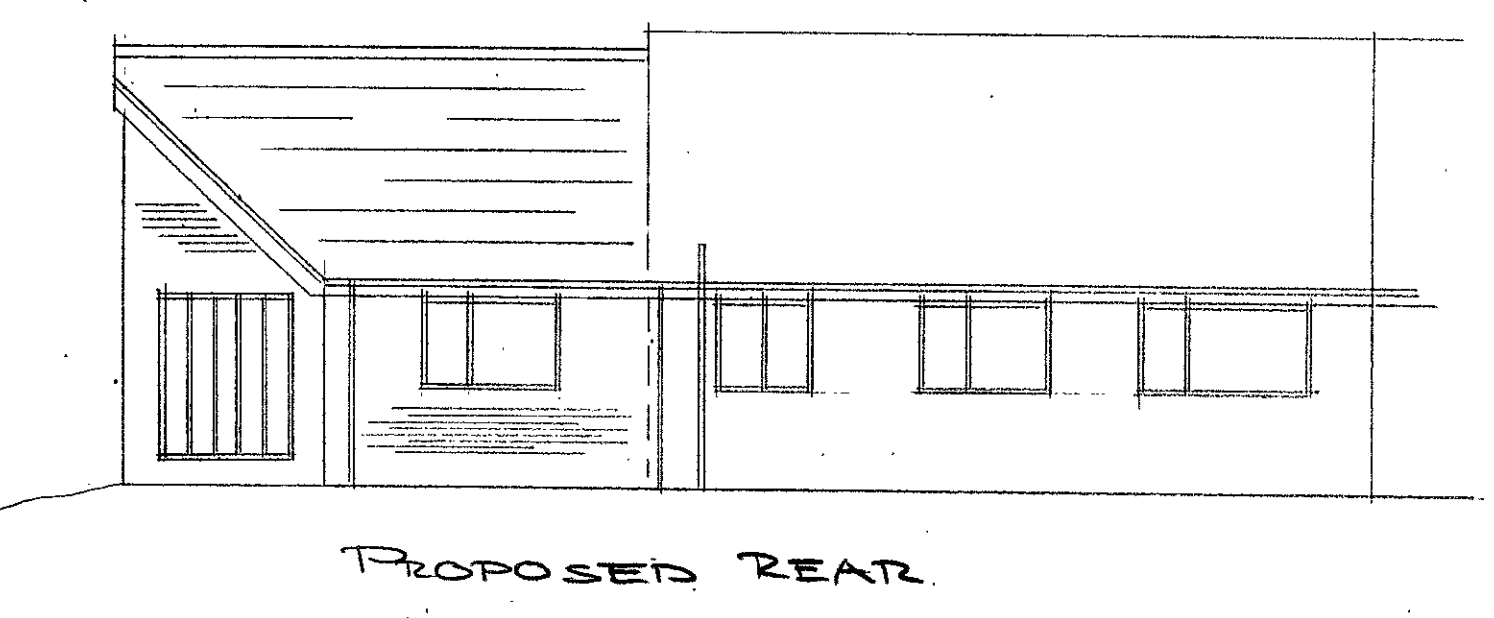
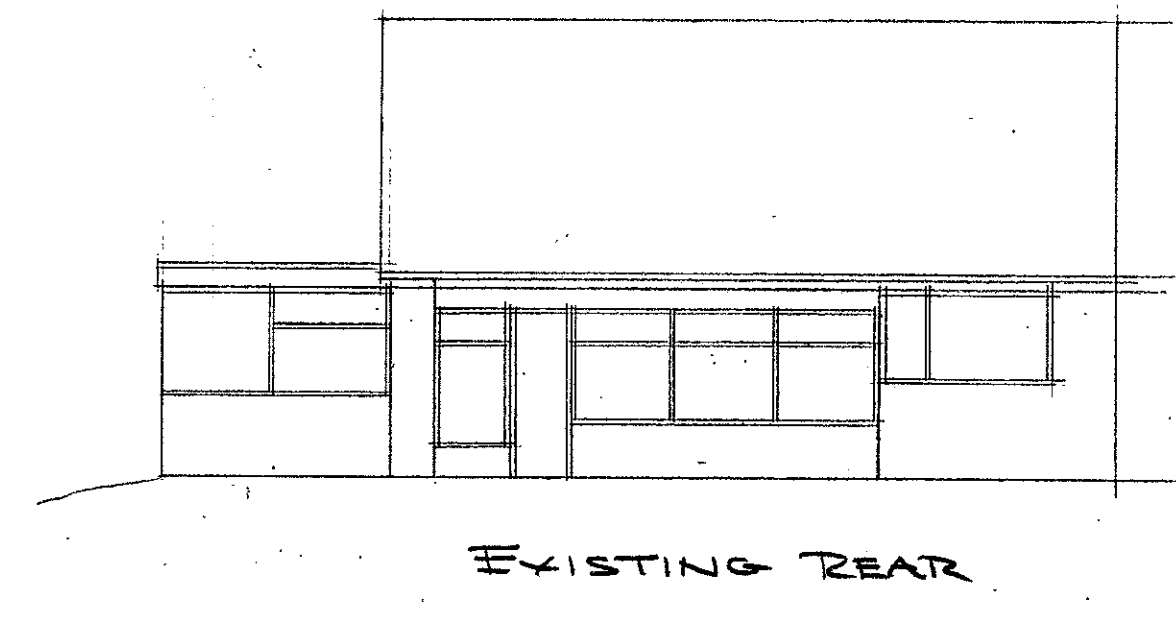
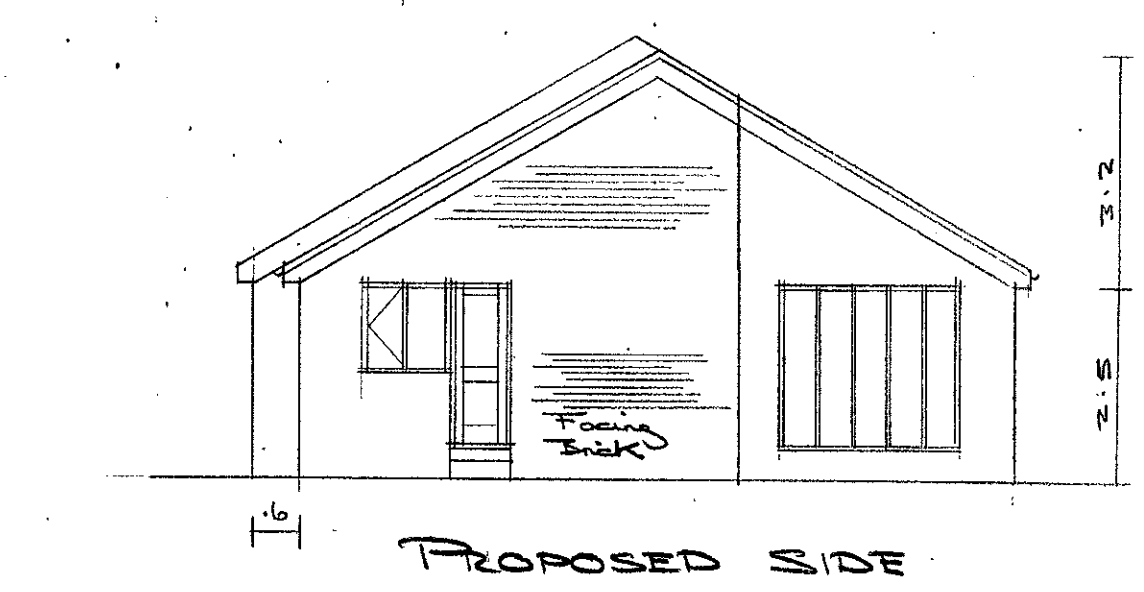
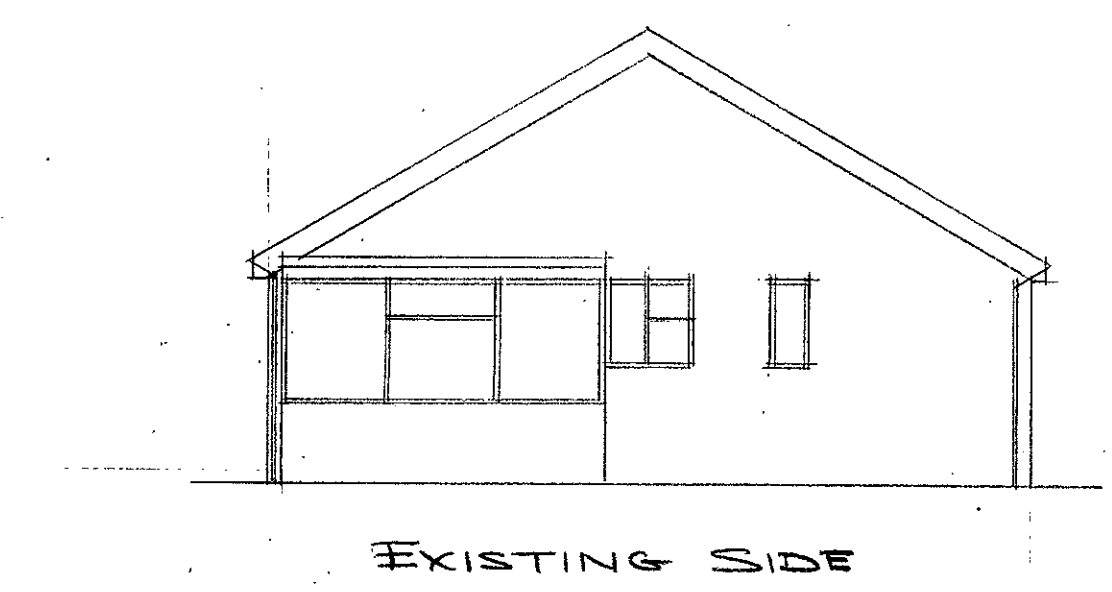
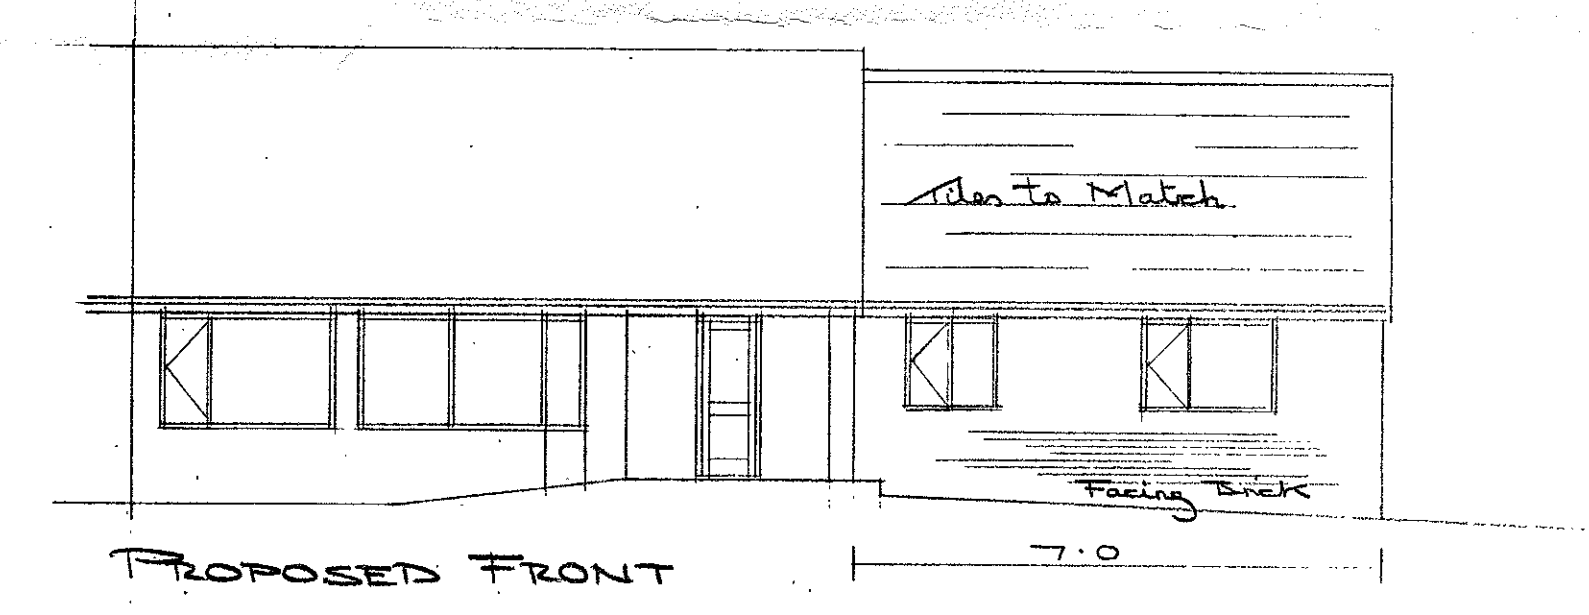
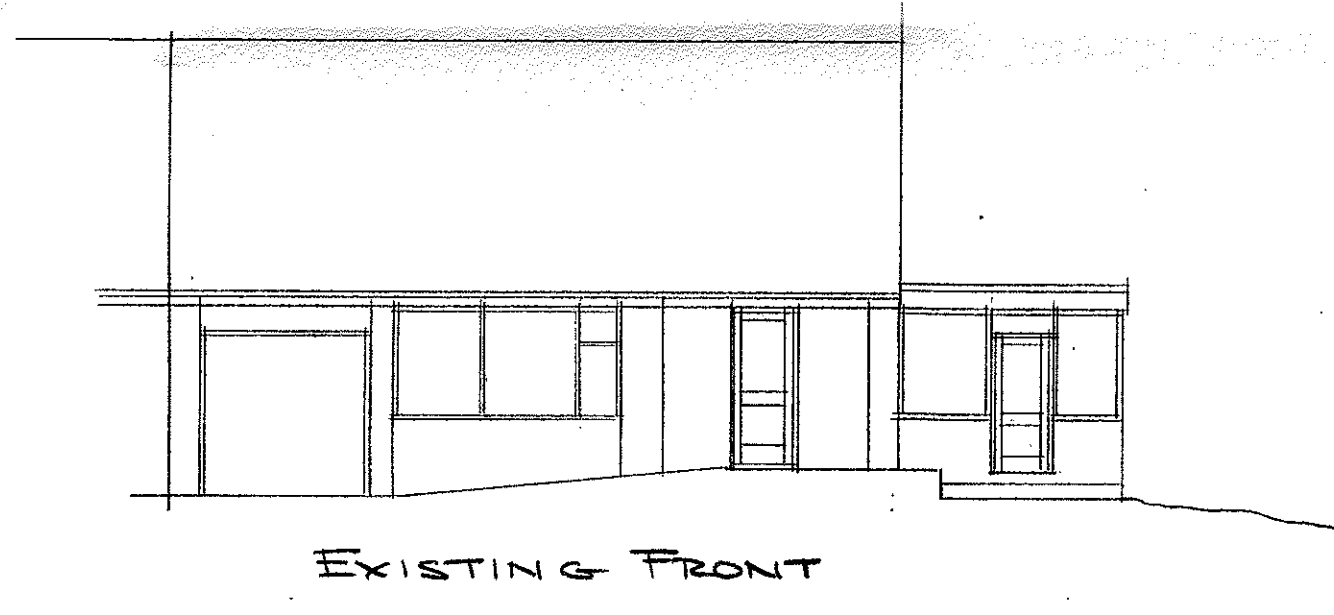
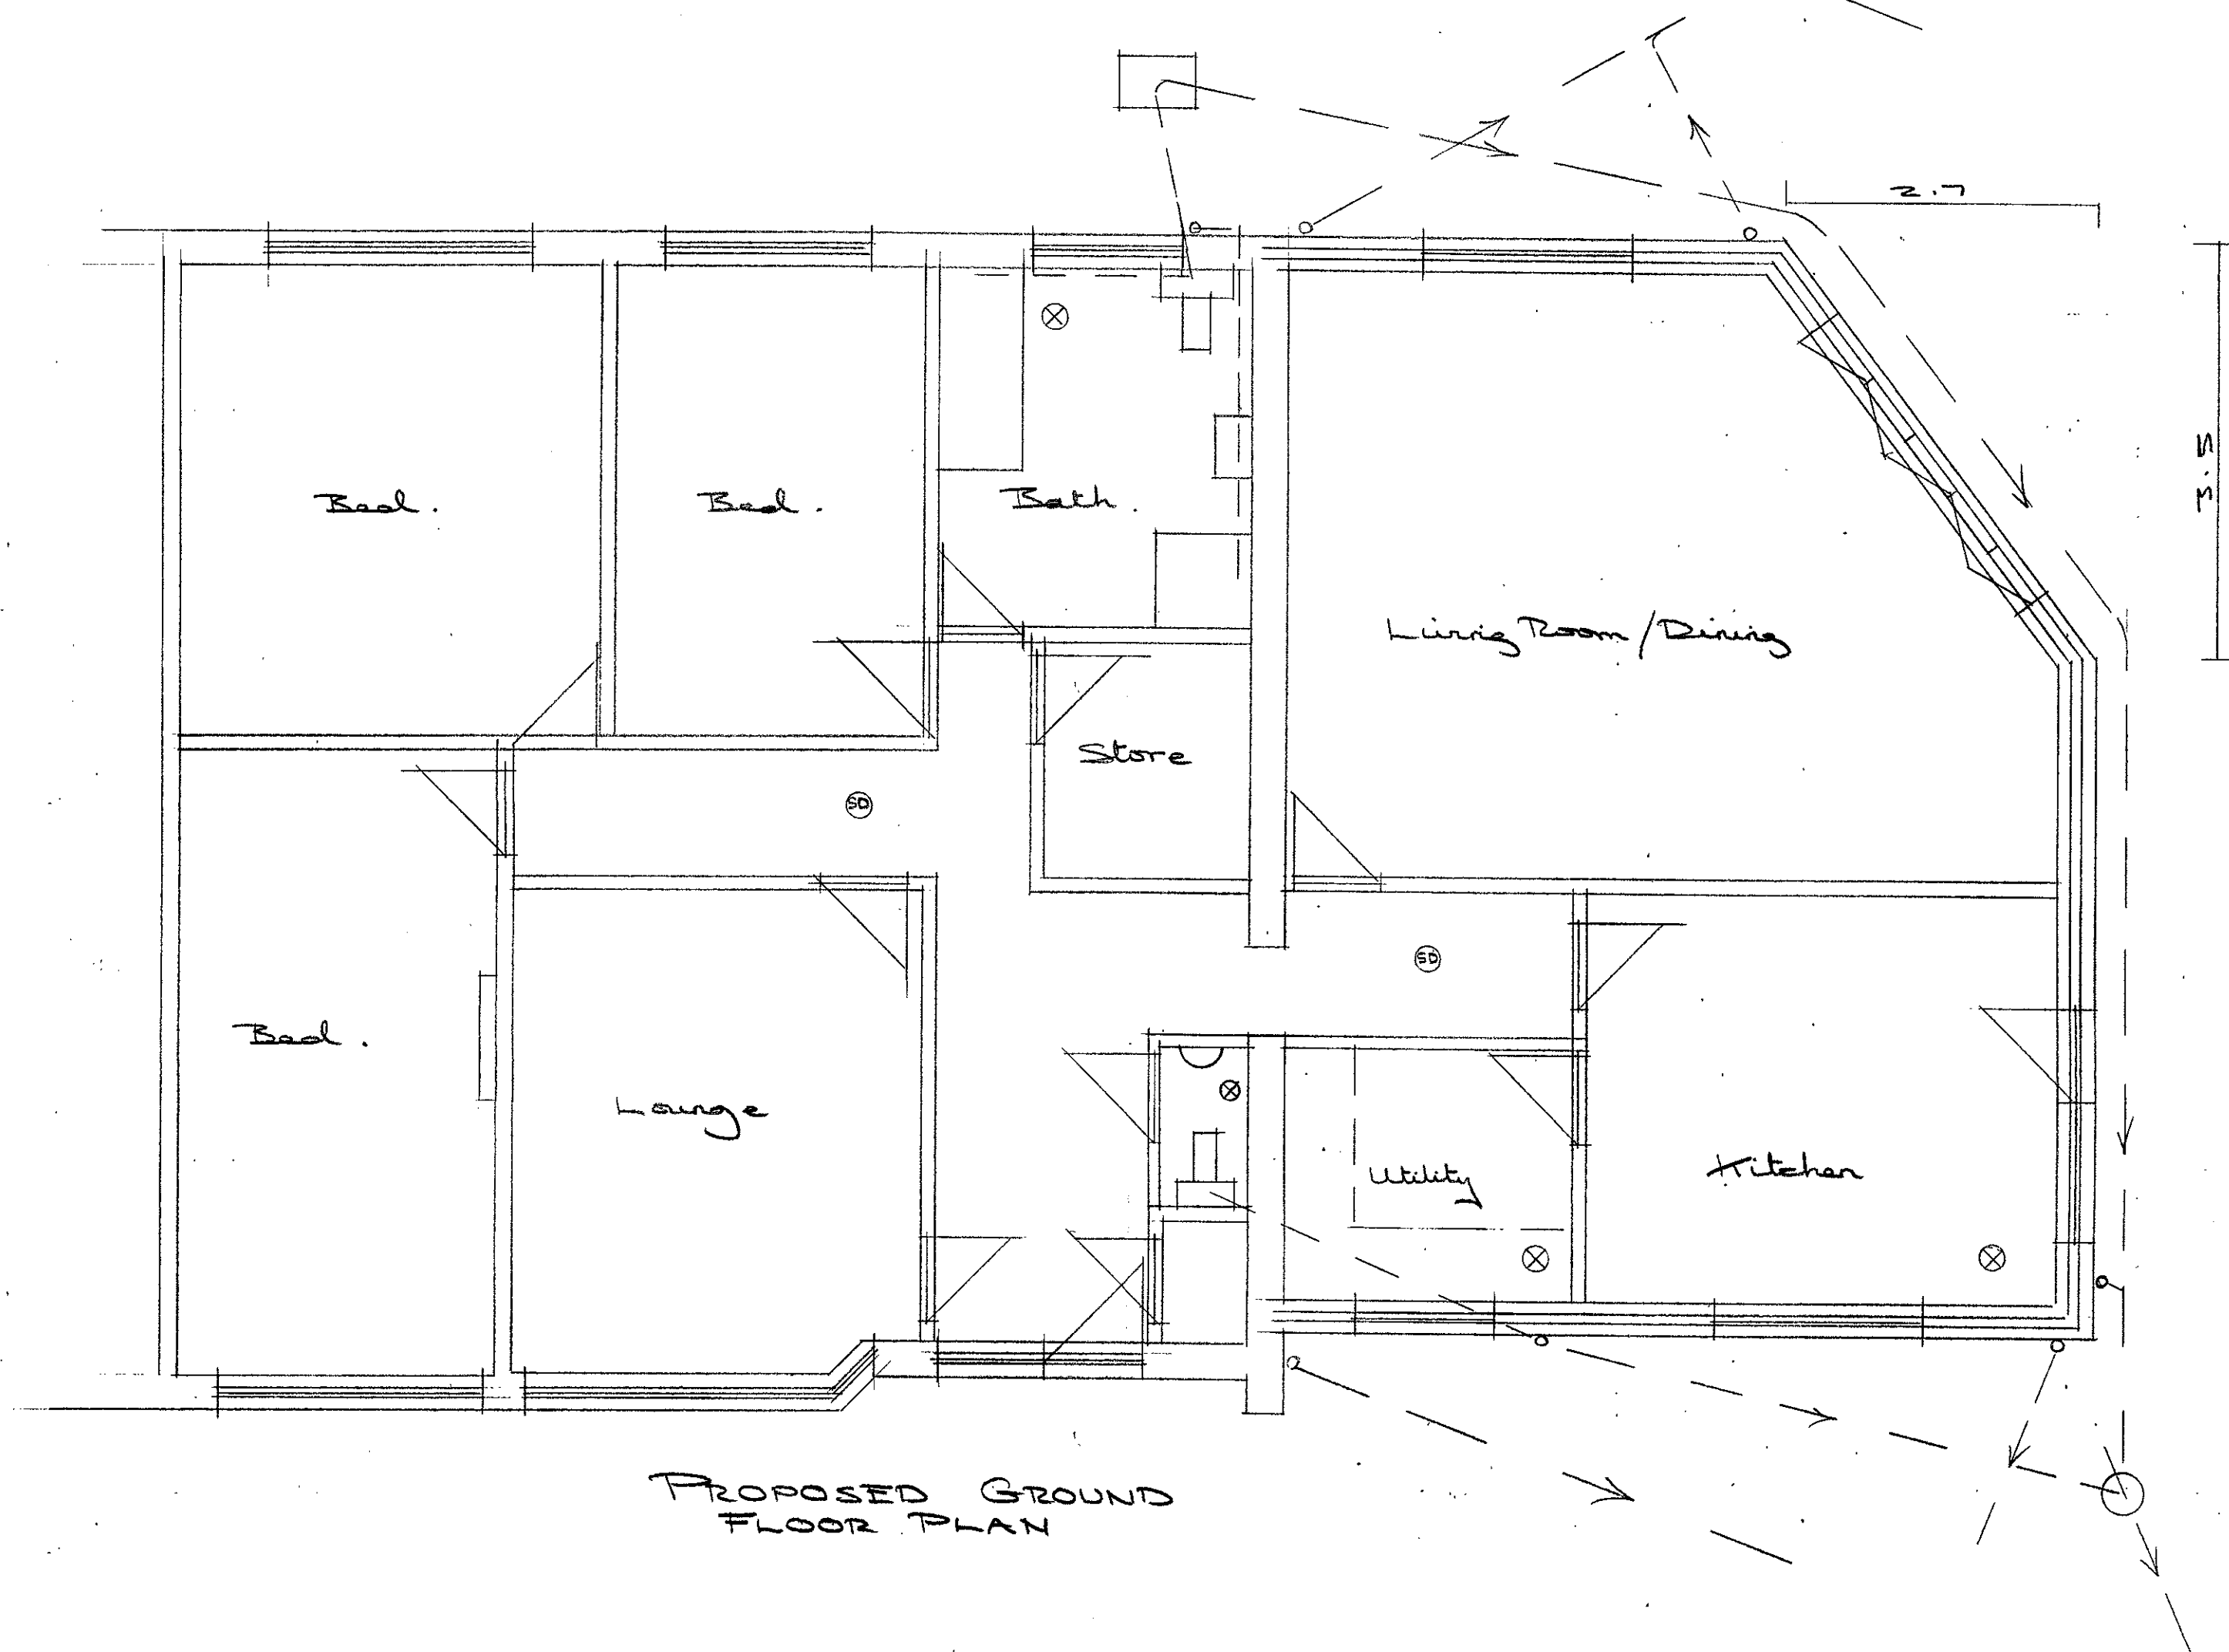
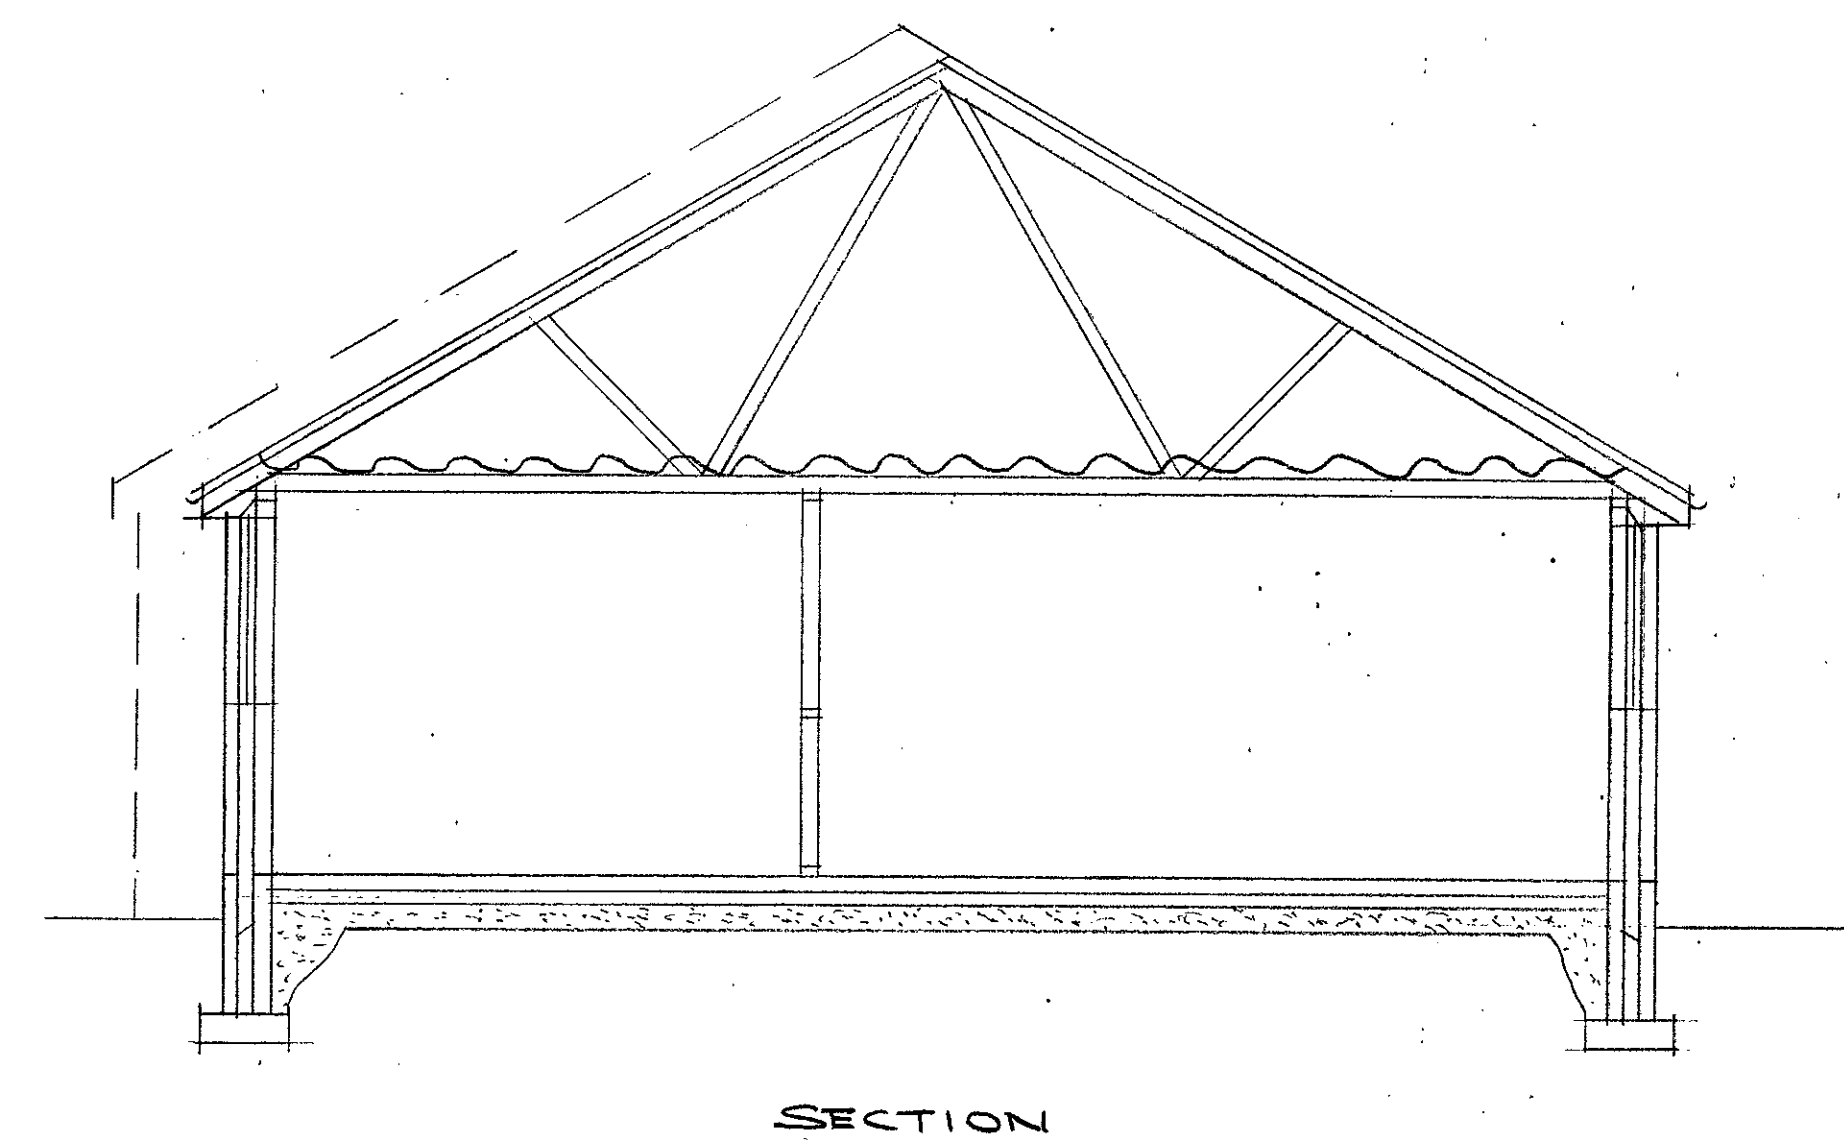


PROPOSED SINGLE STOREY
SIDE EXTENSION & GARAGE
CONVERSION
2 WHALLEY RD
LANGO

SCALE 1:50
1:100

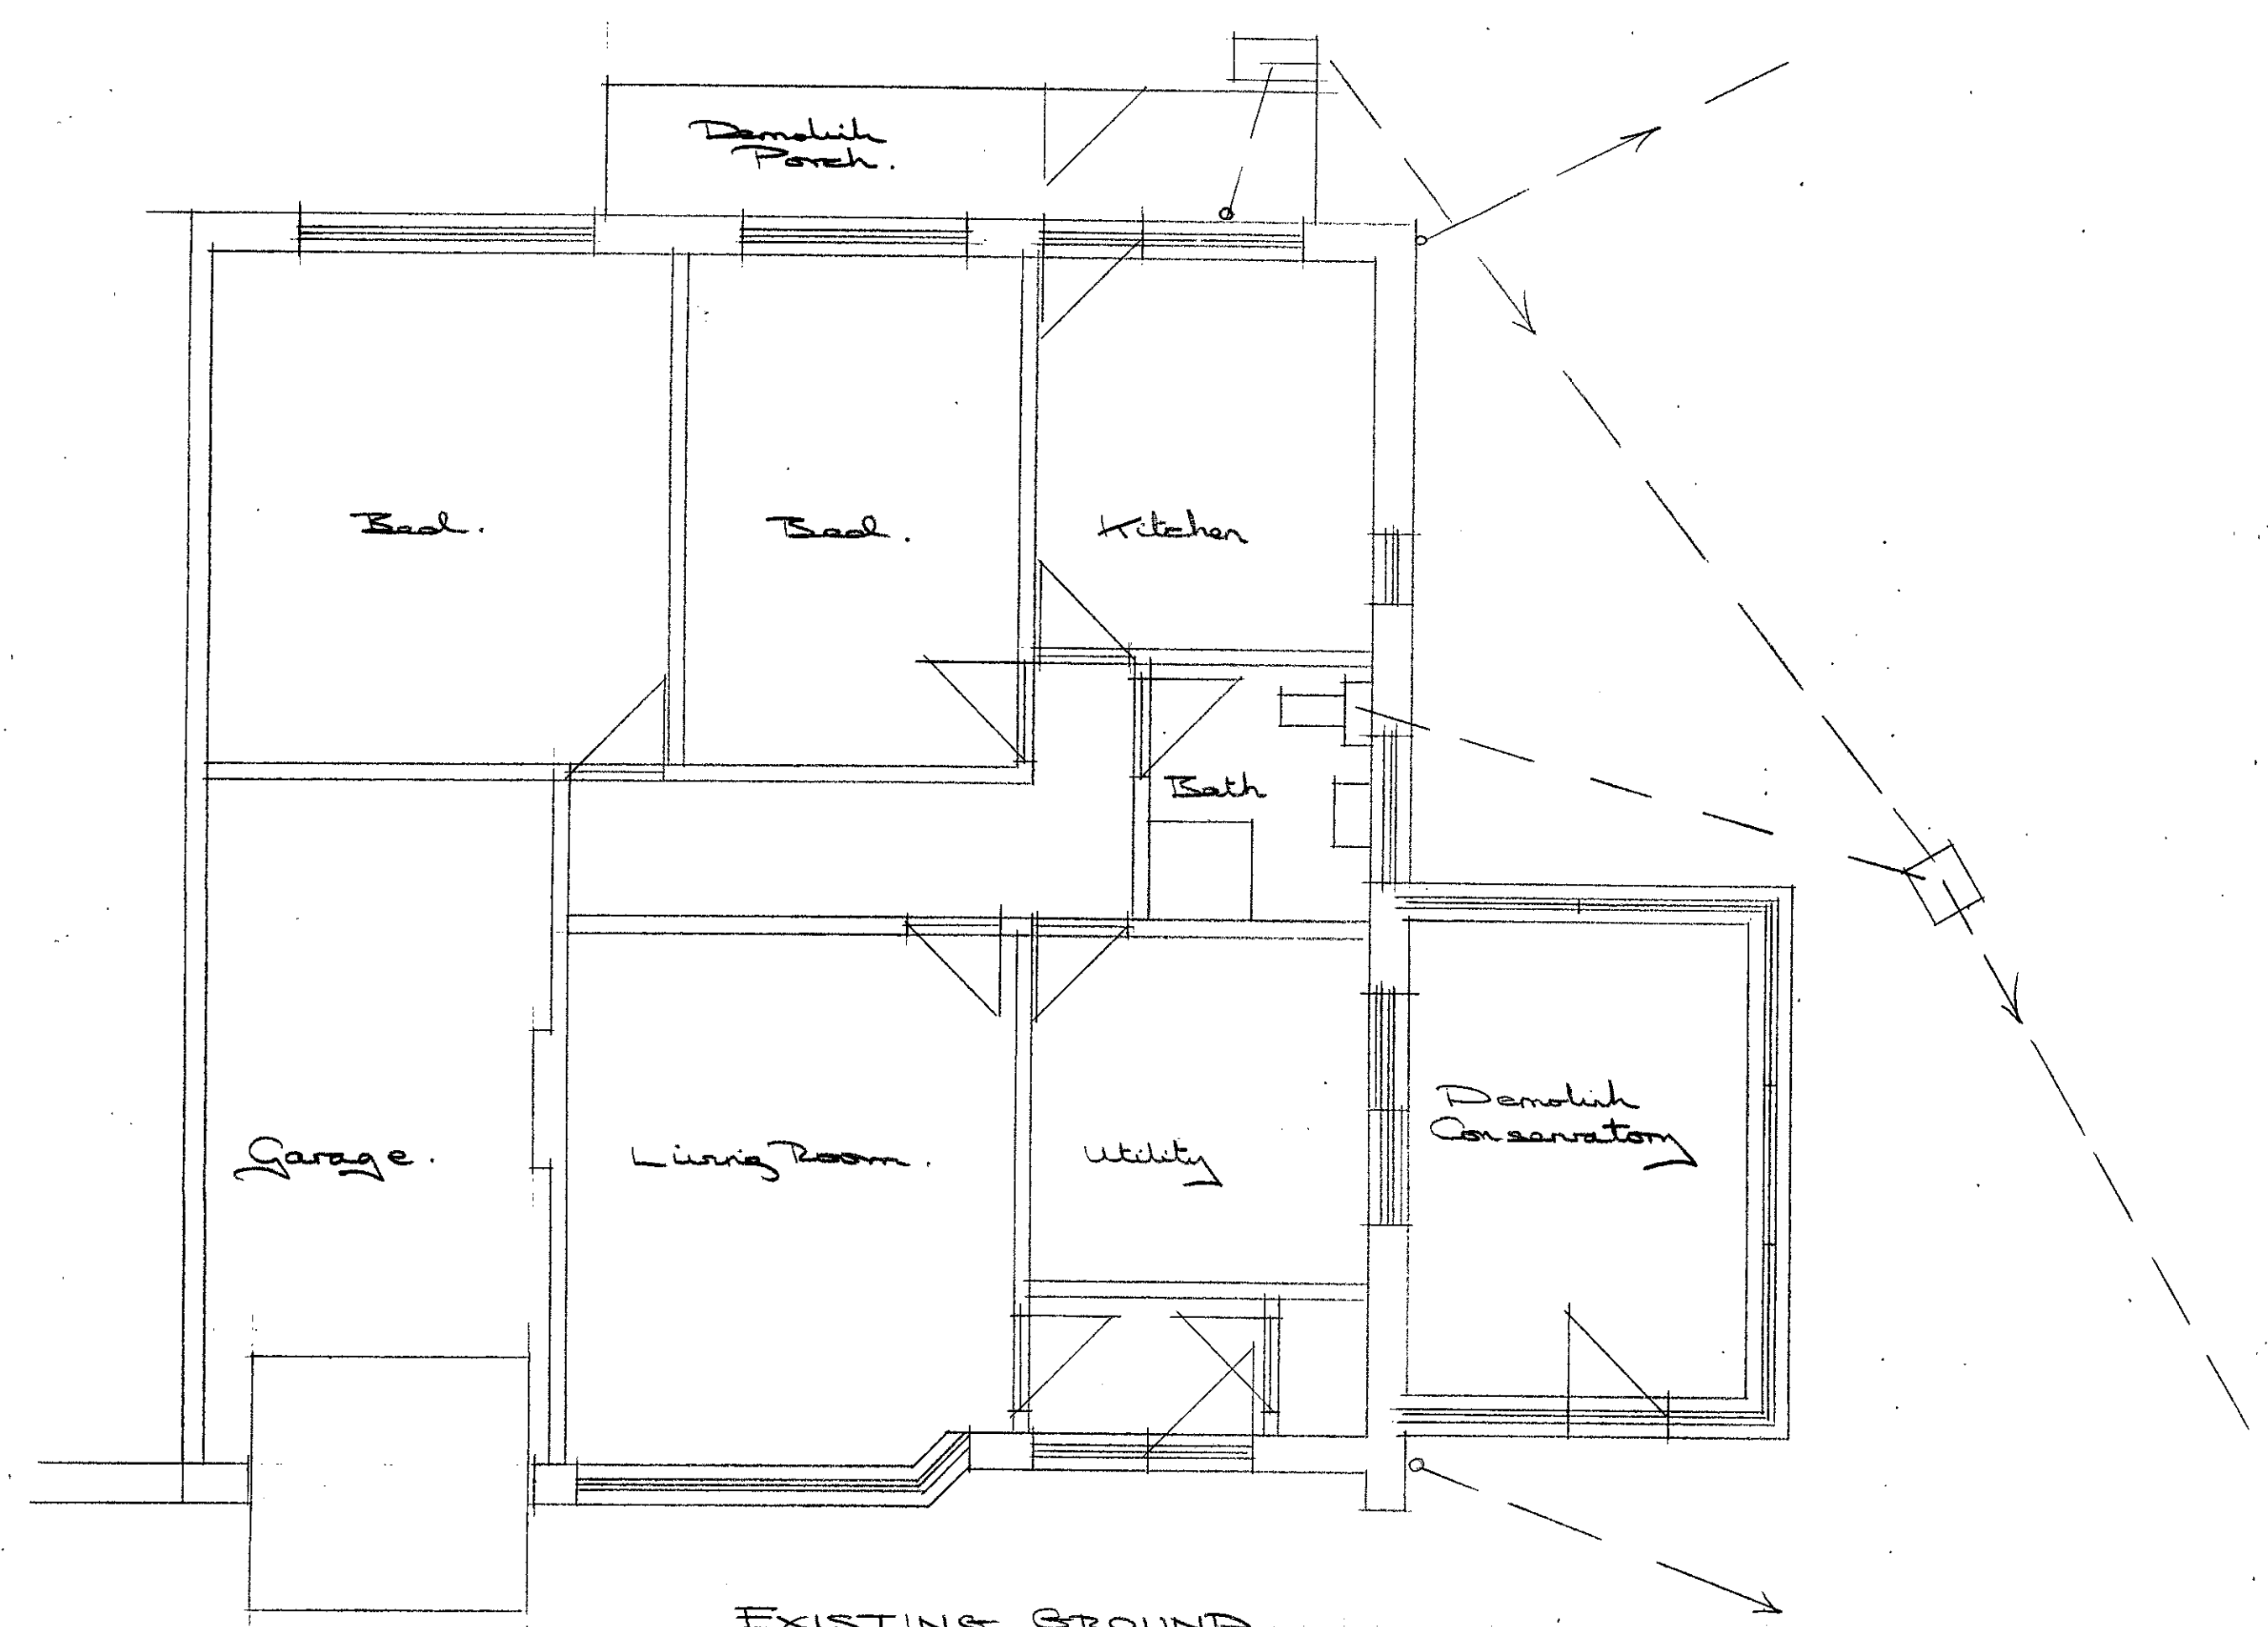

320130459P