



EXISTING SITE ENTRANCE ELEVATION -
SCALE 1:25

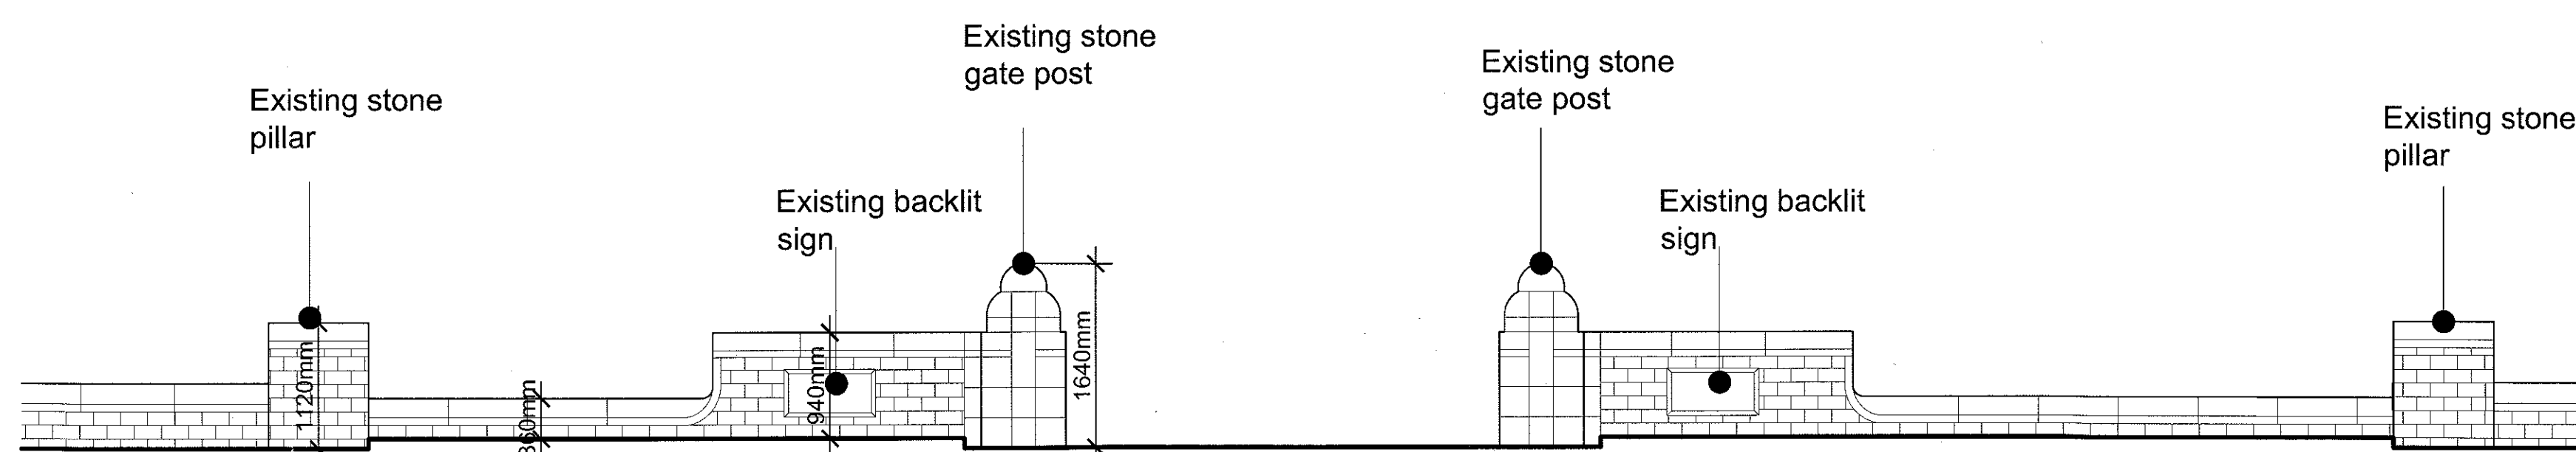

EXISTING SITE ENTRANCE ELEVATION - SCALE 1:50

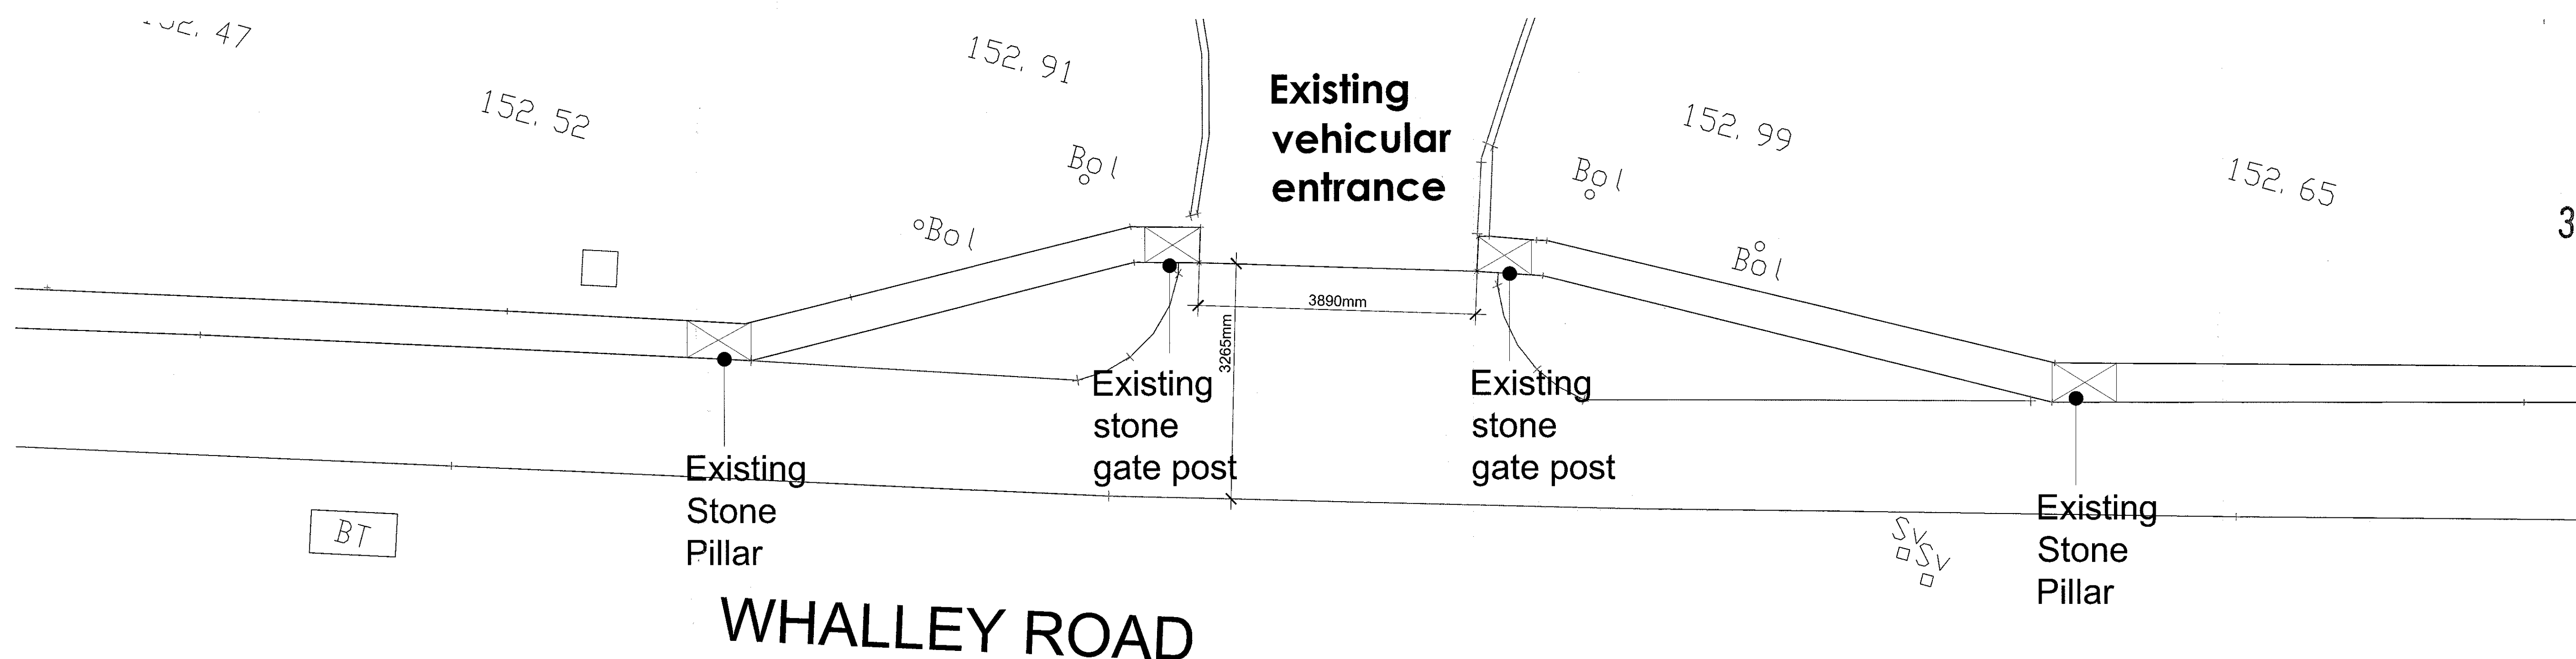

EXISTING SITE ENTRANCE - SCALE 1:50

3 20130462 P

Client Child Action North West		
Job Title Alterations to main access at Child Action North West The Homestead (Head Office) Whalley Road Wiltshire Blackburn BB1 9LL		
Drawing Title Existing site entrance plan and elevation		
Scale 1:50/25@ A1	Date March 2013	Drawn JB

spa
SUNDERLAND PEACOCK ARCHITECTS
SUNDERLAND PEACOCK & ASSOCIATES LTD.
HAZELNERE, PIMLICO ROAD, CLITHEROE
LANCASHIRE, B57 2AG.
T 01200 423175 F 01200 427125
E info@sunderlandpeacock.com
www.sunderlandpeacock.com

4275 -04