



EXISTING SITE ENTRANCE ELEVATION -
SCALE 1:25

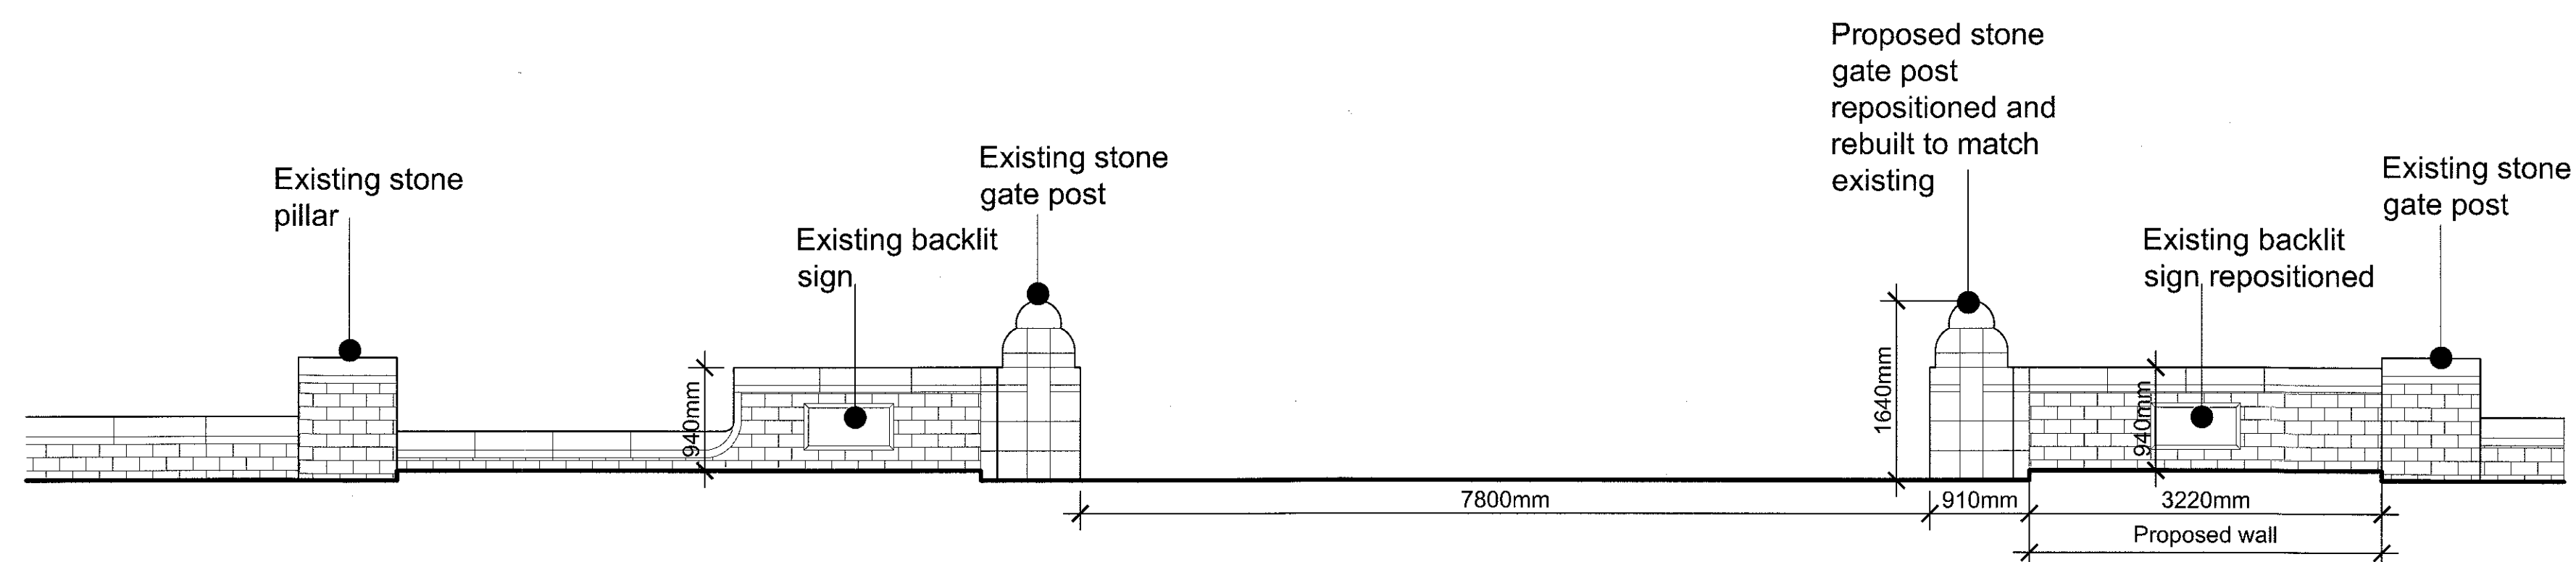

EXISTING SITE ENTRANCE ELEVATION -
SCALE 1:50

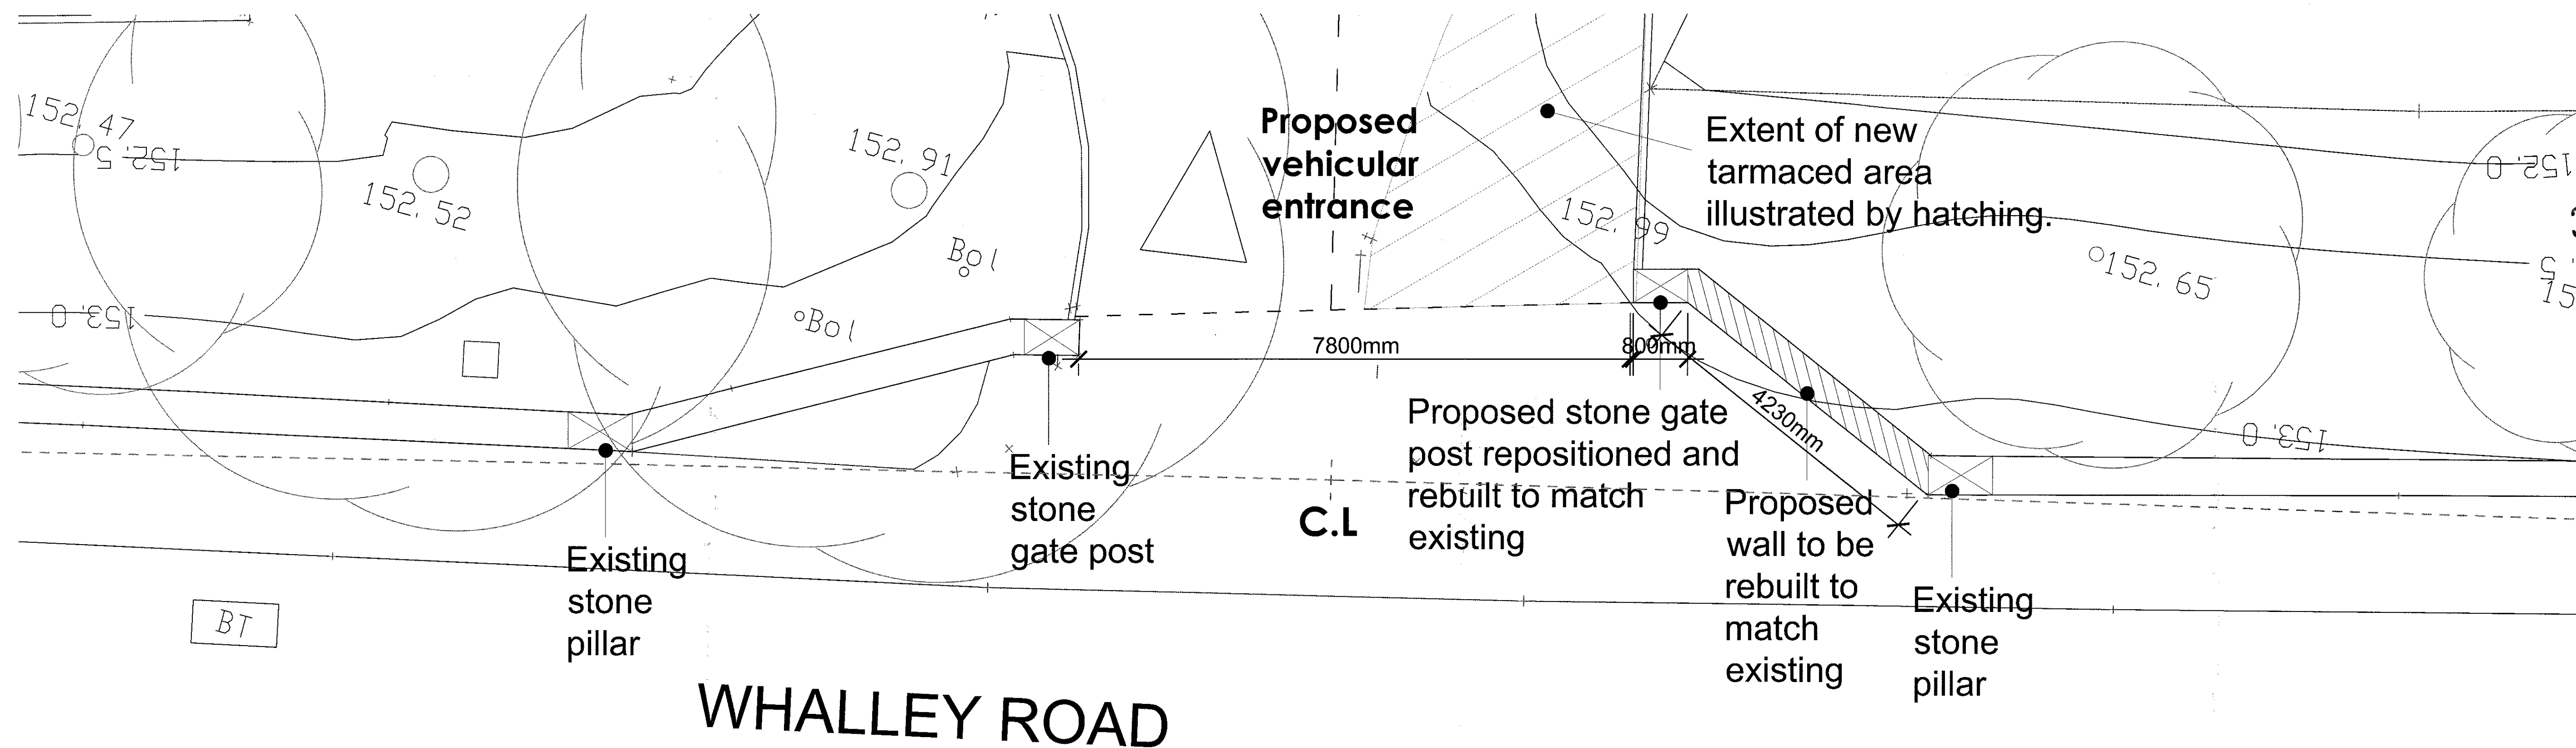

EXISTING SITE ENTRANCE - SCALE 1:50

3 20130462 P

Client		
Child Action North West		
Job Title		
Alterations to main access at Child Action North West The Homestead (Head Office) Whalley Road Wilshire Blackburn BB1 9LL		
Drawing Title		
Proposed site entrance plan and elevation Option 1		
Scale	Date	Drawn
1:50/25@ A1	March 2013	JB