
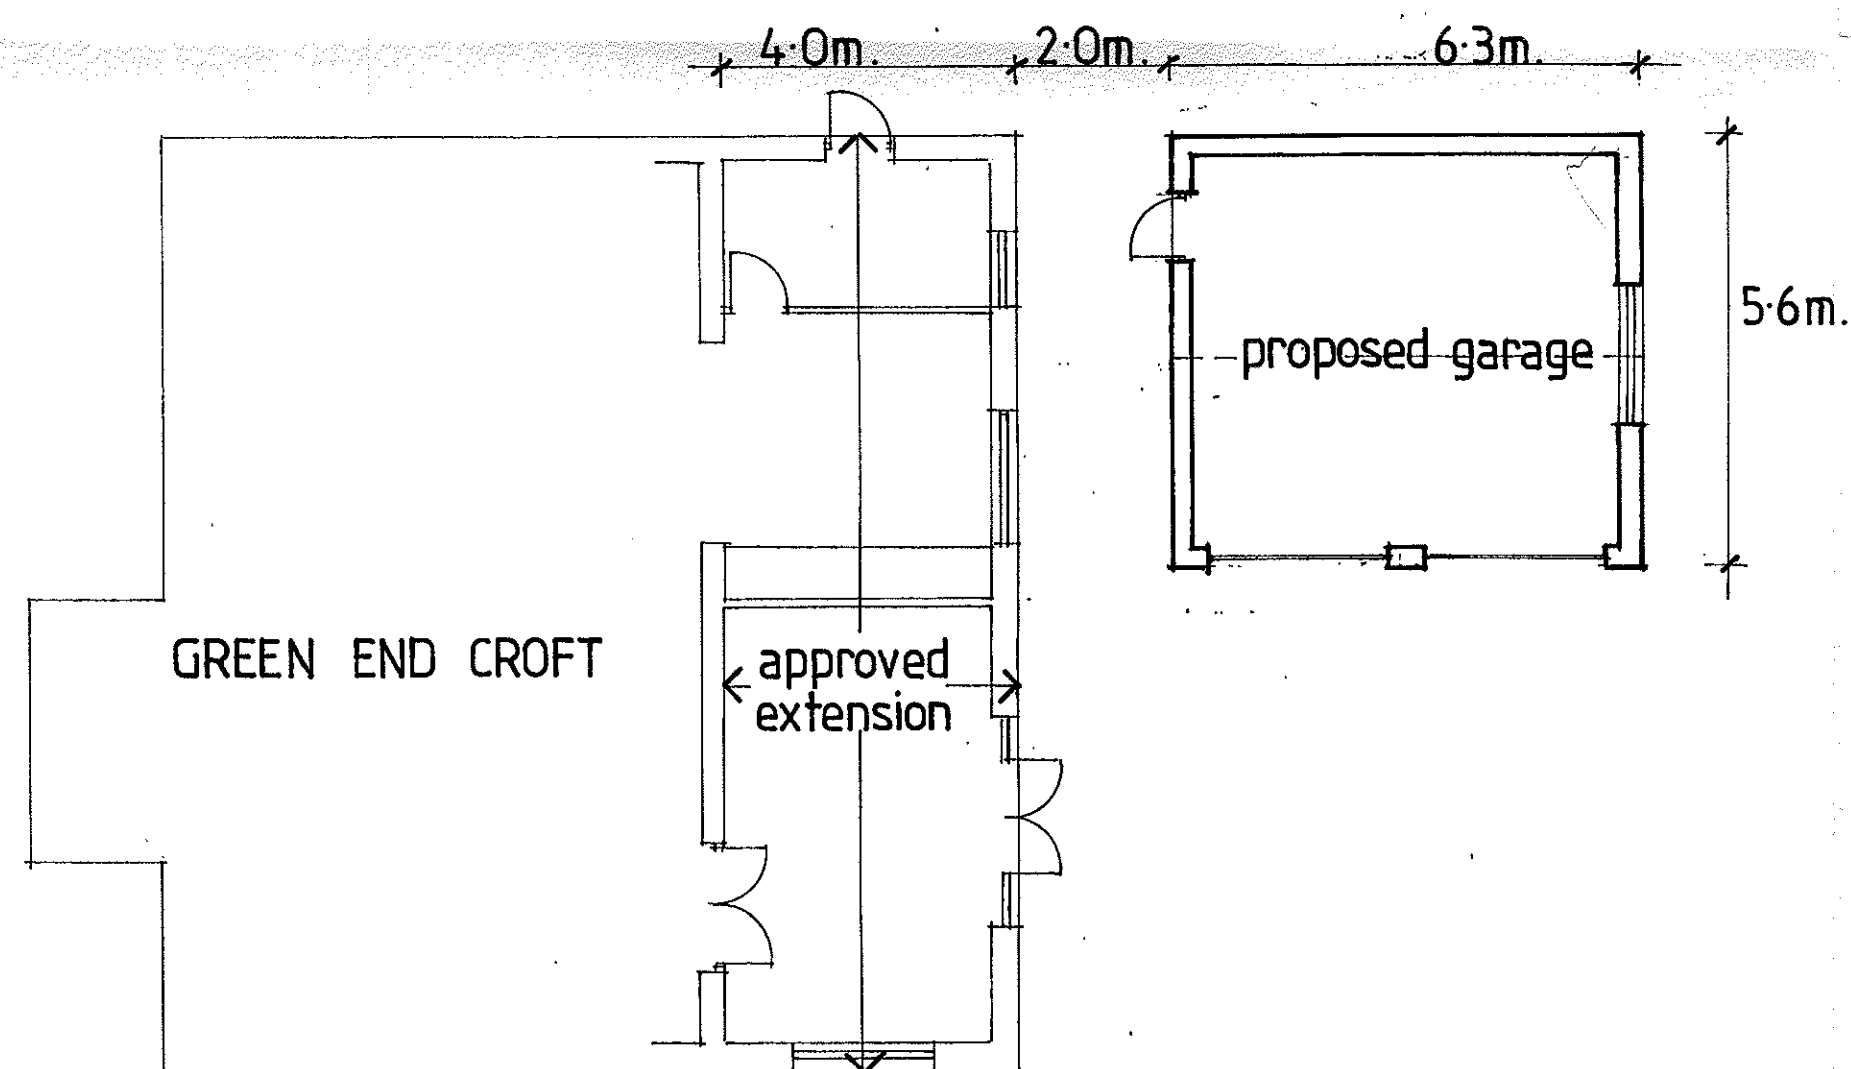


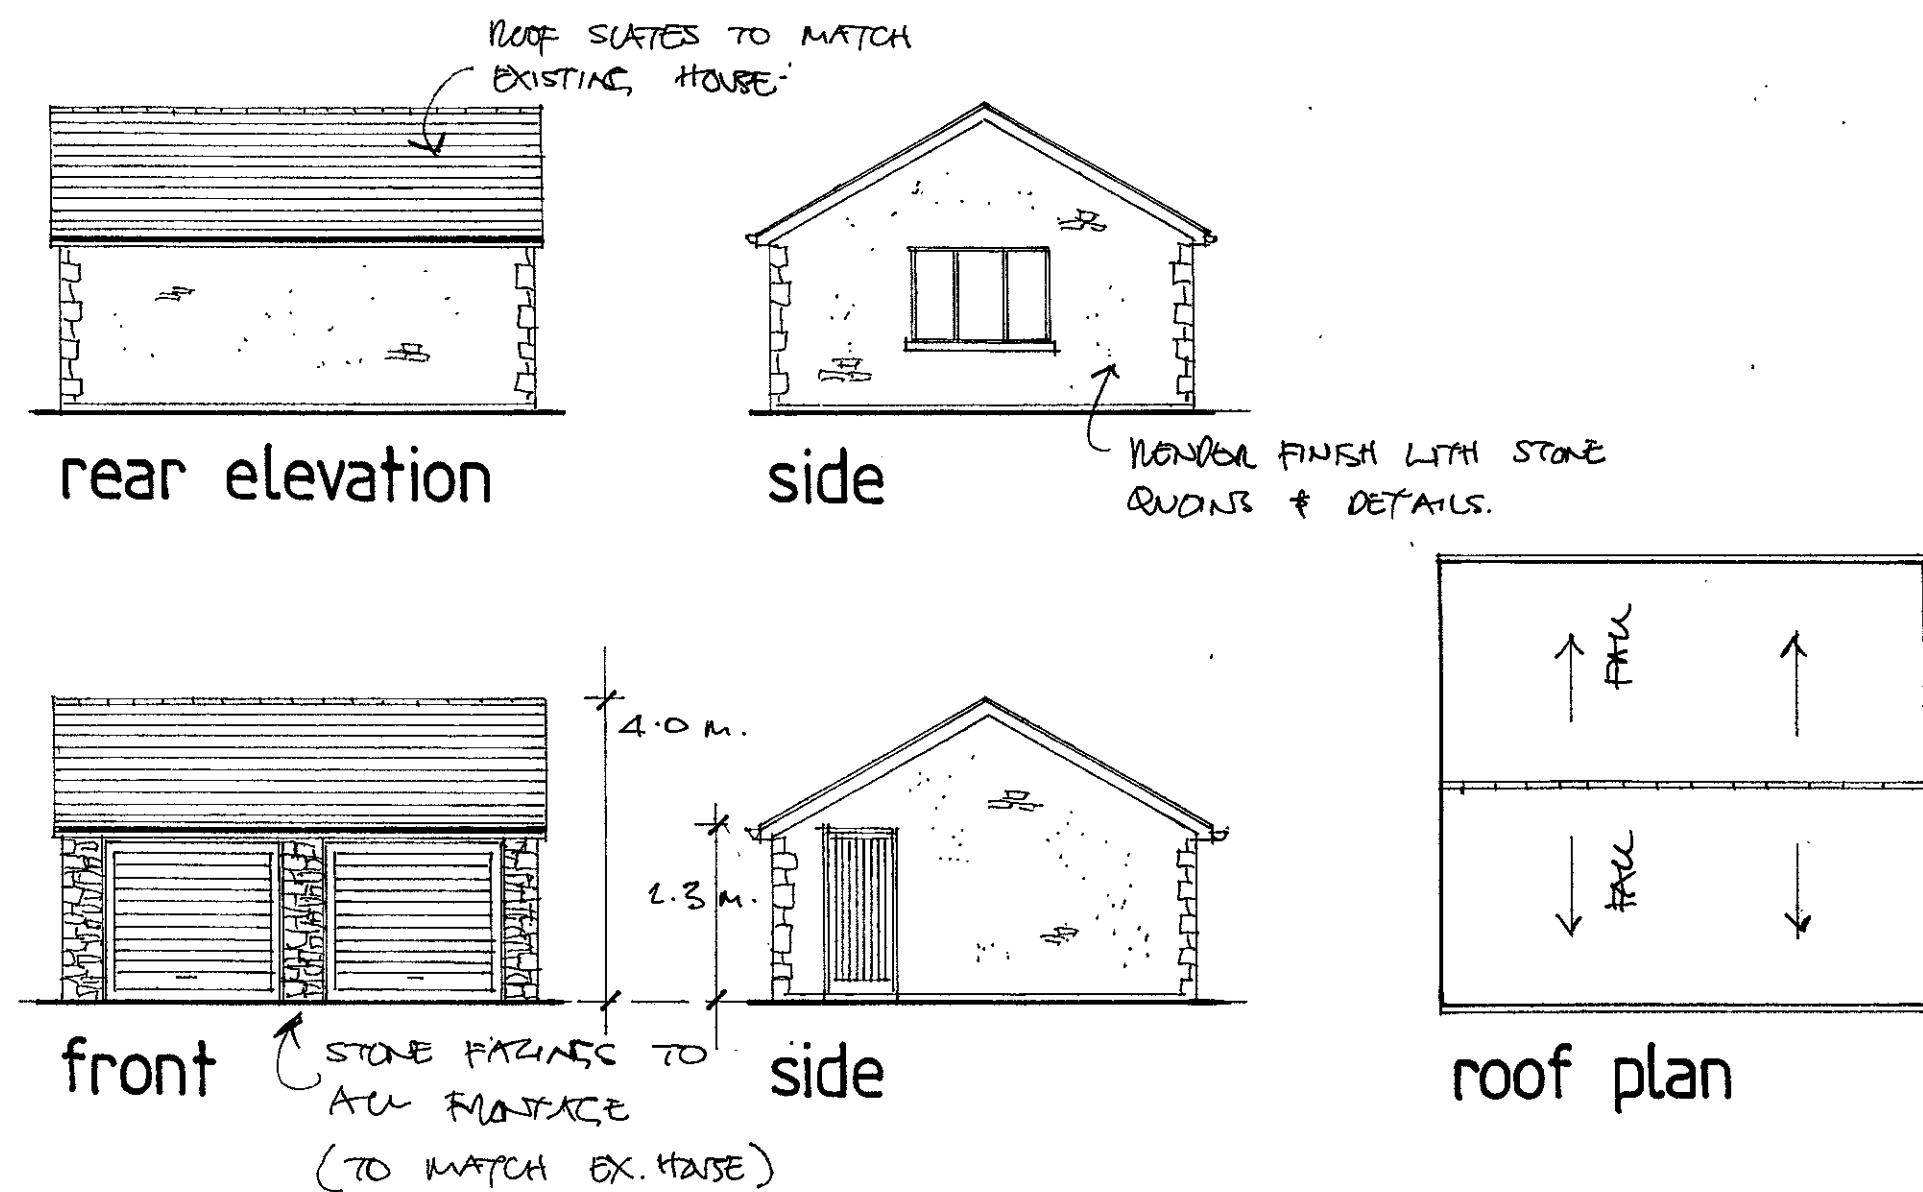

P L A N

0 1 2 3 4 5 6 7 8
SCALE IN METRES @ 1:100

DRAWN BY ~ PETER J. HOLLGATE

NOTES

3 20130465 P

PROPOSED DETACHED DOUBLE GARAGE at
GREEN END CROFT · SAWLEY ROAD ·
GRINDLETON for Mr. and Mrs. D. WEBB

Beardwood Design Ltd

14 Wycollar Road Blackburn Lancs BB2 7AZ
Telephone 01254 676778

date	april 2013
scale	1:100 (A2)
ref. no.	13/2070/1