



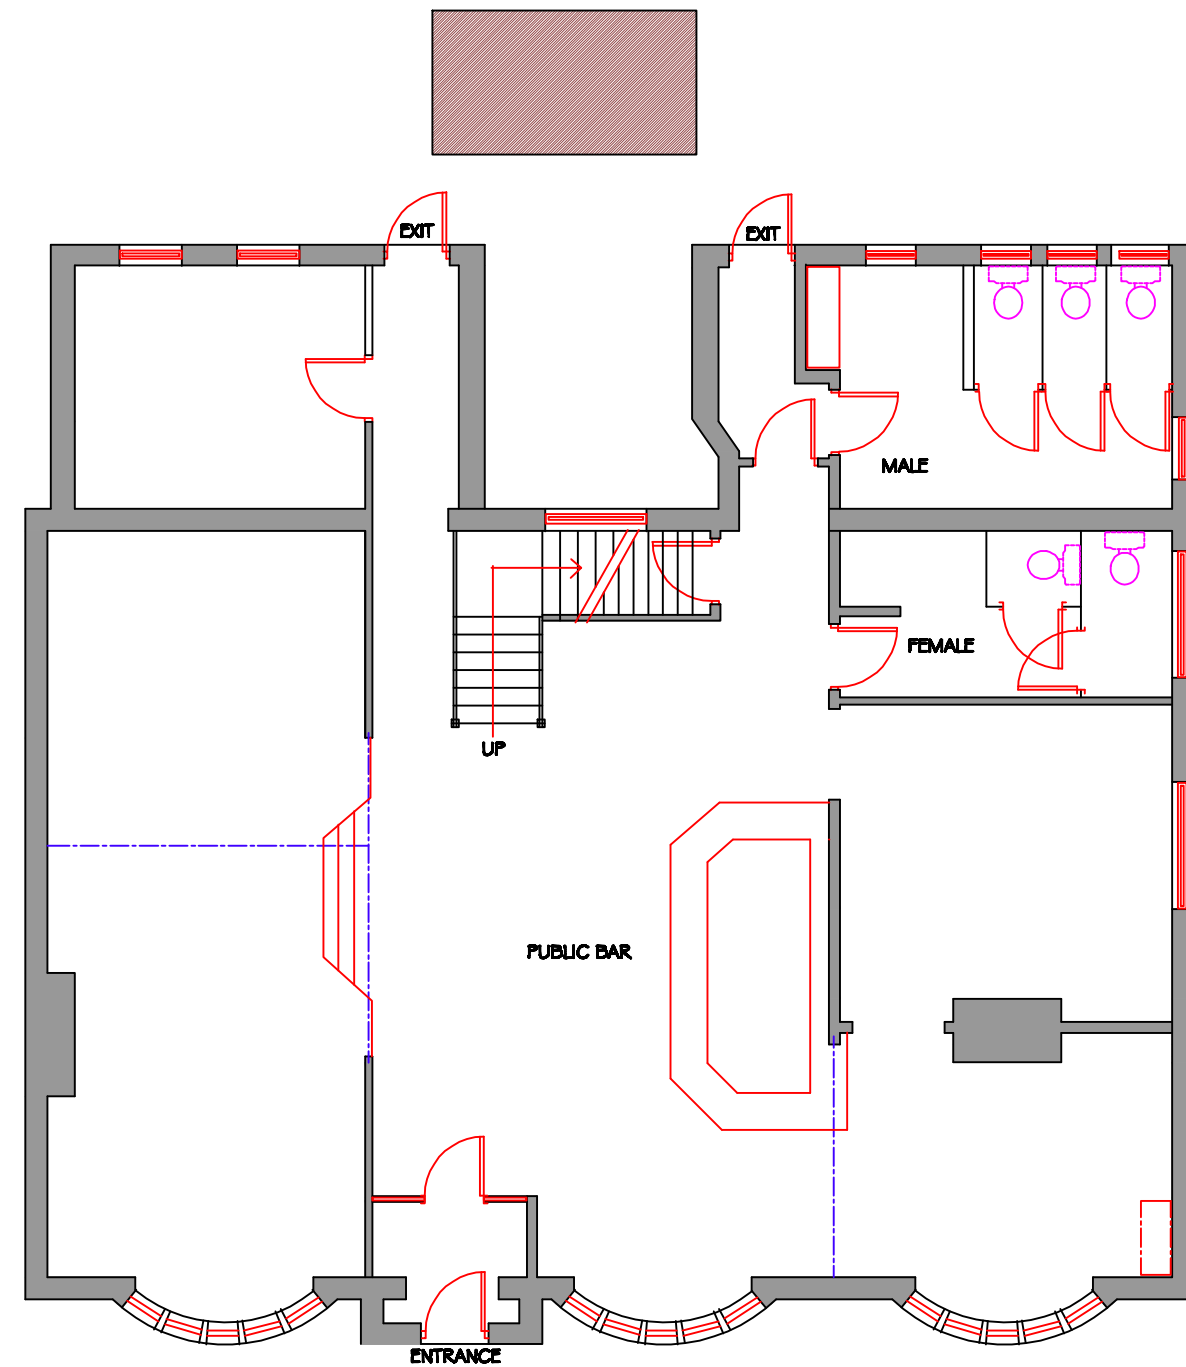


EXISTING GROUND FLOOR PLAN

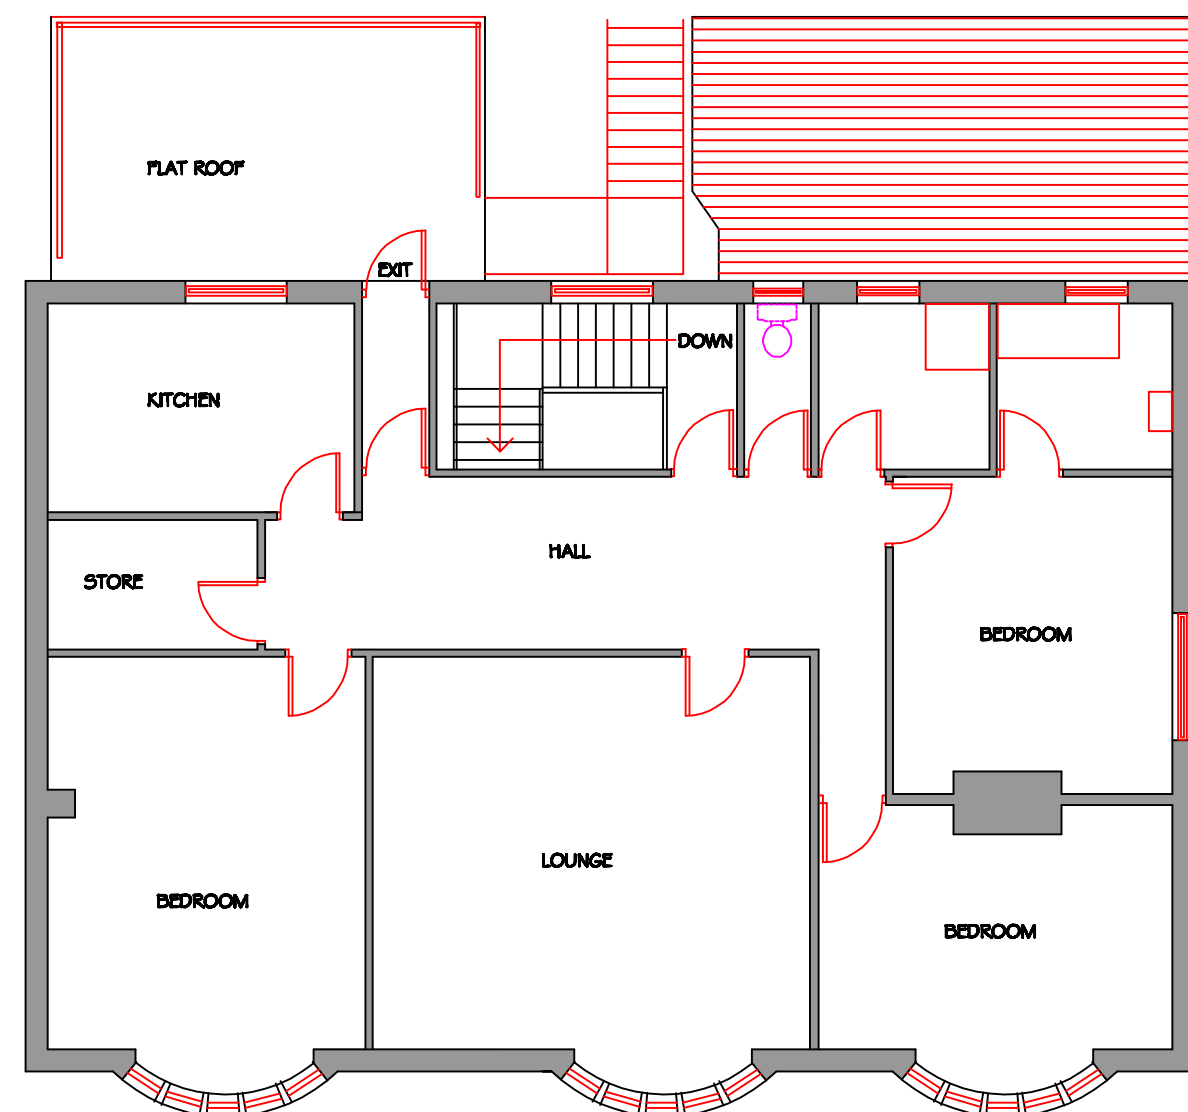

EXISTING FIRST FLOOR PLAN




EXISTING EAST ELEVATION

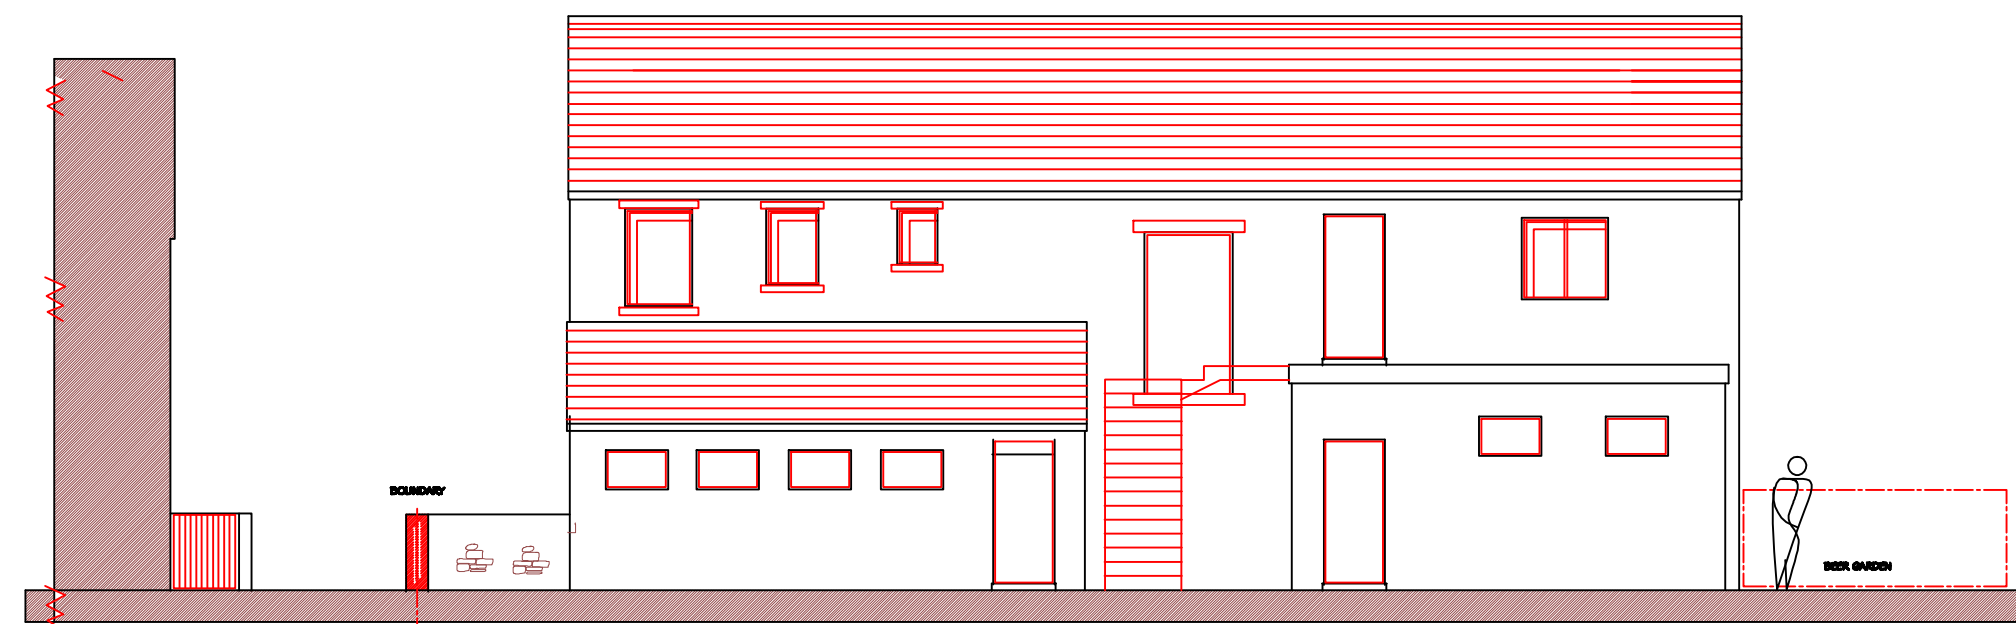

EXISTING WEST ELEVATION



EXISTING NORTH ELEVATION

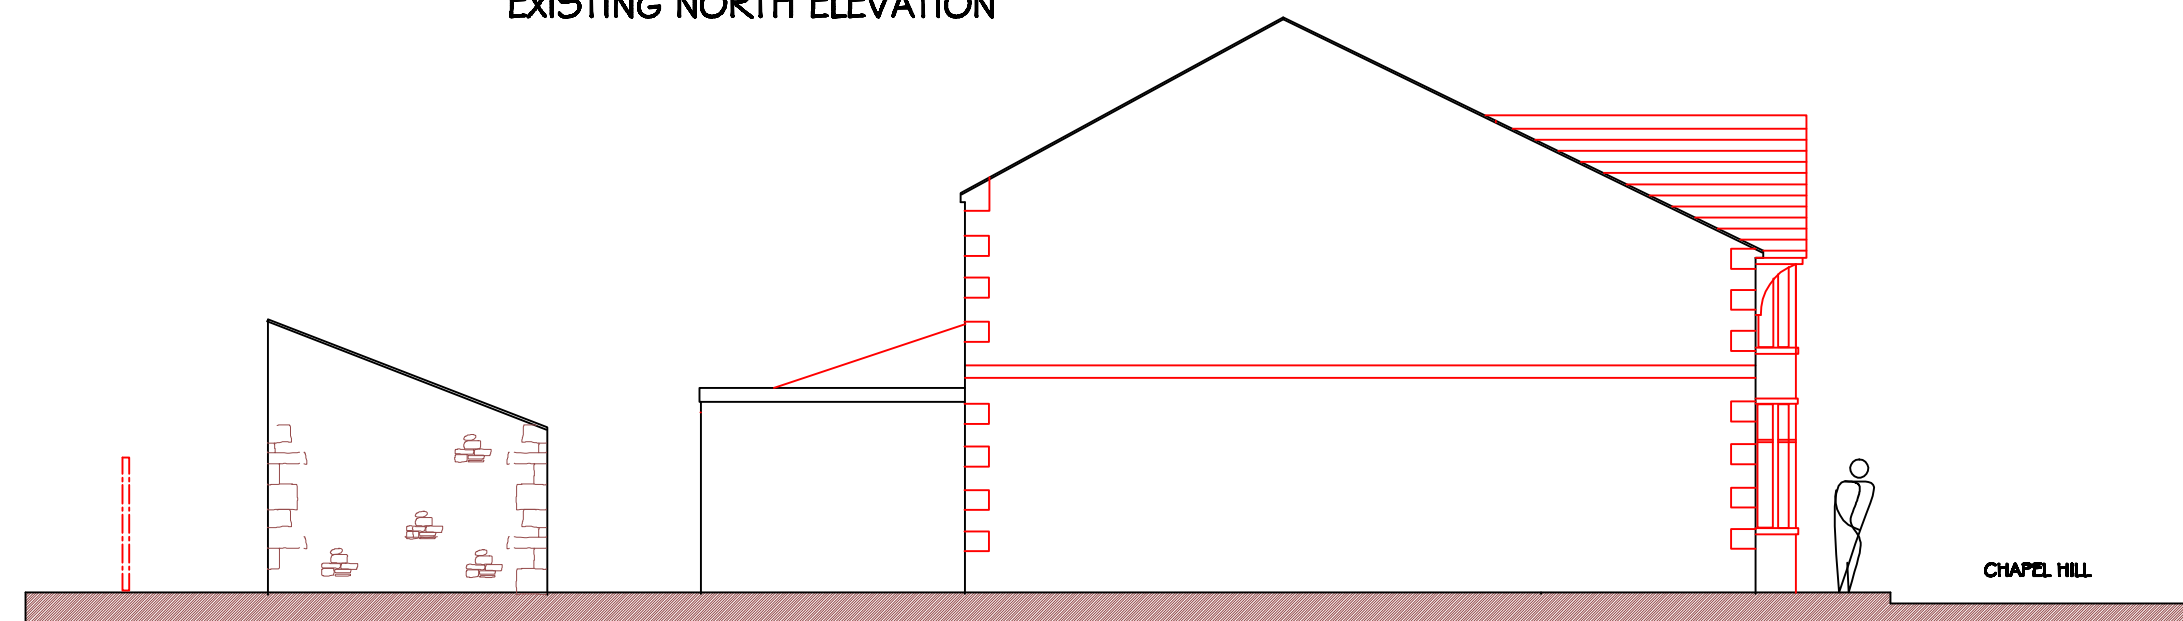

EXISTING SOUTH ELEVATION

PROPOSED RESIDENTIAL DEVELOPMENT , DUKE WILLIAM , CHAPEL HILL , LONGRIDGE
PLANS & ELEVATIONS AS EXISTING 1:100 AT A2 APRIL 2013 PHD/SA/100