


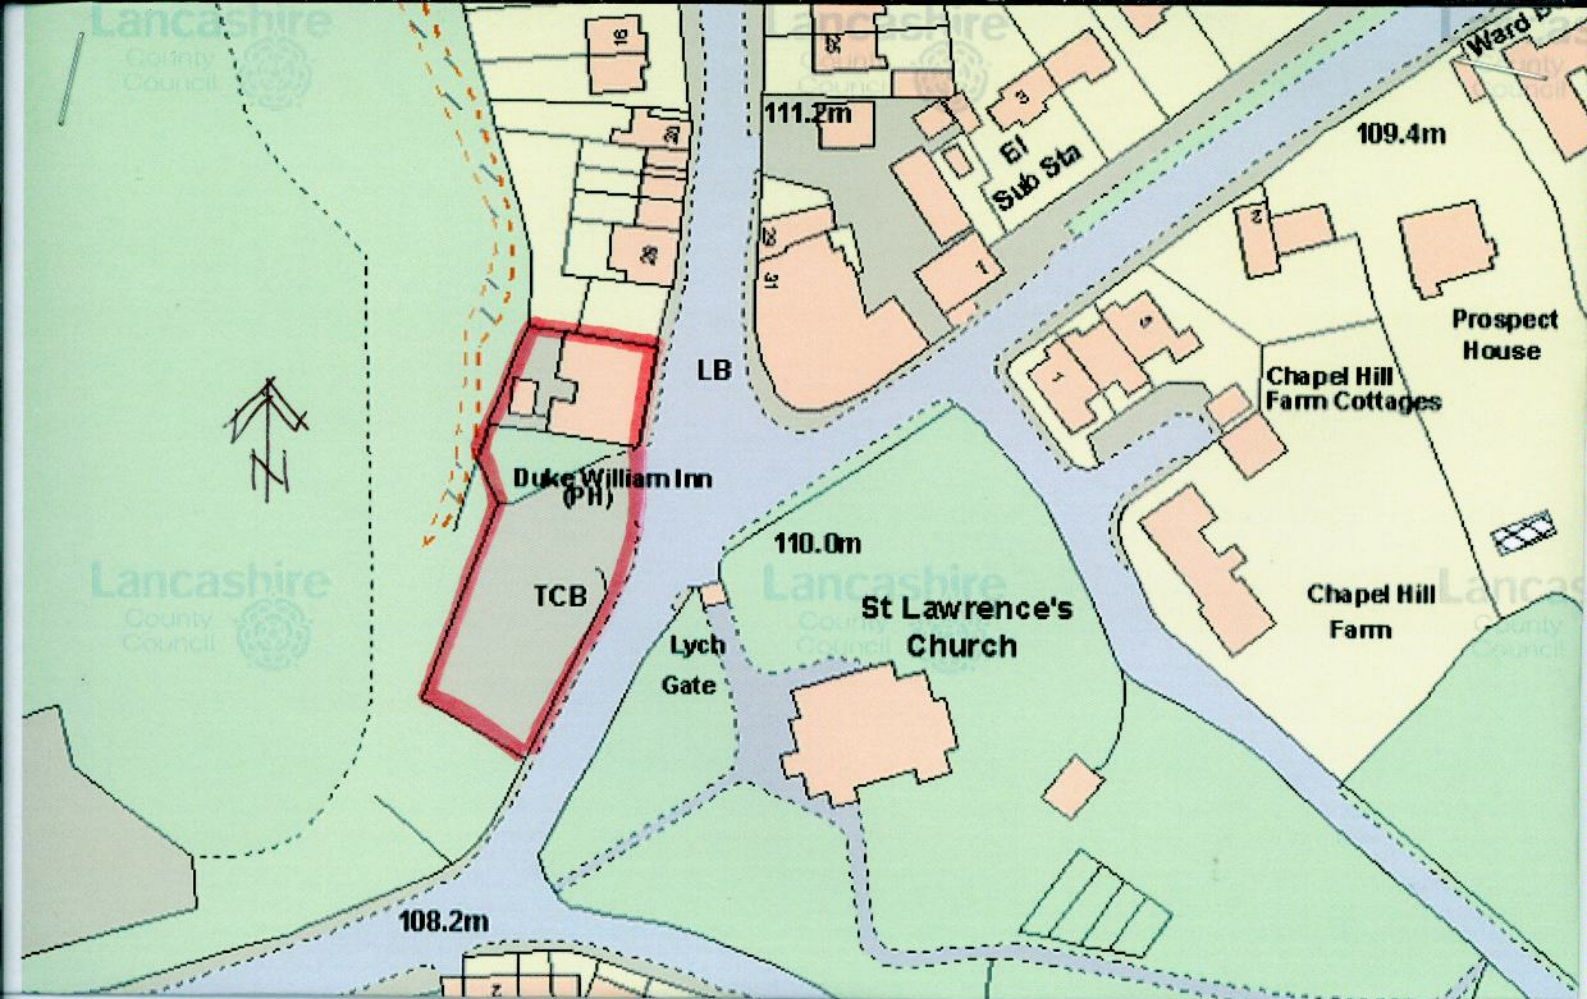

SITE LOCATION PLAN AT 1:1250

DUKE WILLIAM
CHAPEL HILL
LONGRIDGE