PART SECTION VIEW ON ARROW A

side elevation.

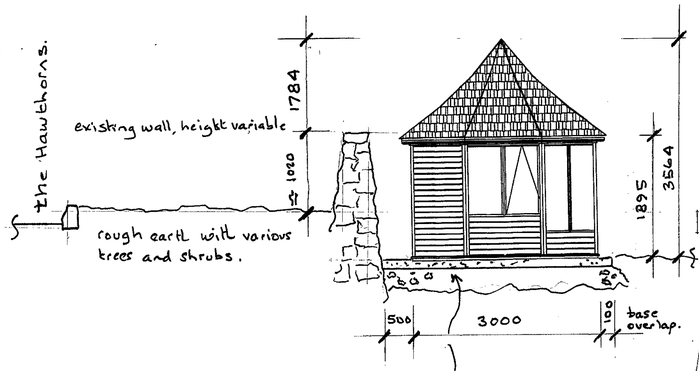

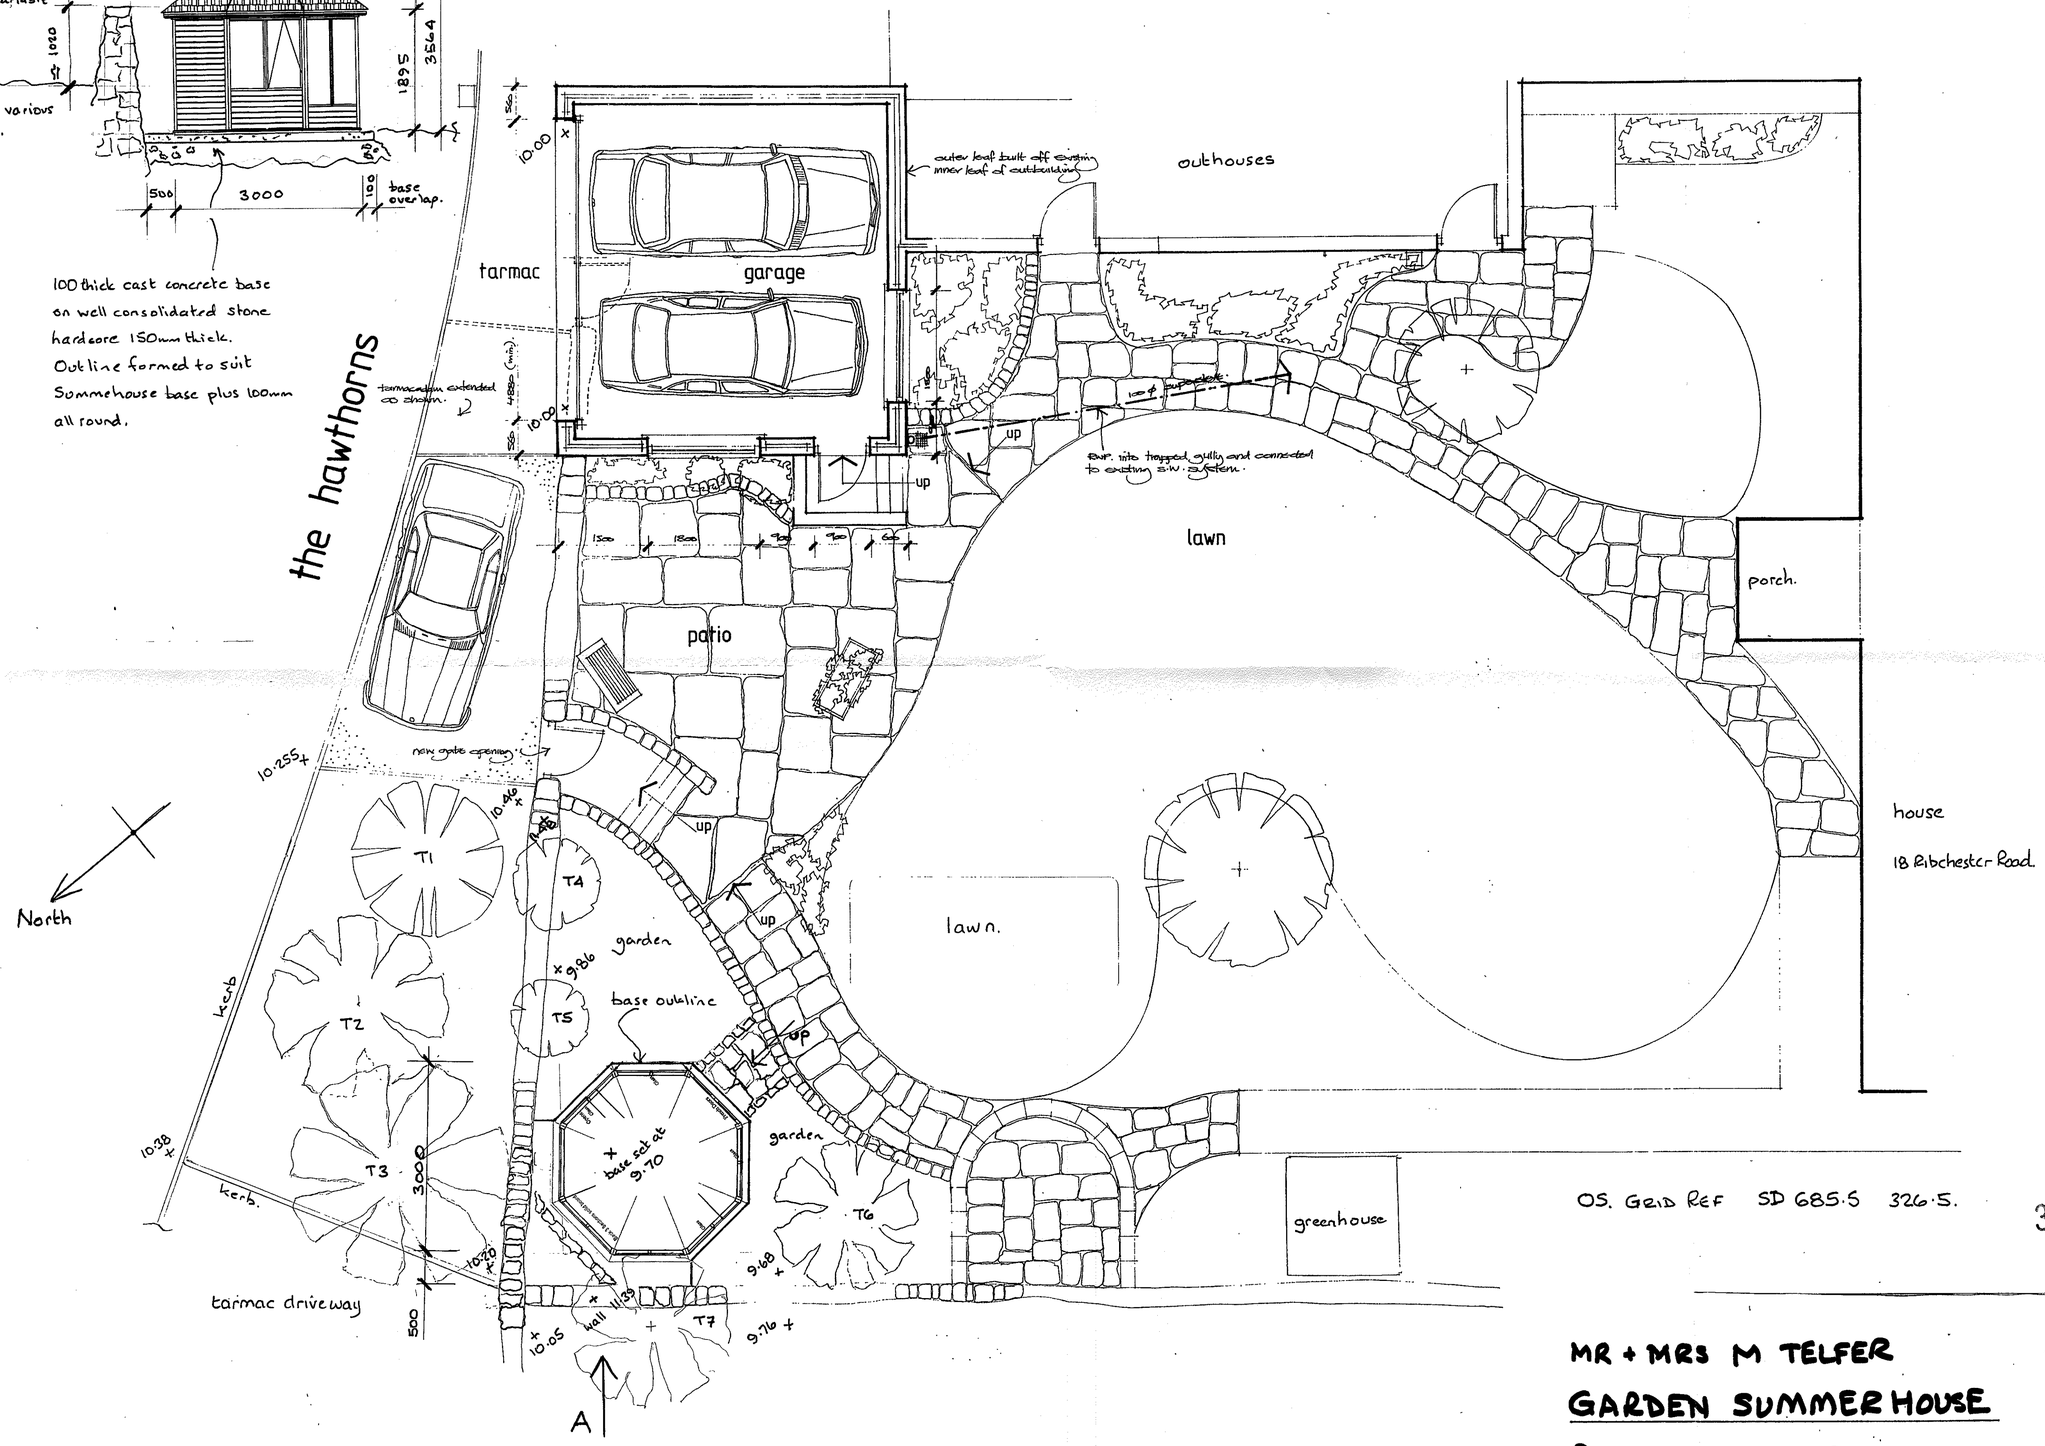

OS. GRID REF SD 685.5 326.5.

320130471P

MR + MRS M TELFER

4 MAY 2013.

GARDEN SUMMERHOUSE

SCALE 1:50

PROPOSED SITE PLAN WITH ELEVATION.

18 RIBCHESTER ROAD, WILPSHIRE BB1 9JH

2