


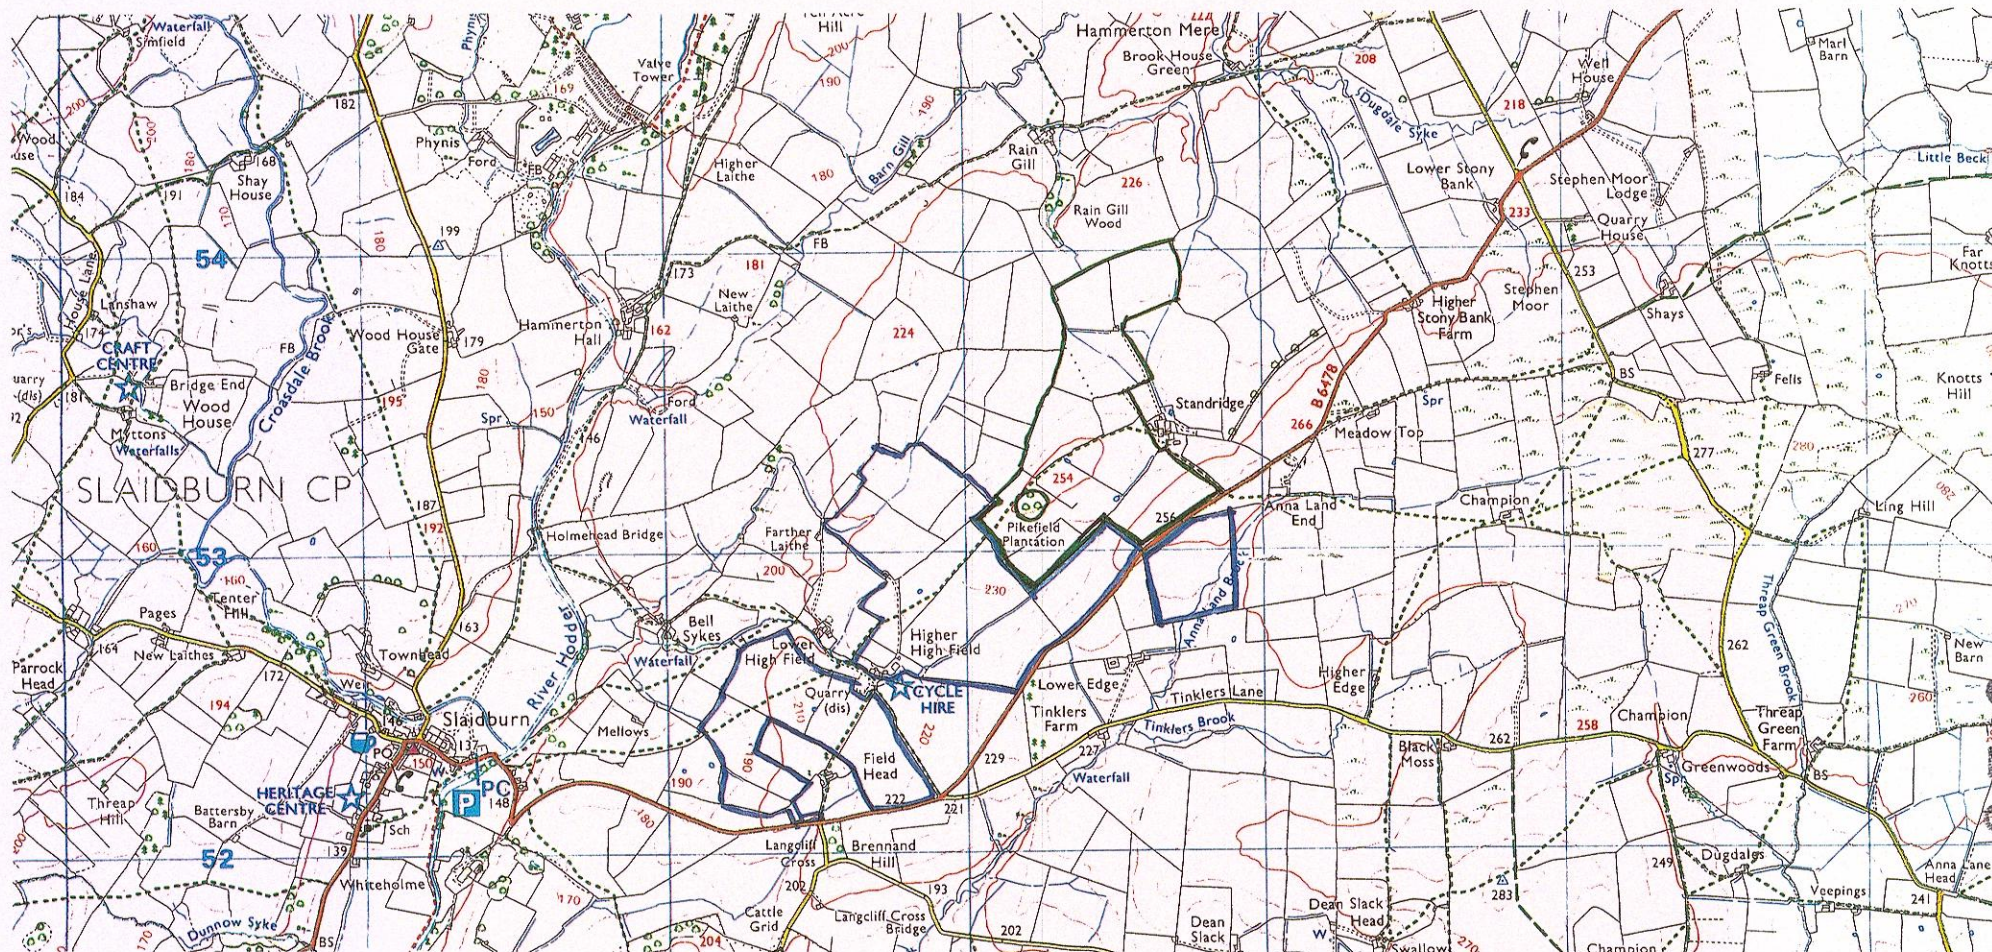

Gary Hoerty Associates

Chartered Surveyors
6 - 8 Church Street
Clitheroe
Lancashire BB7 2DG

T: 01200 442301
F: 01200 442976
Email: info@ghaonline.co.uk

Drawing No: Mas/104/1605/04

Project:
Proposed cubicle building at
Higher High Field
Slaidburn
BB7 4TP

Title: Plan to show land occupied
by FK & RJ Mason

Notes:

All work is to be carried out to the latest current British standard Codes of Practice and recognised working practices. All work and materials should comply with Health and Safety legislation. All dimensions are in millimetres except where explicitly shown otherwise. The contractor should check and certify all dimensions as work proceeds and notify the architect of any discrepancies. Do not scale off the drawings, if in doubt ask.

Client: Mr J. Mason

Drawn: AJM

Date: 08.05.13

Scale: 1:25,000
@ A4

Amendments:

3201304767

374000

rpa
rural payments agency

Rural Land Register (RLR) Map
SBI - 106501911

Map 2/2

Legends

Your RLR Parcel(s)

SPS Permanent Ineligible Features

Adjacent Parcel Boundary

Unconfirmed Boundary

RLR Information

Area Information				
Sheet ID	Parcel ID	Total Area (ha)	SPS Recorded Eligible Area (ha)	English Region
SD7252	5746	3.33	3.33	D
SD7252	6563	0.24	0.24	D
SD7252	7067	0.63	0.63	D
SD7252	7231	6.77	6.76	D
SD7252	7479	1.95	1.87	D
SD7252	8162	0.23	0.16	D
SD7252	8790	3.94	3.91	D
SD7252	9983	8.23	8.23	D
SD7253	8115	14.63	14.61	D
SD7352	1266	6.85	6.84	S
SD7352	3990	6.89	6.89	S
SD7352	7494	6.95	6.95	S
SD7352	8486	1.89	1.89	S



Scale 1:5000

Scale 1:5000

50m 0m 50m 100m 150m 200m

Reproduced by permission of Ordnance Survey on behalf of HMSO.
© Crown copyright and database right 2008. All rights reserved.
Ordnance Survey Licence number 100022861

Date: 13/01/2011

Please return this sheet to us if you want to make any changes to the parcels shown on it.