


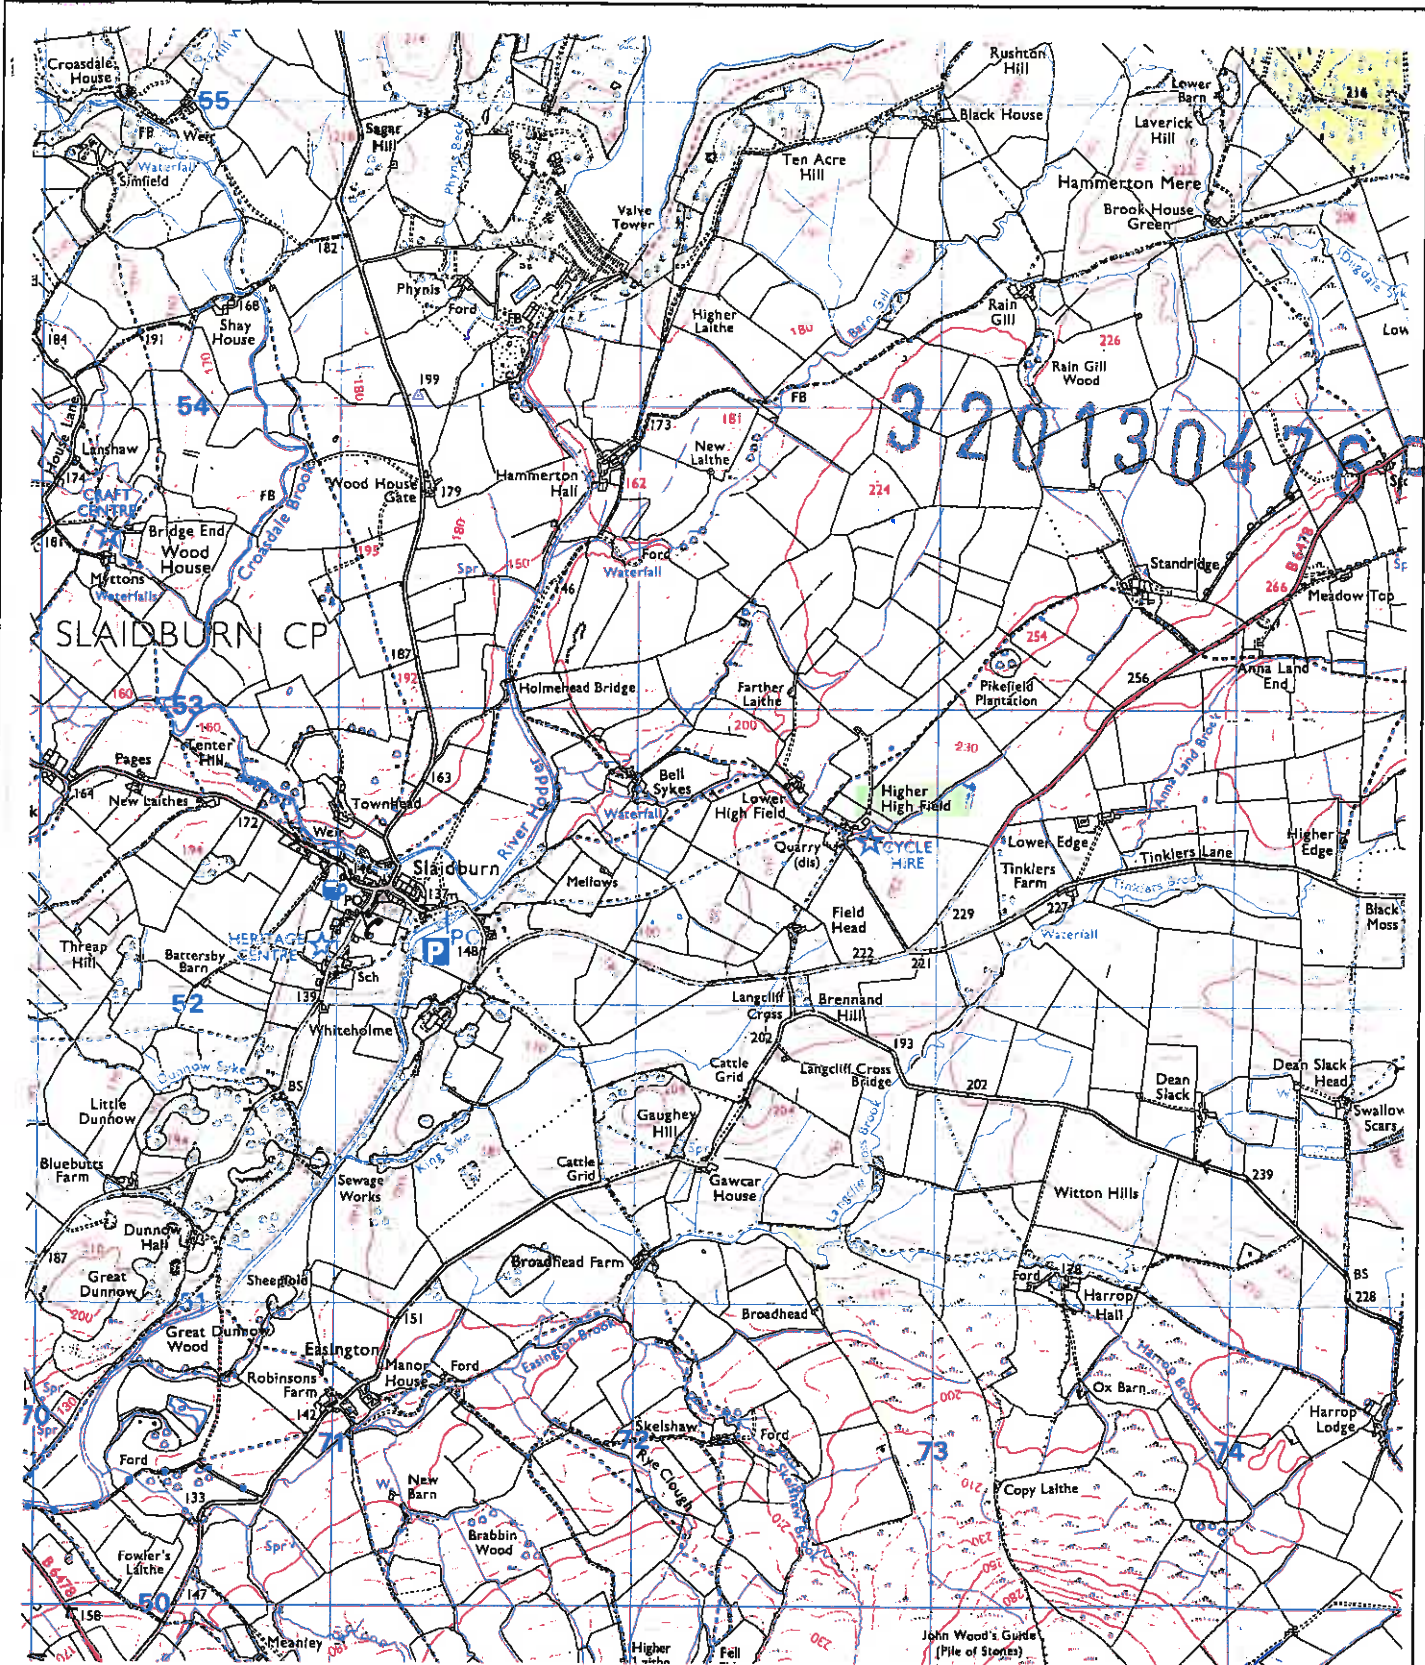

Chartered Surveyors  
6 - 8 Church Street  
Clitheroe  
Lancashire BB7 2DG

T: 01200 442301  
F: 01200 442976  
Email: info@ghaonline.co.uk

**Drawing No:** Mas/104/1605/03

**Project:**  
Proposed cubicle building at  
Higher High Field  
Slaidburn  
BB7 4TP

**Title:** Planning issue - Phase 1, ordnance  
survey information

**Notes:**

All work is to be carried out to the latest current British standard Codes of Practice and recognised working practices. All work and materials should comply with Health and Safety legislation. All dimensions are in millimetres except where explicitly shown otherwise. The contractor should check and certify all dimensions as work proceeds and notify the architect of any discrepancies. Do not scale off the drawings, if in doubt ask.

**Client:** Mr J. Mason

**Drawn:** AJM

**Date:** 08.05.13

**Scale:** 1:25,000  
@ A4

**Amendments:**